
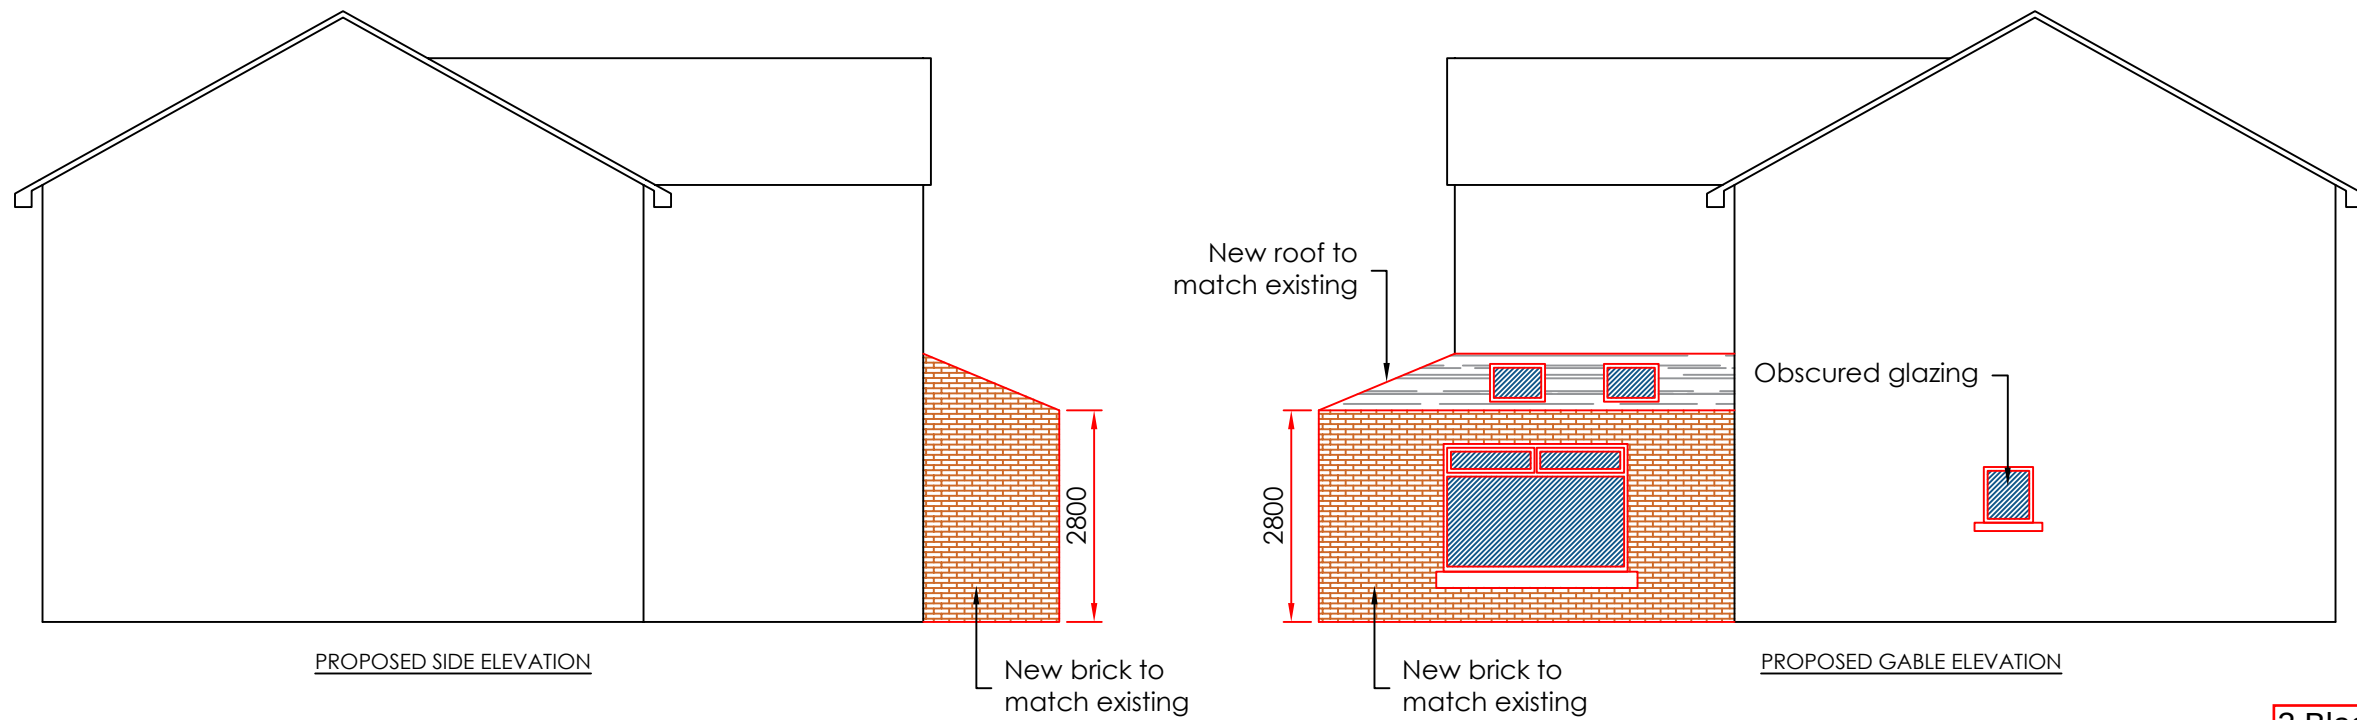


SCALE BAR 1:100  
0 5 10 15 20

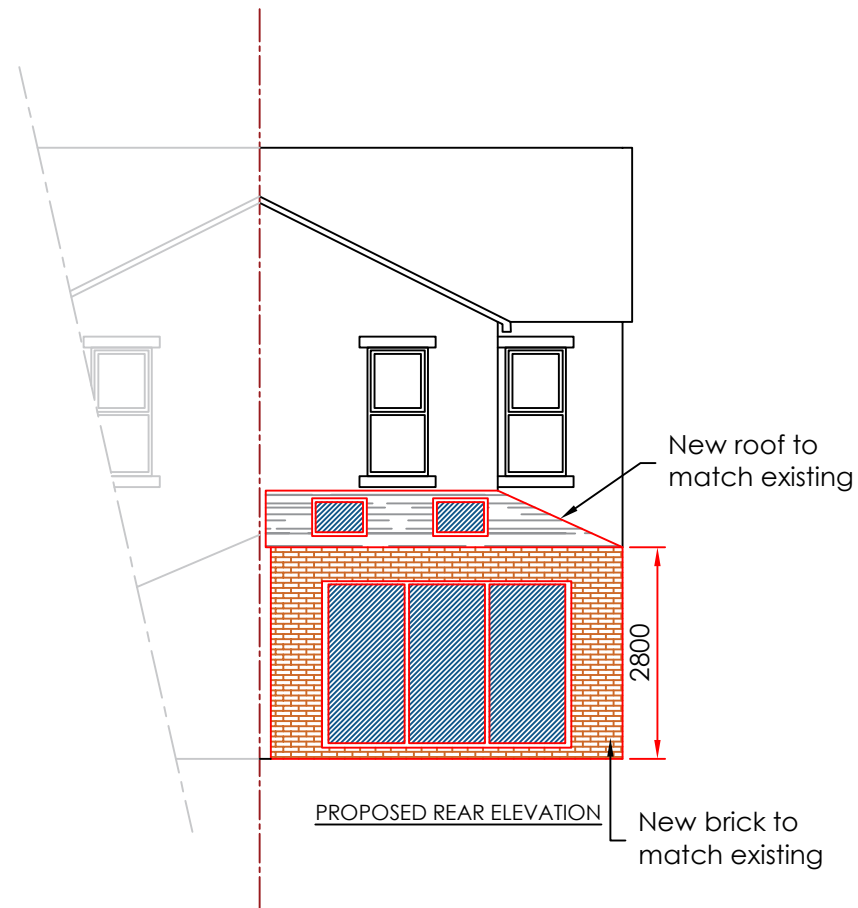

3 Blackburn Street  
Proposed Elevations  
Scale: 1:100 @ A3