


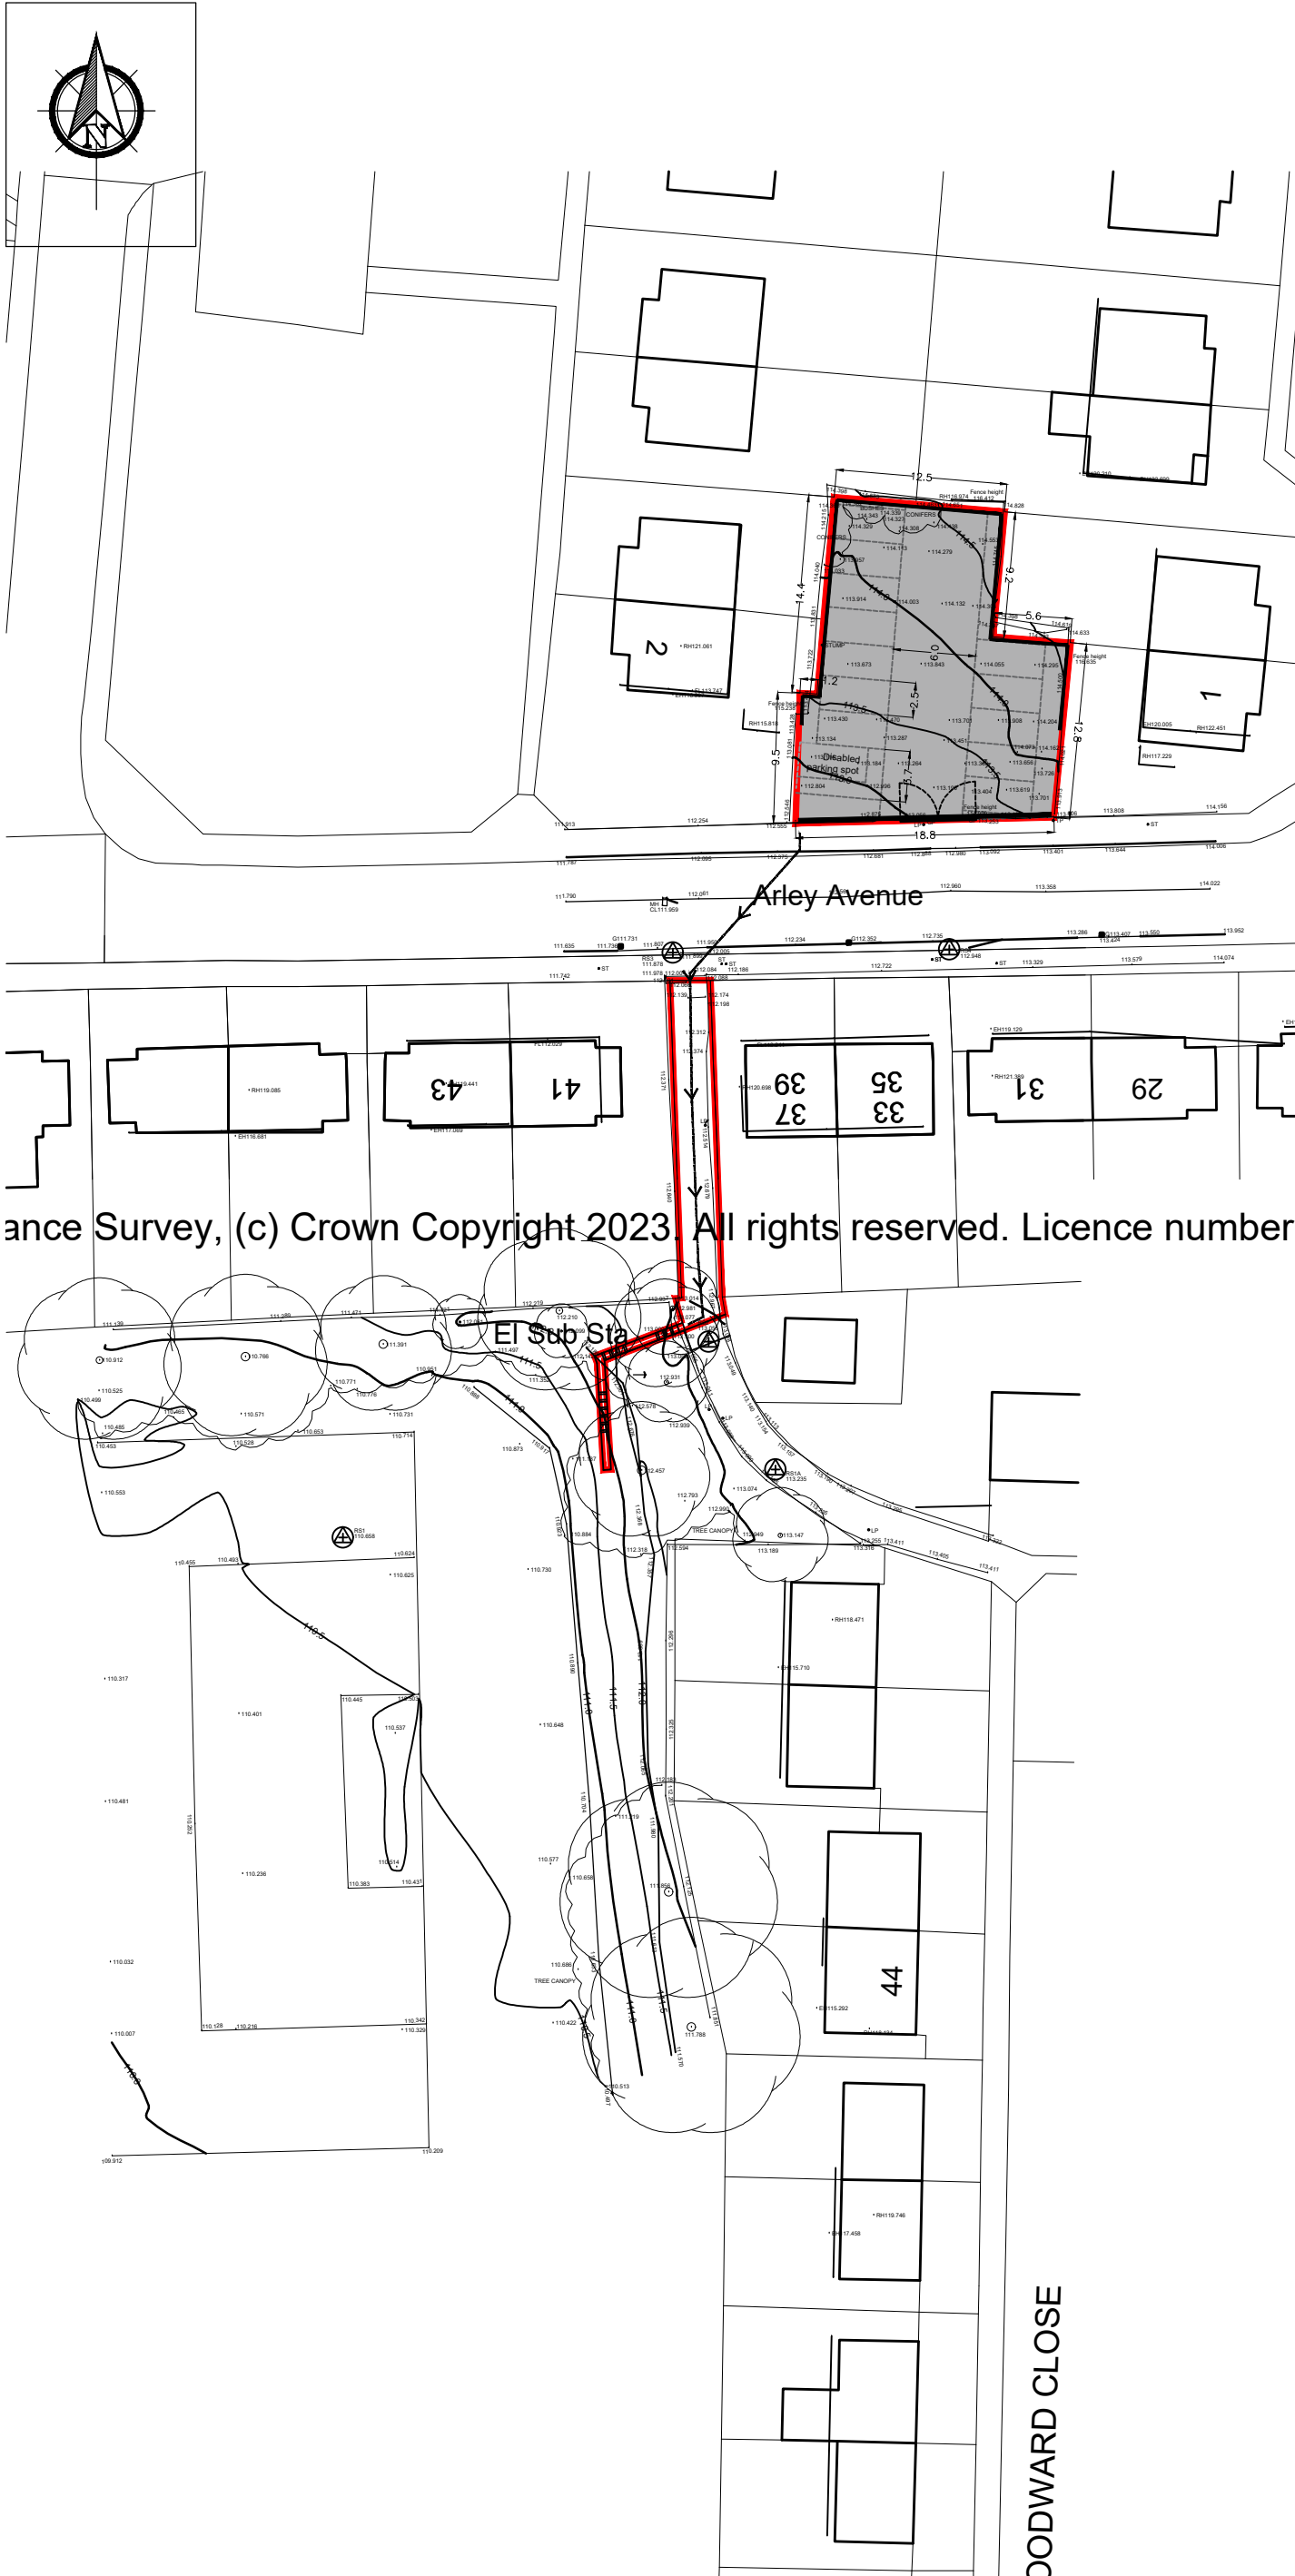

general notes:
copyright reserved to mck associates ltd. and this
drawing may not be used or reproduced without prior
written consent.

- KEY
- Site boundary
 - Permeable aggregate surface
 - Car park provides '13' spaces.
 - Proposed access route
 - Repair to the existing council owned gate to the same paint specification (RAL number to be confirmed with The football club.) and maintaining the existing height level as per the picture below.
The fencing will be retained at the same level and repainted using the same paint as the gate.



- 3 Ft. / 0.9m Solid Privacy Panel to be attached to rear Fenceline of adjoining Houses at ground level with installation to carried out to satisfaction of the Council's Property Surveyor or appointed Agent' Image below to show 0.9m close boarded fence panel.

New fence panels and existing fence panels to be re-stained in dark grey to blend both fence details.



B	22.11.23	WL	Gate swings added
A	21.11.23	WL	Gate swings removed. Parking dashed
Rev.	Date	By	Description

Client:
HIVE HOMES

mck associates limited
architecture | building surveying | urban design
burnaby villa ■ 48 watling street road ■ fulwood ■ preston ■ pr2 8bp
tel: 01772 774510 fax: 01772 774511 email mck@mckassociates.co.uk
Project:
ARLEY AVENUE
BURY

Drawing Title:
ARLEY AVENUE PARKING

Drawn: AT	Checked:	Scale @ A3: 1:500	Date: November 2023
Job No: 23-015	Drawing No: AP-01	Rev: B	