




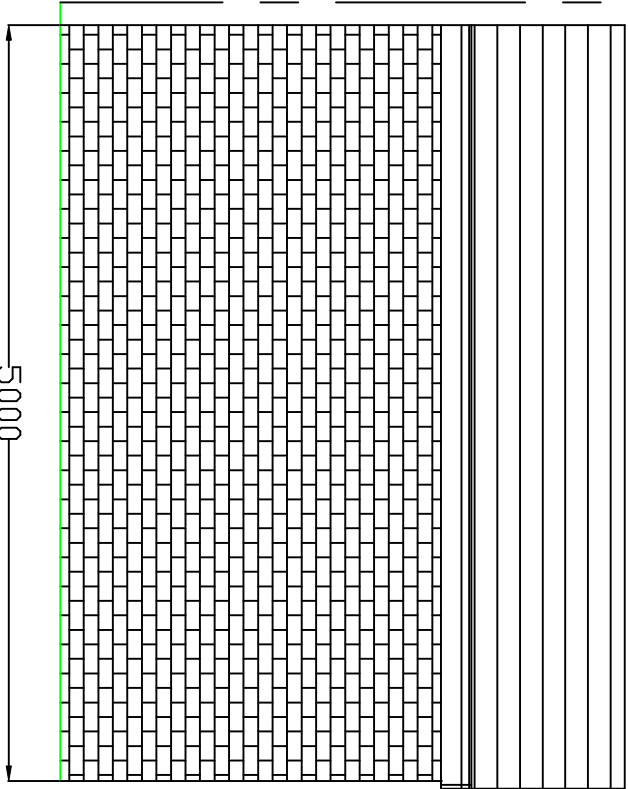

PROPOSED SIDE ELEVATION

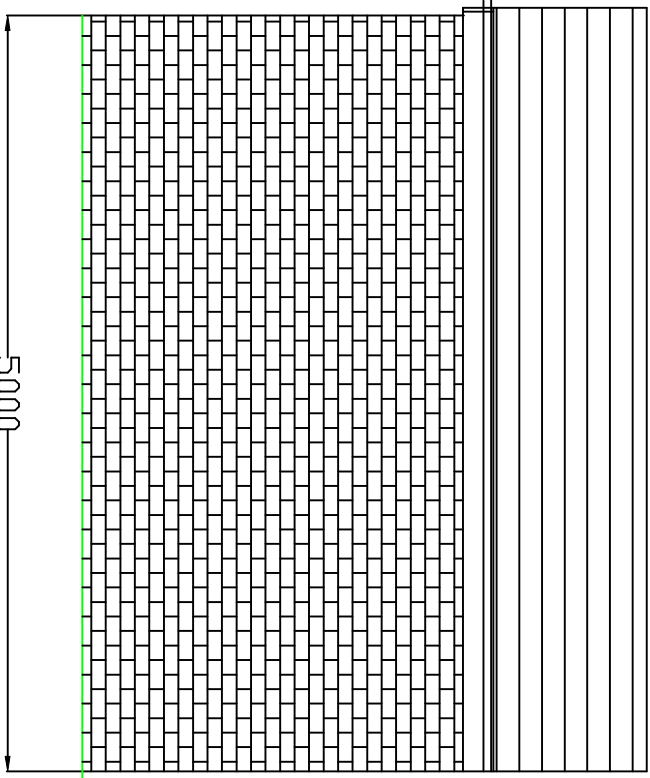

PROPOSED SIDE ELEVATION

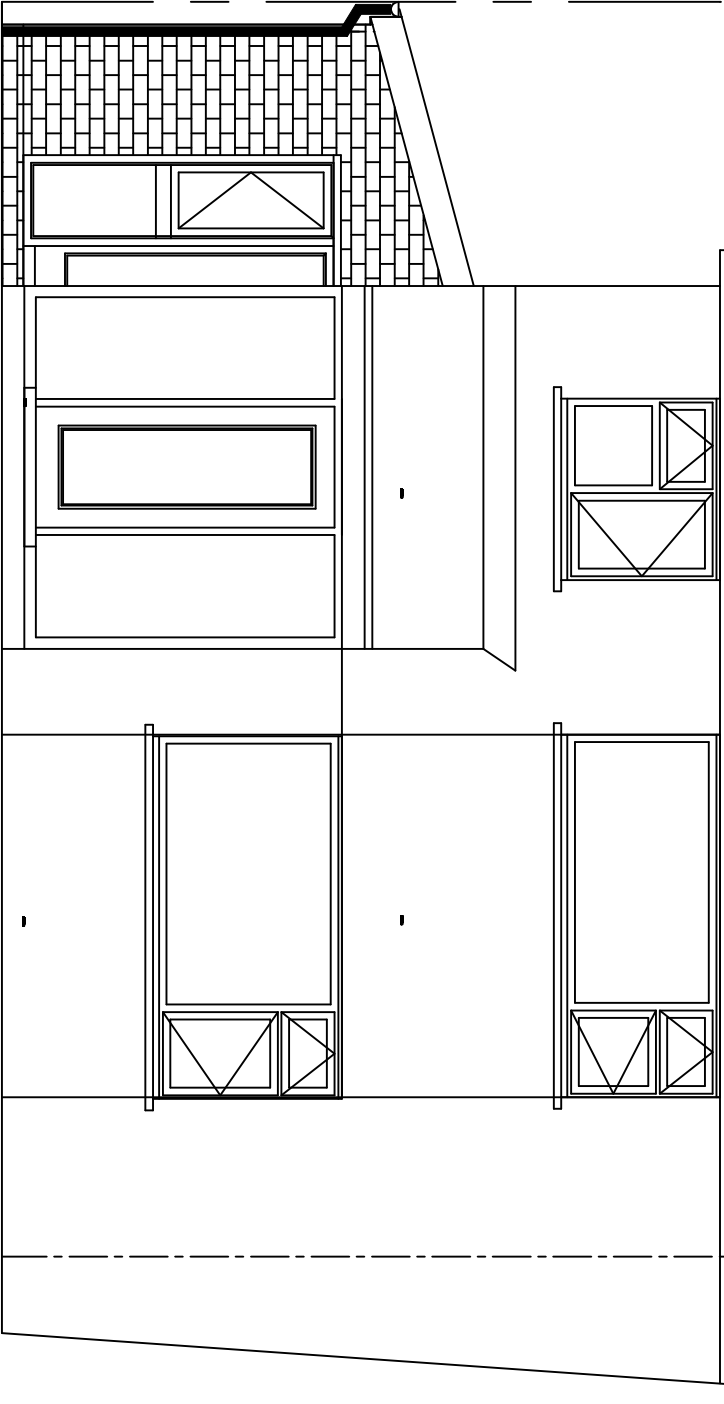

PROPOSED FRONT ELEVATION(HOUSE)

timber fence across drive
not shown for clarity

PROPOSED ANCILLARY
ACCOMODATION AT
61 WINGATE DRIVE
WHITEFIELD,M45 7GX
FOR
MRS NICOLA GLOVER

SCALE:- 1:50 DATE:- **AUG'23**