


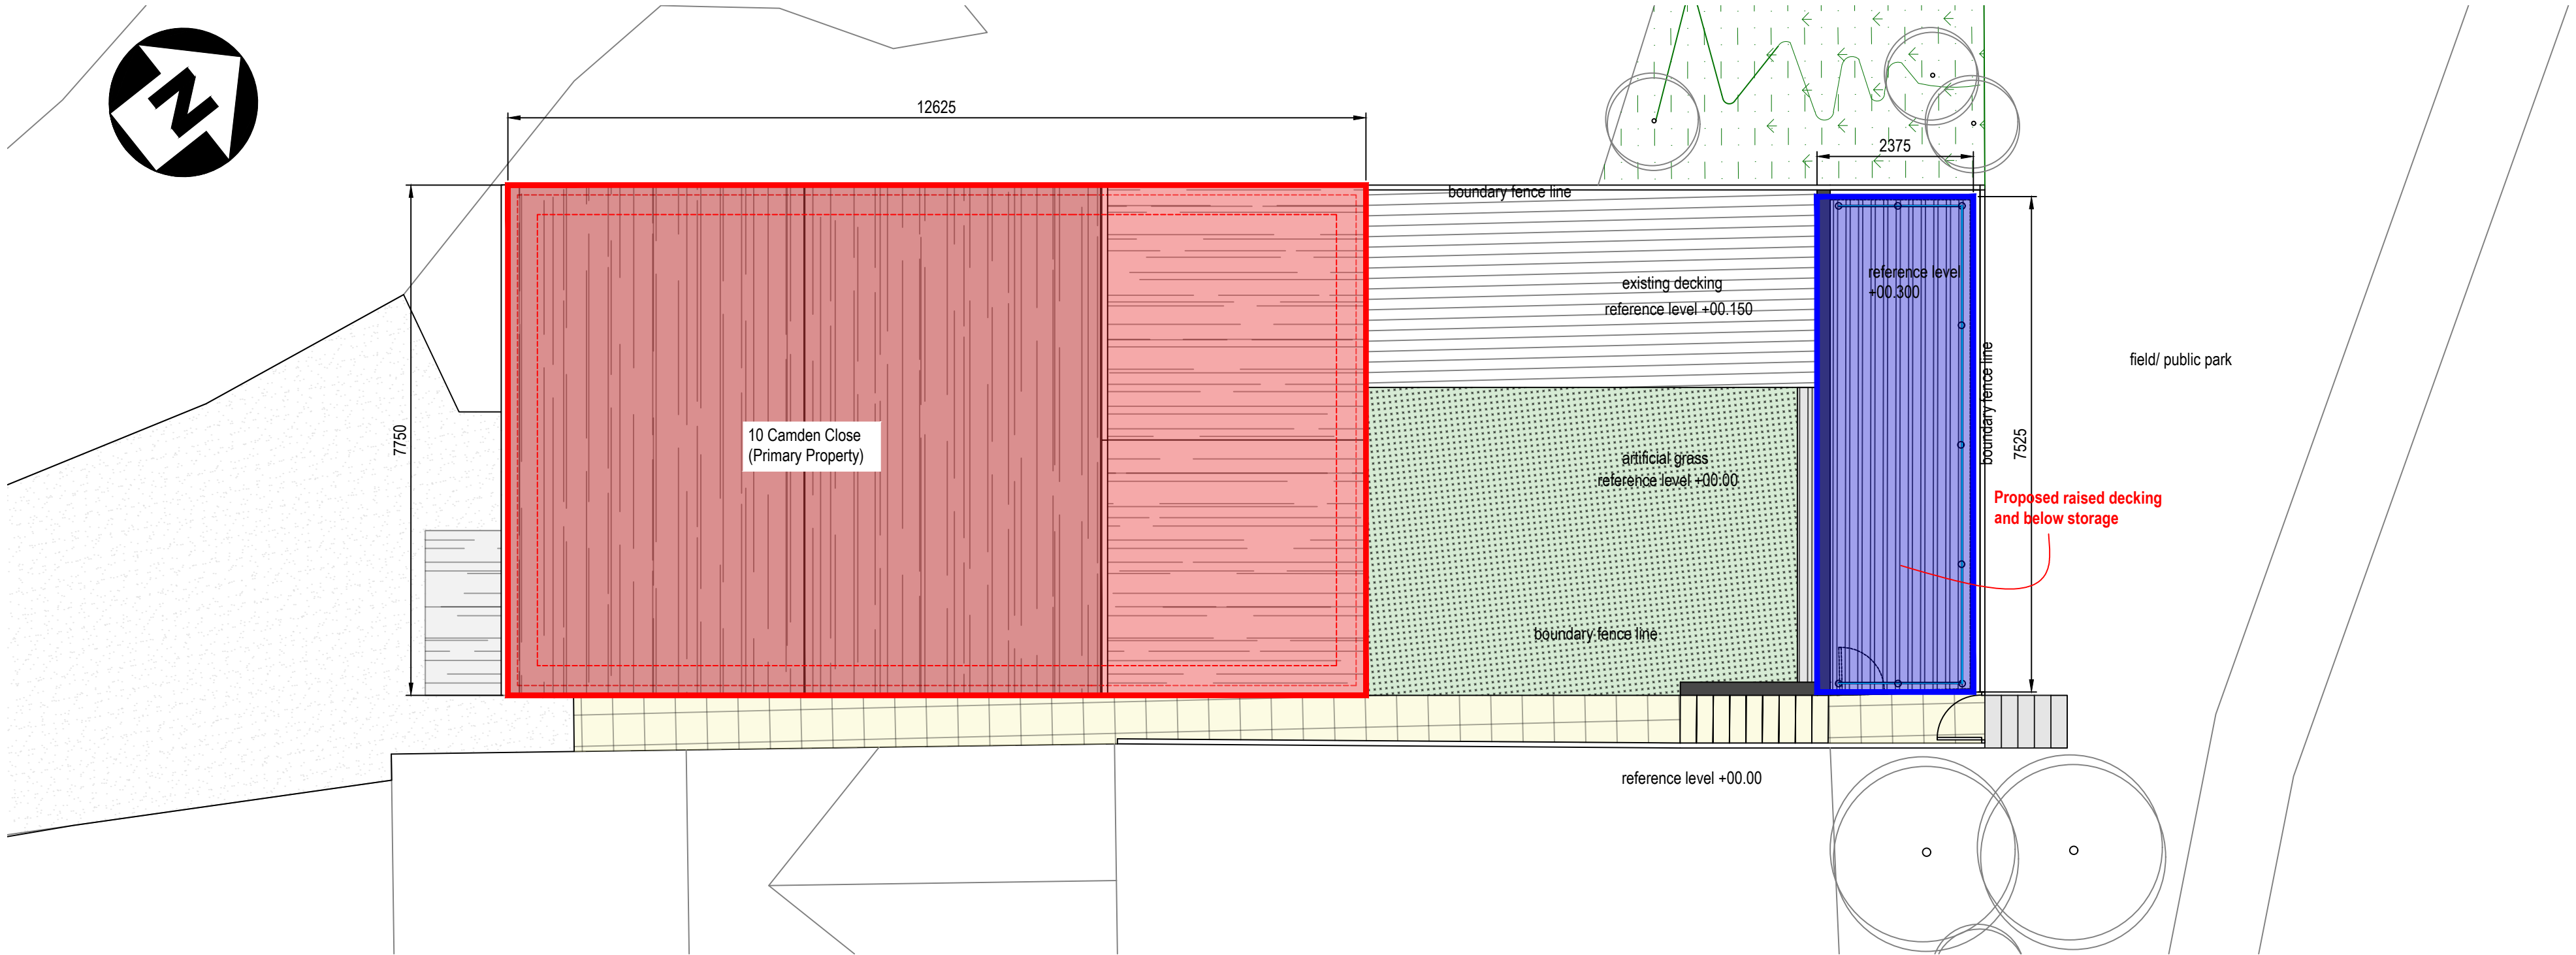


Property Floor space (Square meterage sketch)
scale 1:75

This drawing has been produced to demonstrate the proposed external raised decking is not disporportional to the size of the original property under the same ownership.

Existing Property (denoted red) floor space: 97.8m2
Proposed external decking (denoted blue) floor space: 17.8m2

Proposed decking constitutes to a total of 17.4% of total floor area outlined above.

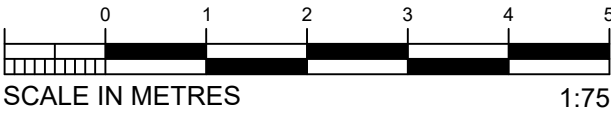

REVISION STATUS: - : ORIGINAL COPY - ISSUED FOR REVIEW 30.11.24

ISSUE PURPOSE: ISSUED FOR PLANNING

CLIENT: Mr M Tomkin DATE: 28-01-2025
PROJECT: 10 Camden Close, BL2 5RH External Decking proposal SCALE: Refer to drawing
DRAWING TITLE: Property floor space (square meterage sketch) DRAWN: RJR

JOB No. STAGE DRAWING No. REVISION

24_11.01 I 24_11.01.GA_04 Org.

STAGE IDENTIFICATION: DESIGN - D TENDER - T PLANNING APPROVAL - PA CONSTRUCTION - C RECORD - R INFORMATION - I