


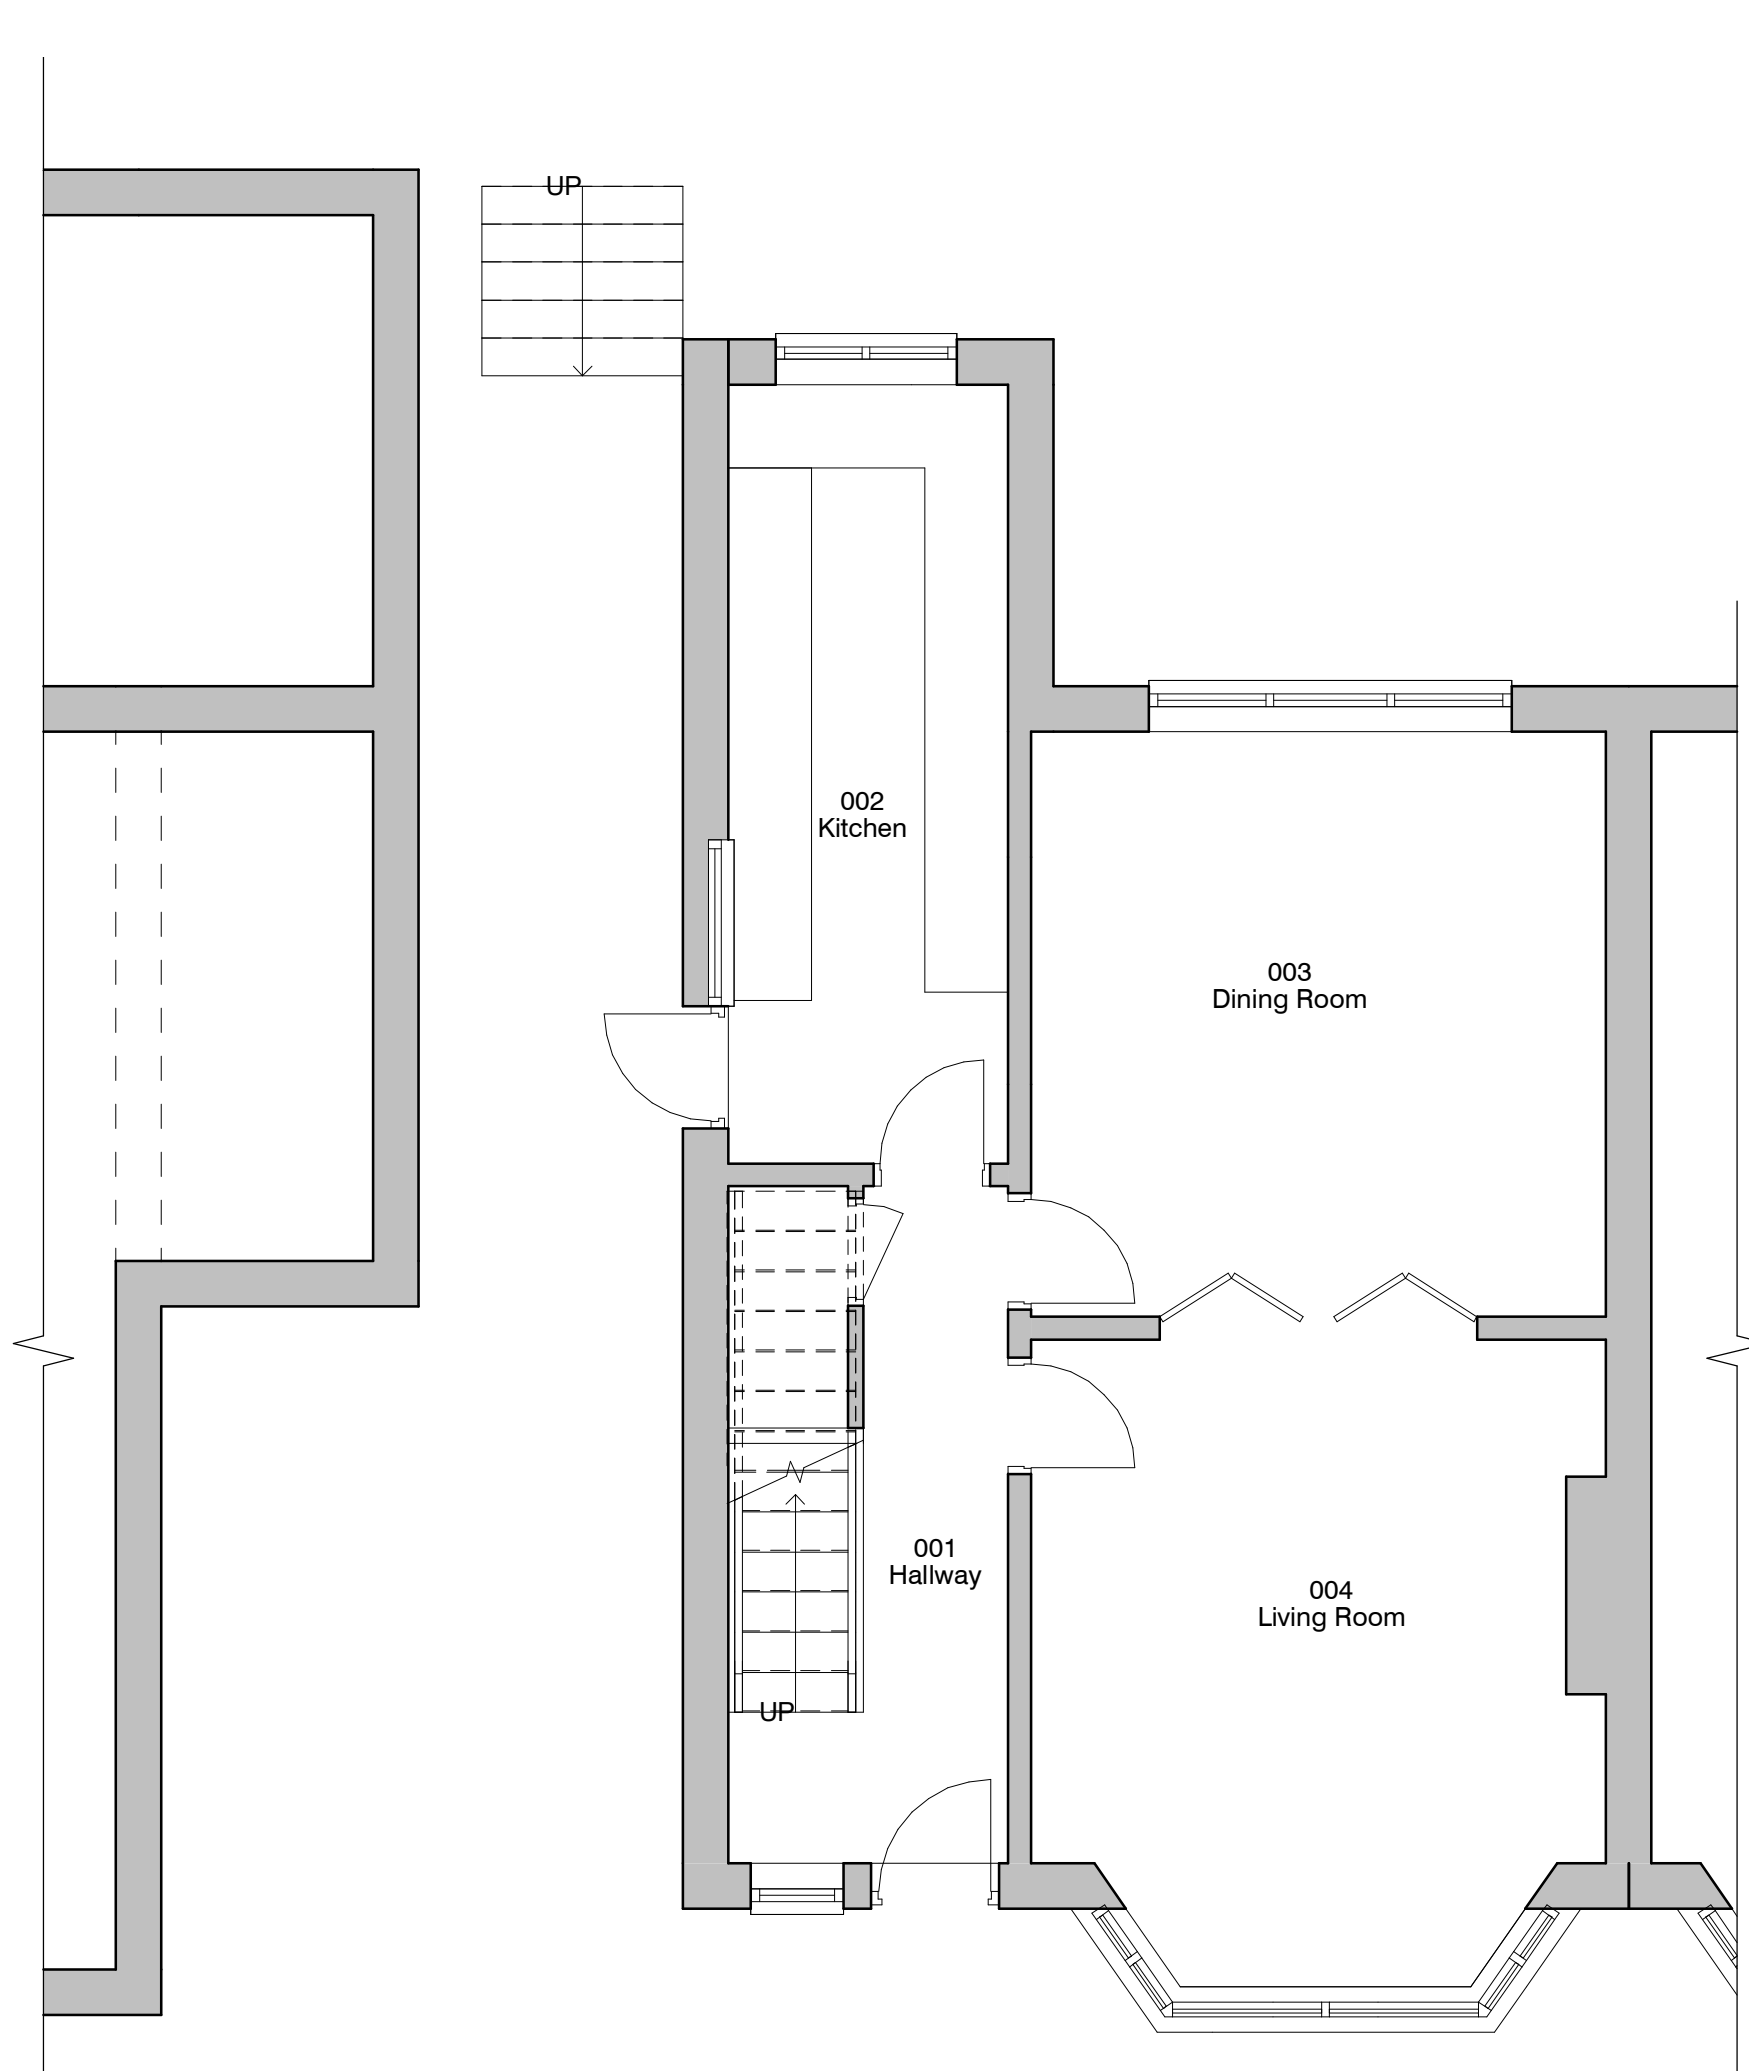


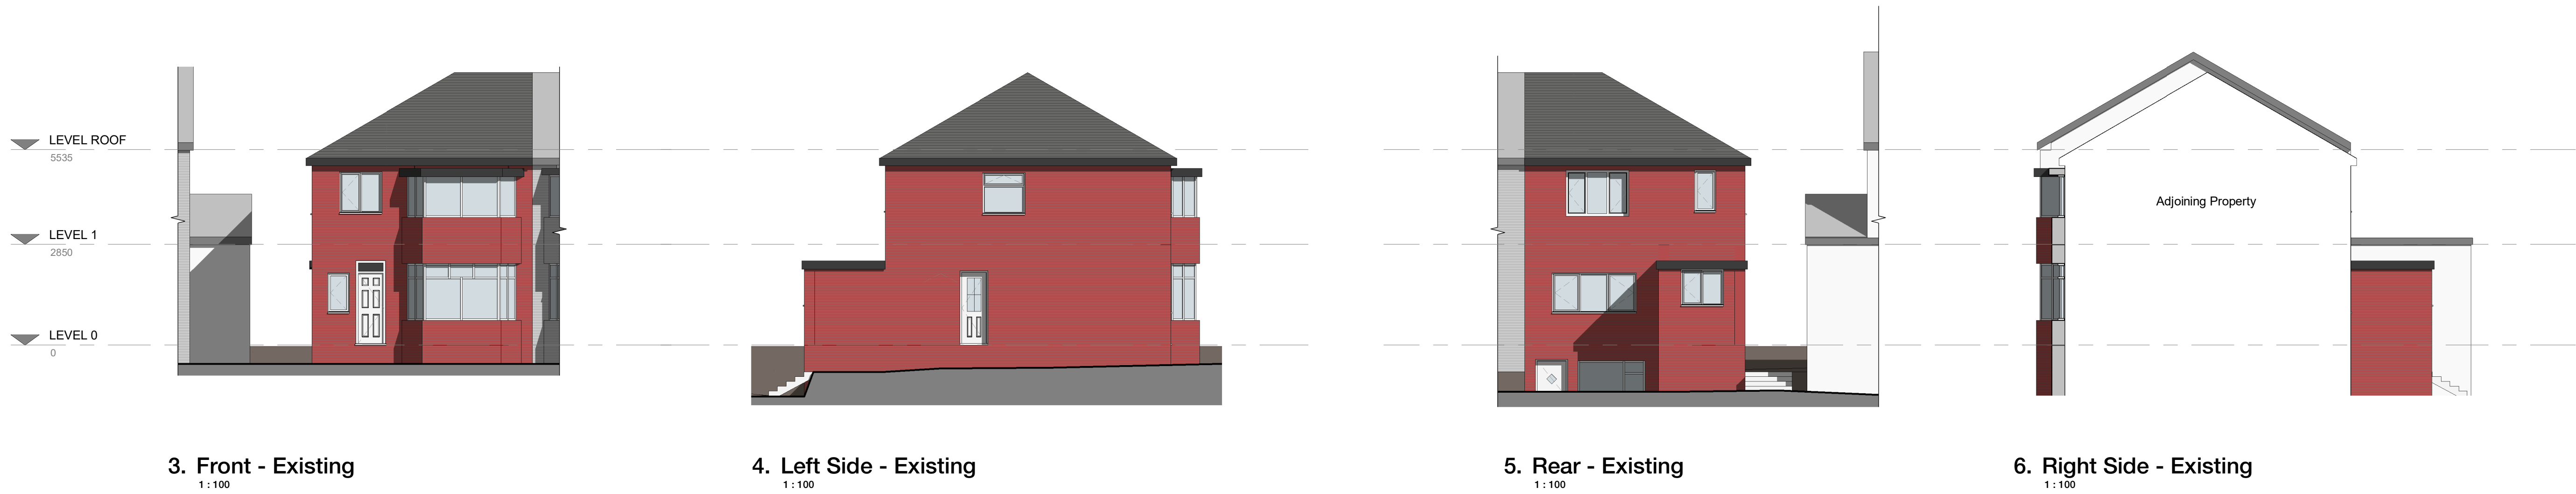

1. Level 0 - GA Existing
1 : 50

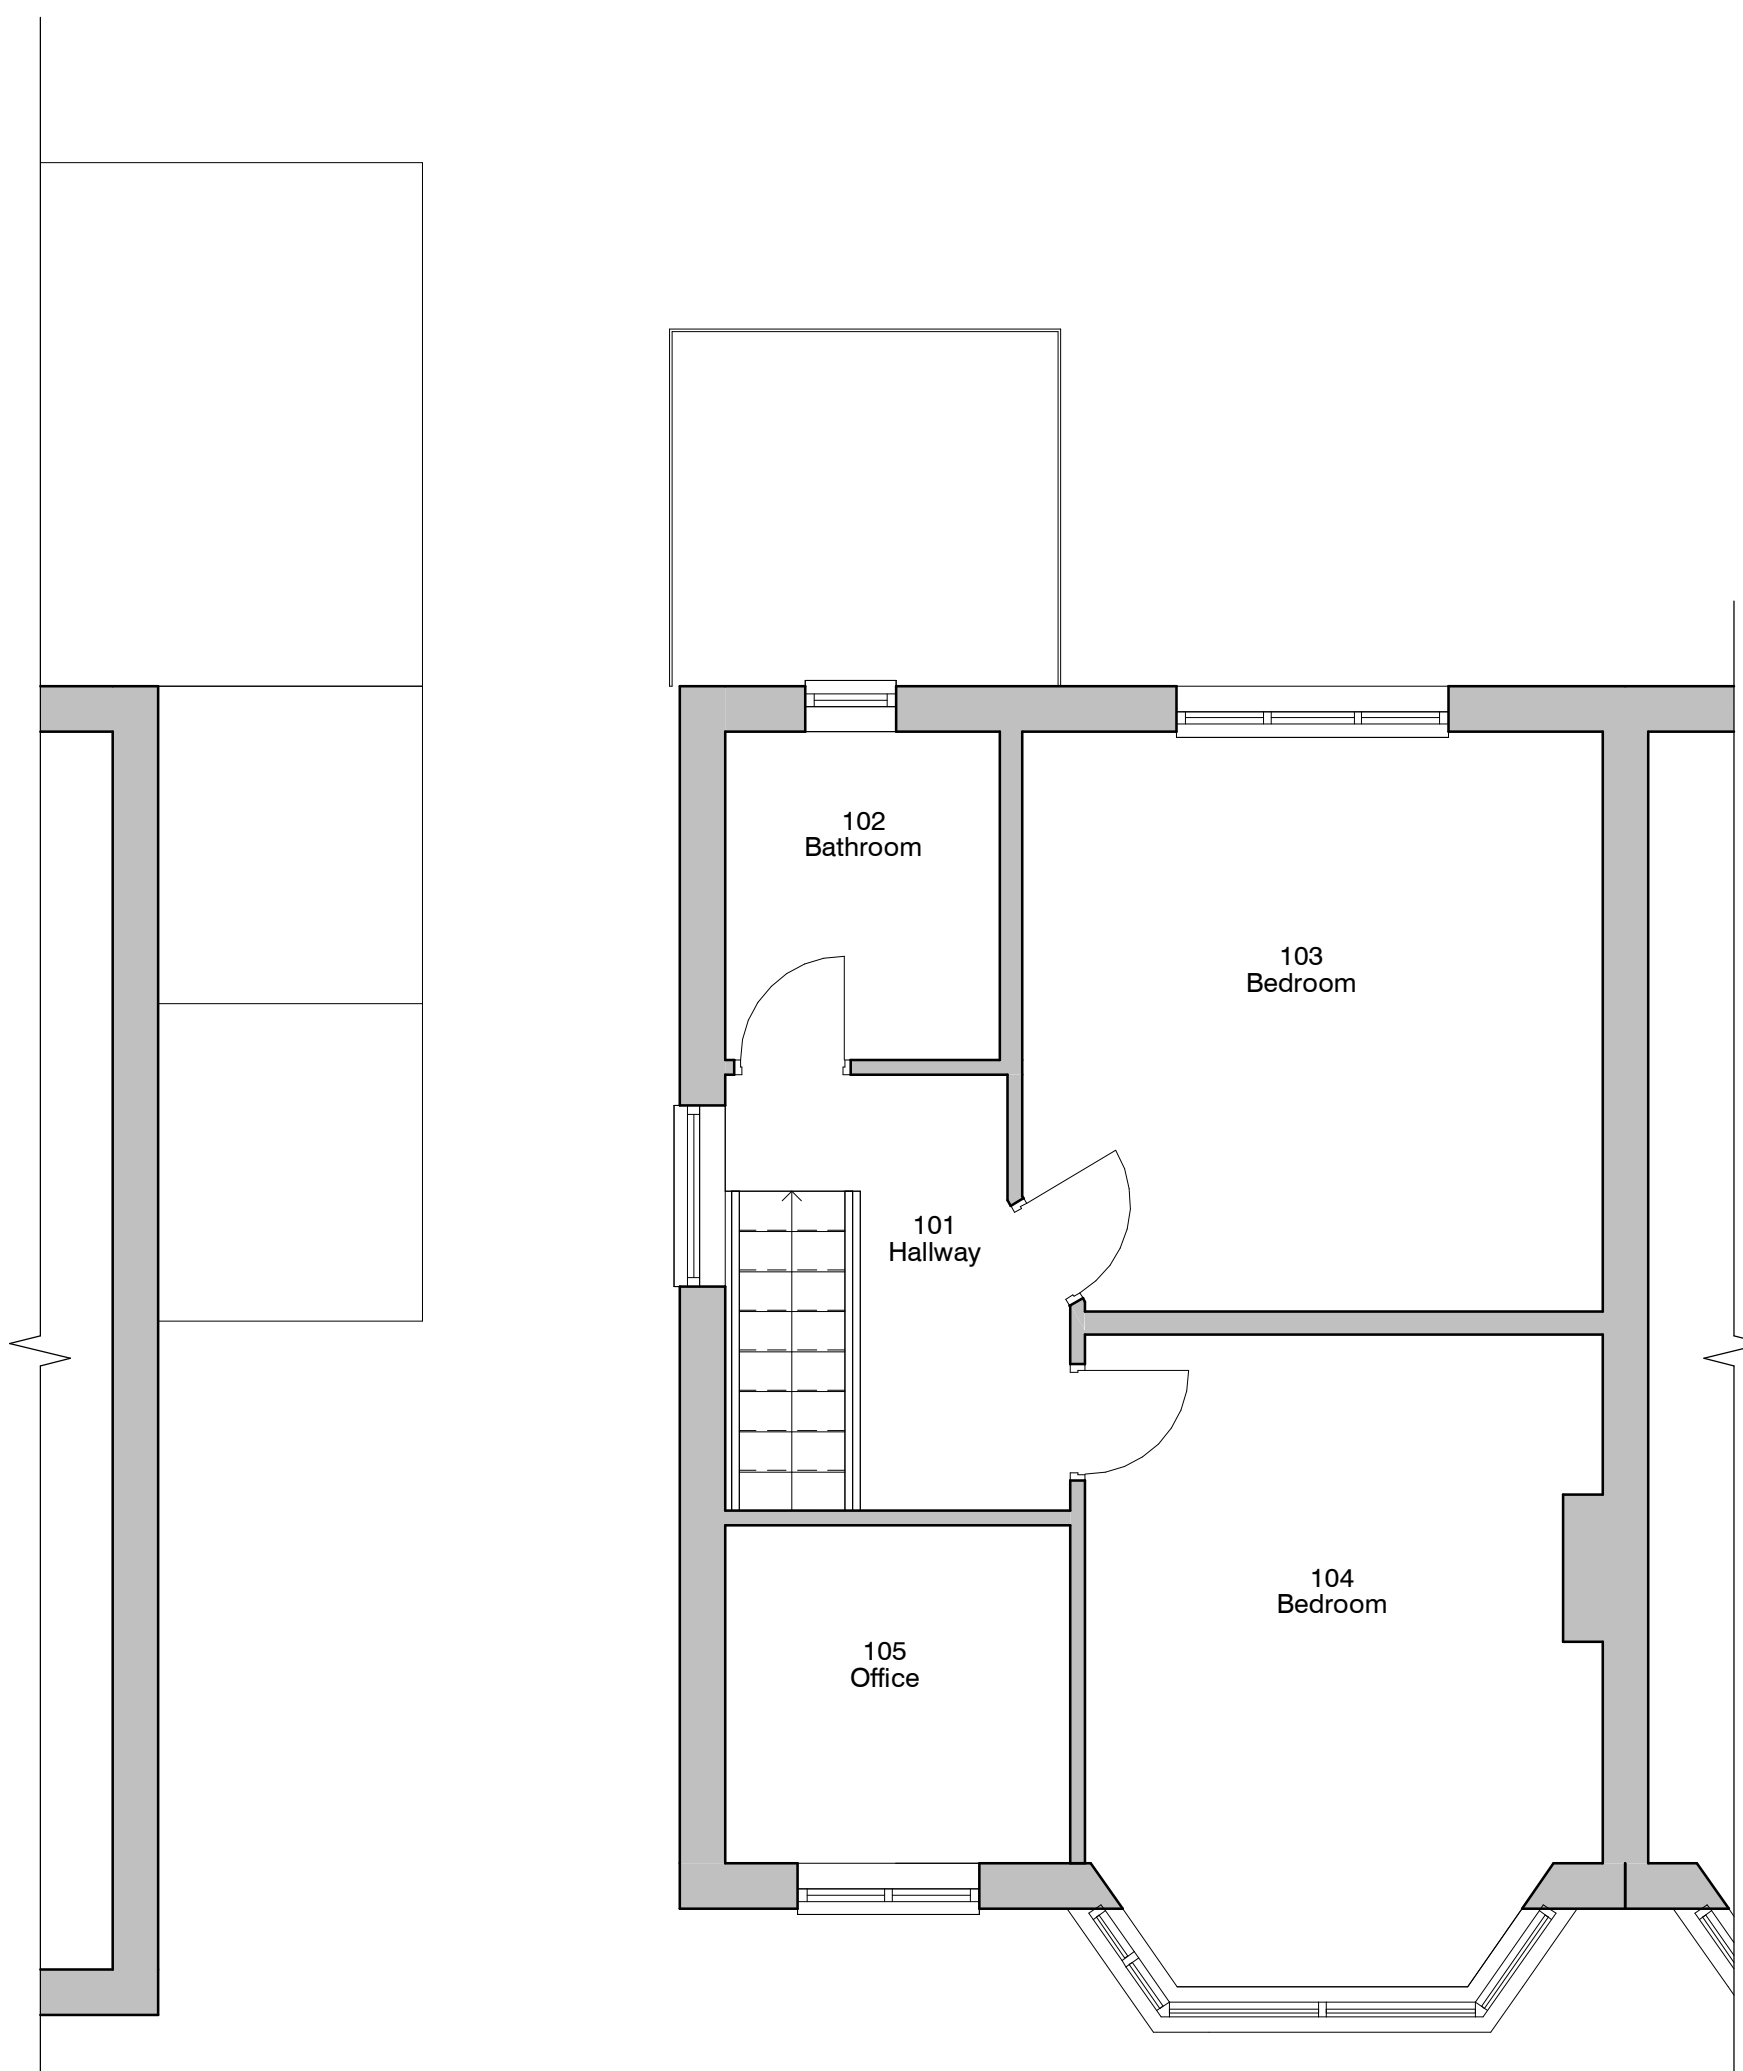

2. Level 1 - GA Existing
1 : 50

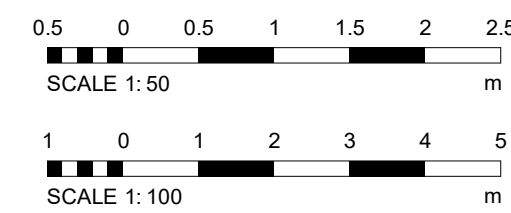

PROJECT	SCALE & A1	DATE	DRAWN BY
152 Albert Avenue	As indicated	16 MAY 2022	ER
CLIENT	STATUS		
E Sassoon	PLANNING		
TITLE	PROJECT NO.	DRAWING NO.	REV.
Existing GA Plans and Elevations	DA22042.	002.	
NOTES			
THIS DRAWING MUST NOT BE REPRODUCED WITHOUT WRITTEN CONSENT. ALL OWNERSHIP AND INTELLECTUAL RIGHTS ARE RESERVED. ALL DIMENSIONS AND COORDINATES TO BE REPORTED TO THE LOCAL AUTHORITY TO BE ACCORDANCE WITH THE CURRENT STATUTORY LEGISLATION. ALL DIMENSIONS ON THIS DRAWING ARE IN MILLIMETRES UNLESS OTHERWISE STATED.			

