



146 MANCHESTER ROAD, BURY, BL9 0TL  
REAR WINDOWS / FRENCH DOORS  
EXISTING  
SCALE 1:20

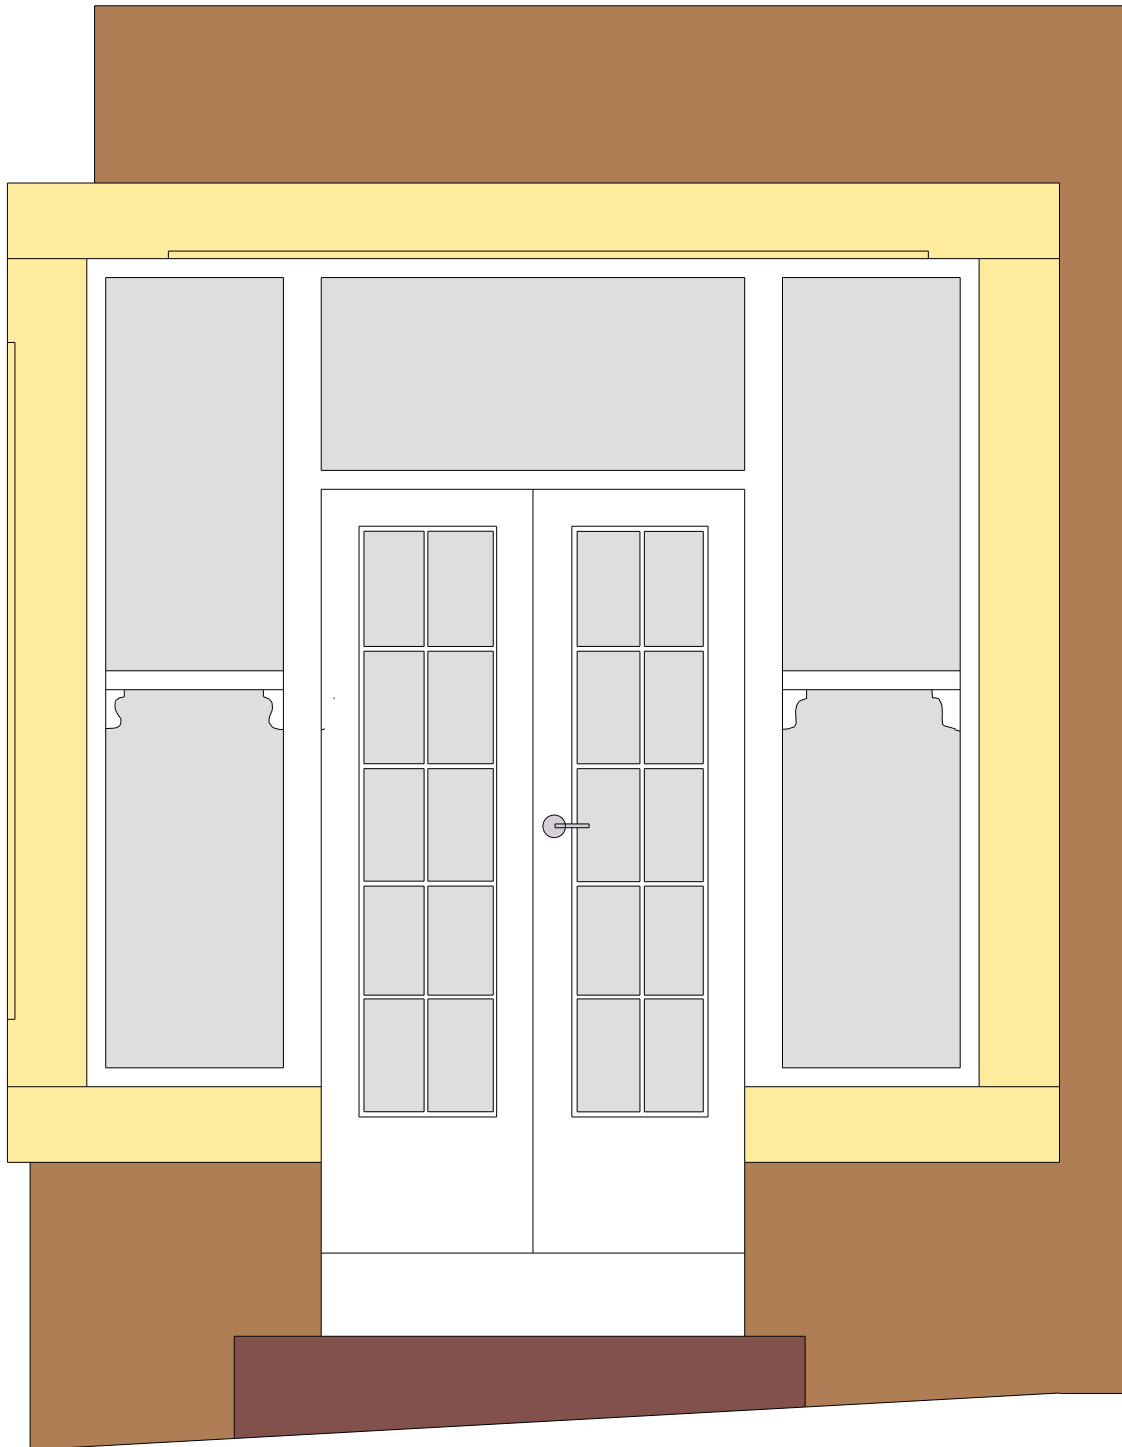


146 MANCHESTER ROAD, BURY, BL9 0TL  
REAR WINDOWS / FRENCH DOORS  
PROPOSED  
SCALE 1:20

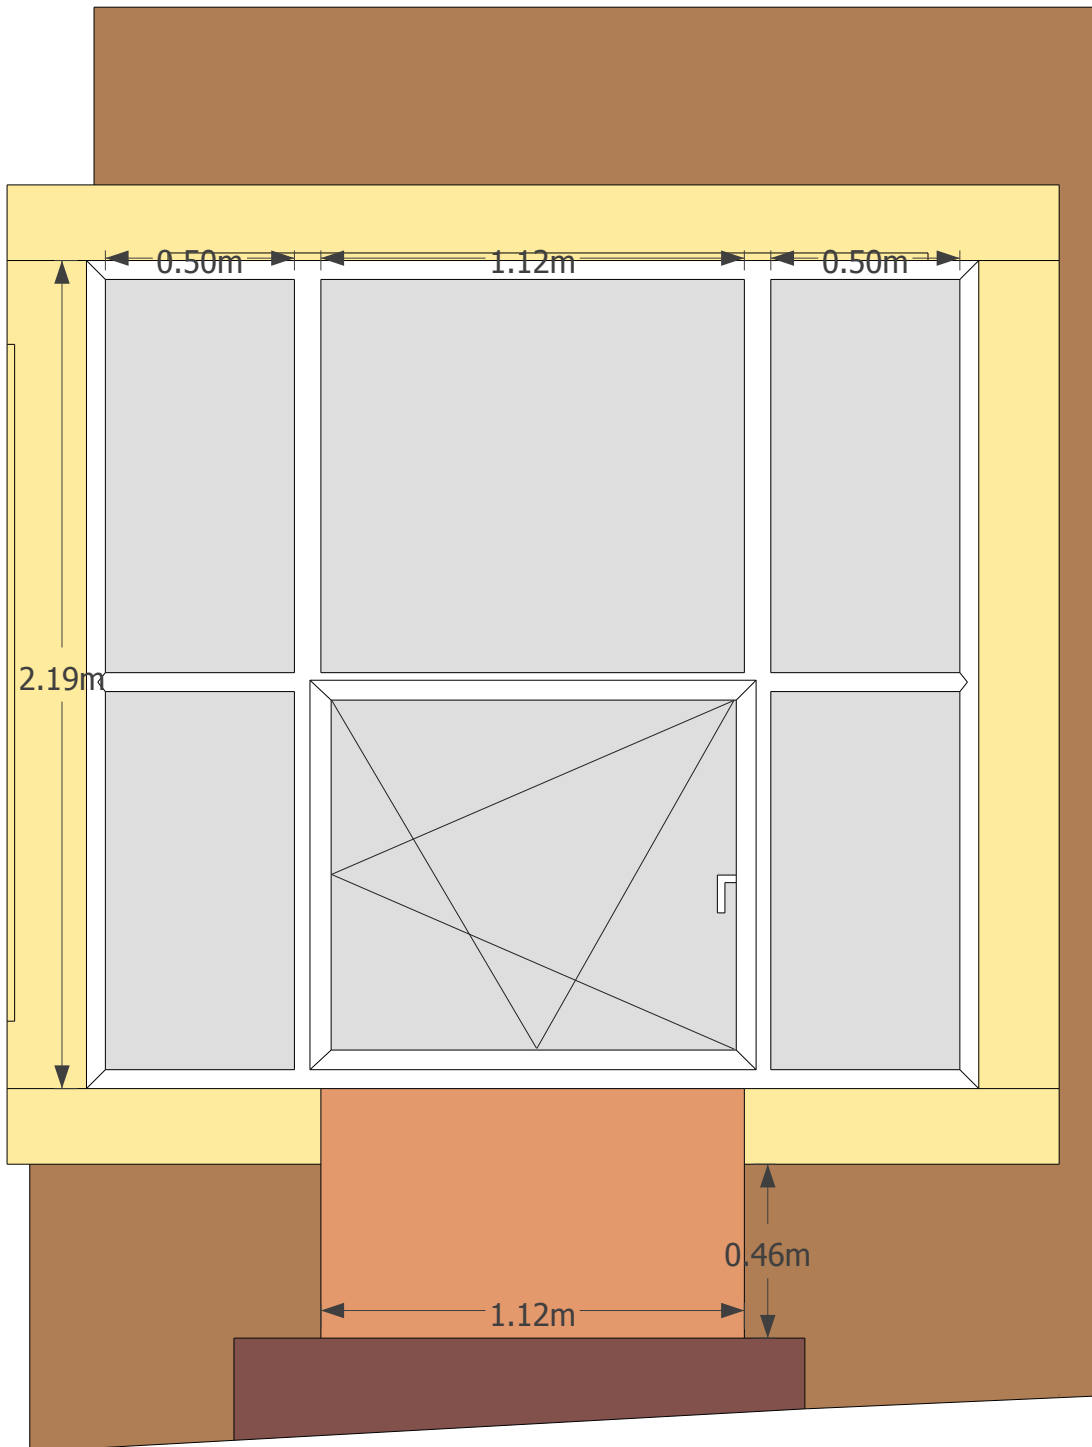


WHITE UPVC FRAMES  
CENTRAL TILT AND TURN, OUTWARD OPENING WINDOW  
EXISTING CILL, STONE SURROUND  
TIMBER PANEL BENEATH CENTRE WINDOW

148 MANCHESTER ROAD, BURY, BL9 0TL  
REAR WINDOWS / FRENCH DOORS  
EXISTING  
SCALE 1:20

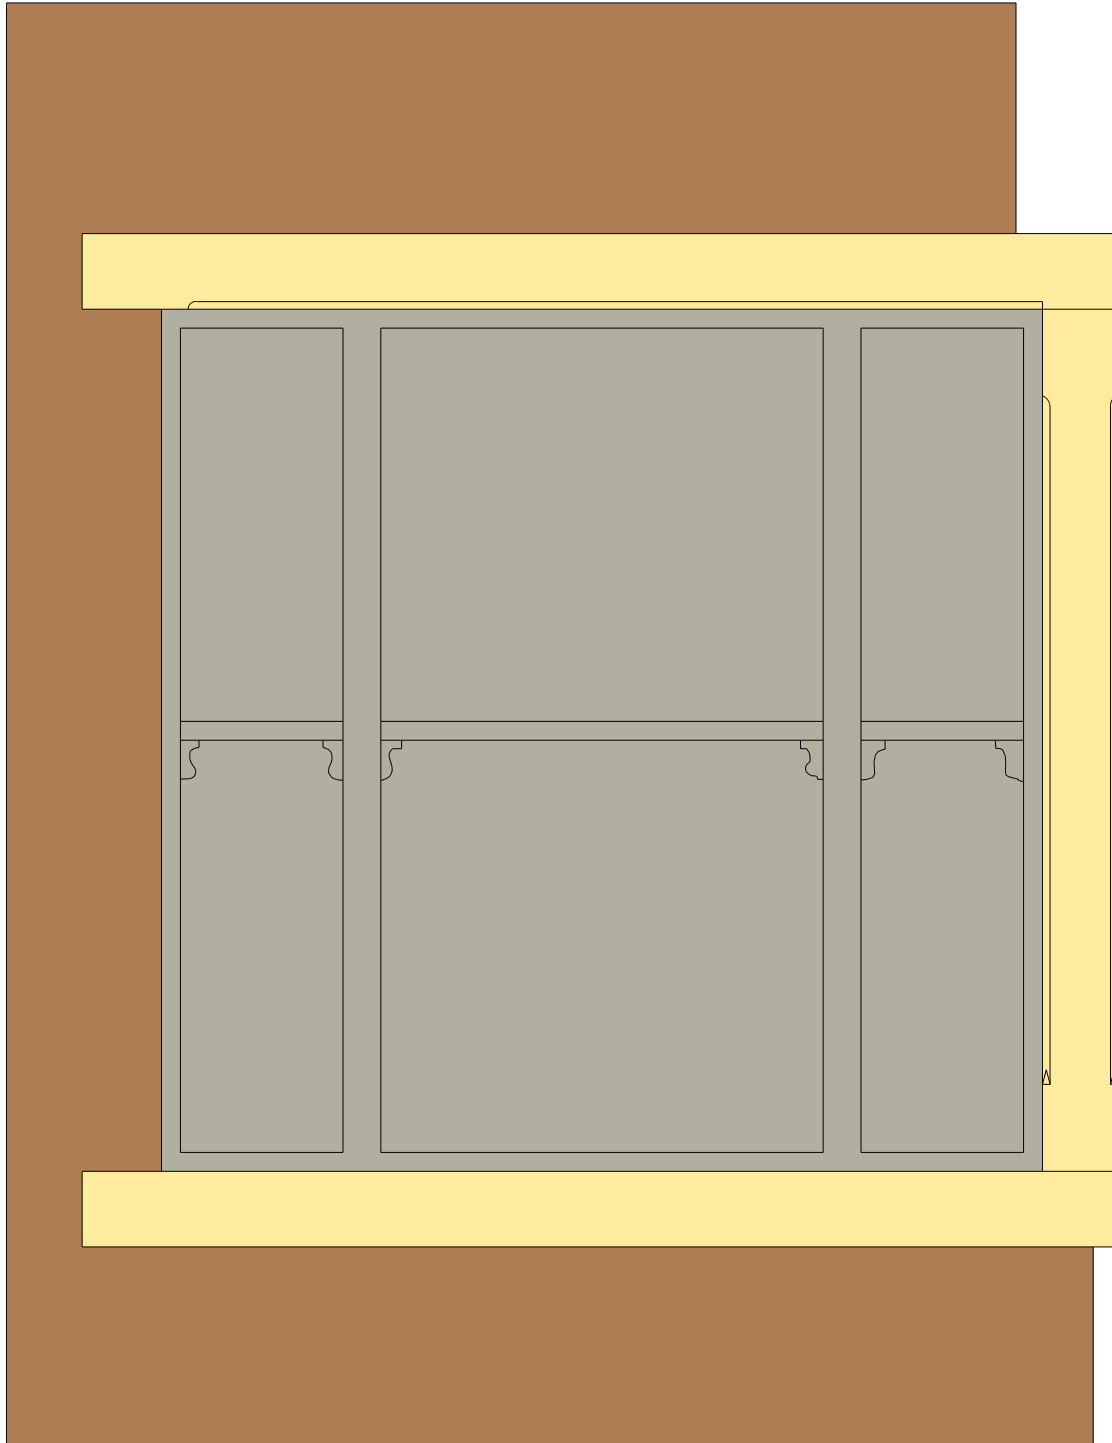

CURRENT WINDOW FRAMES PAINTED OVER WITH  
OPAQUE PAINT

148 MANCHESTER ROAD, BURY, BL9 0TL  
REAR WINDOWS / FRENCH DOORS  
PROPOSED  
SCALE 1:20

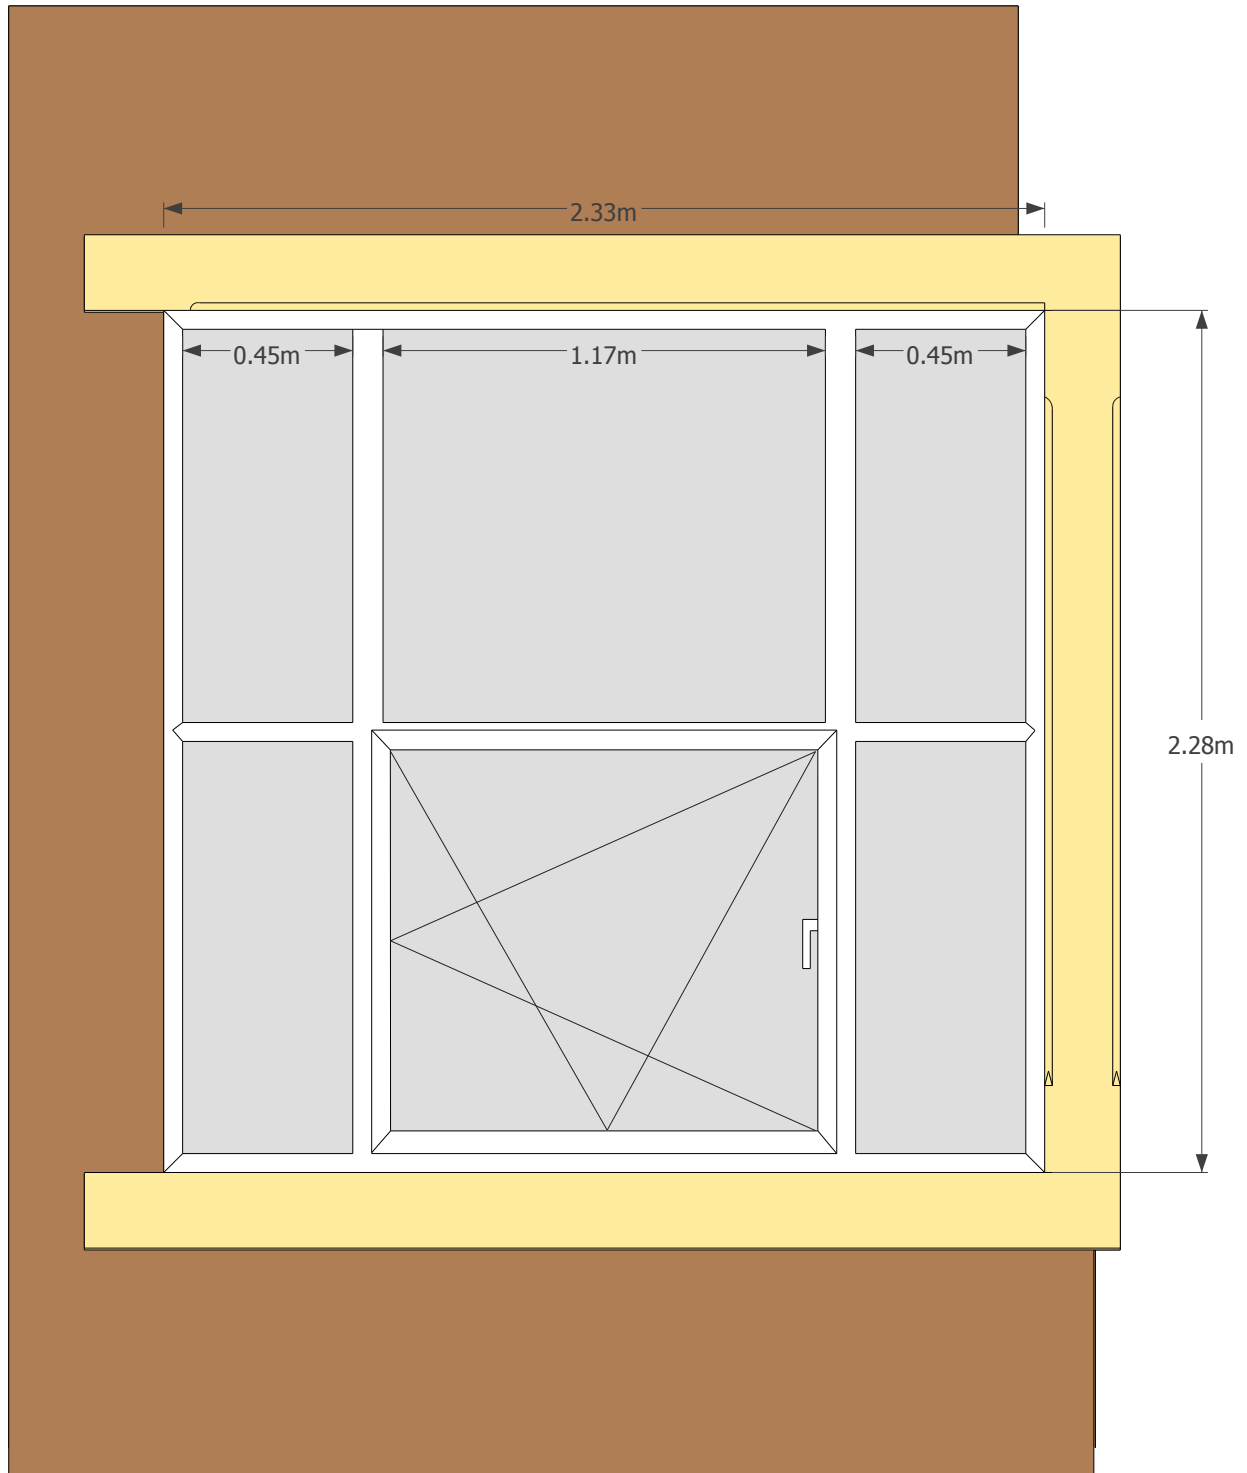

WHITE UPVC FRAMES  
CENTRAL TILT AND TURN, OUTWARD OPENING WINDOW  
EXISTING CILL, STONE SURROUND

