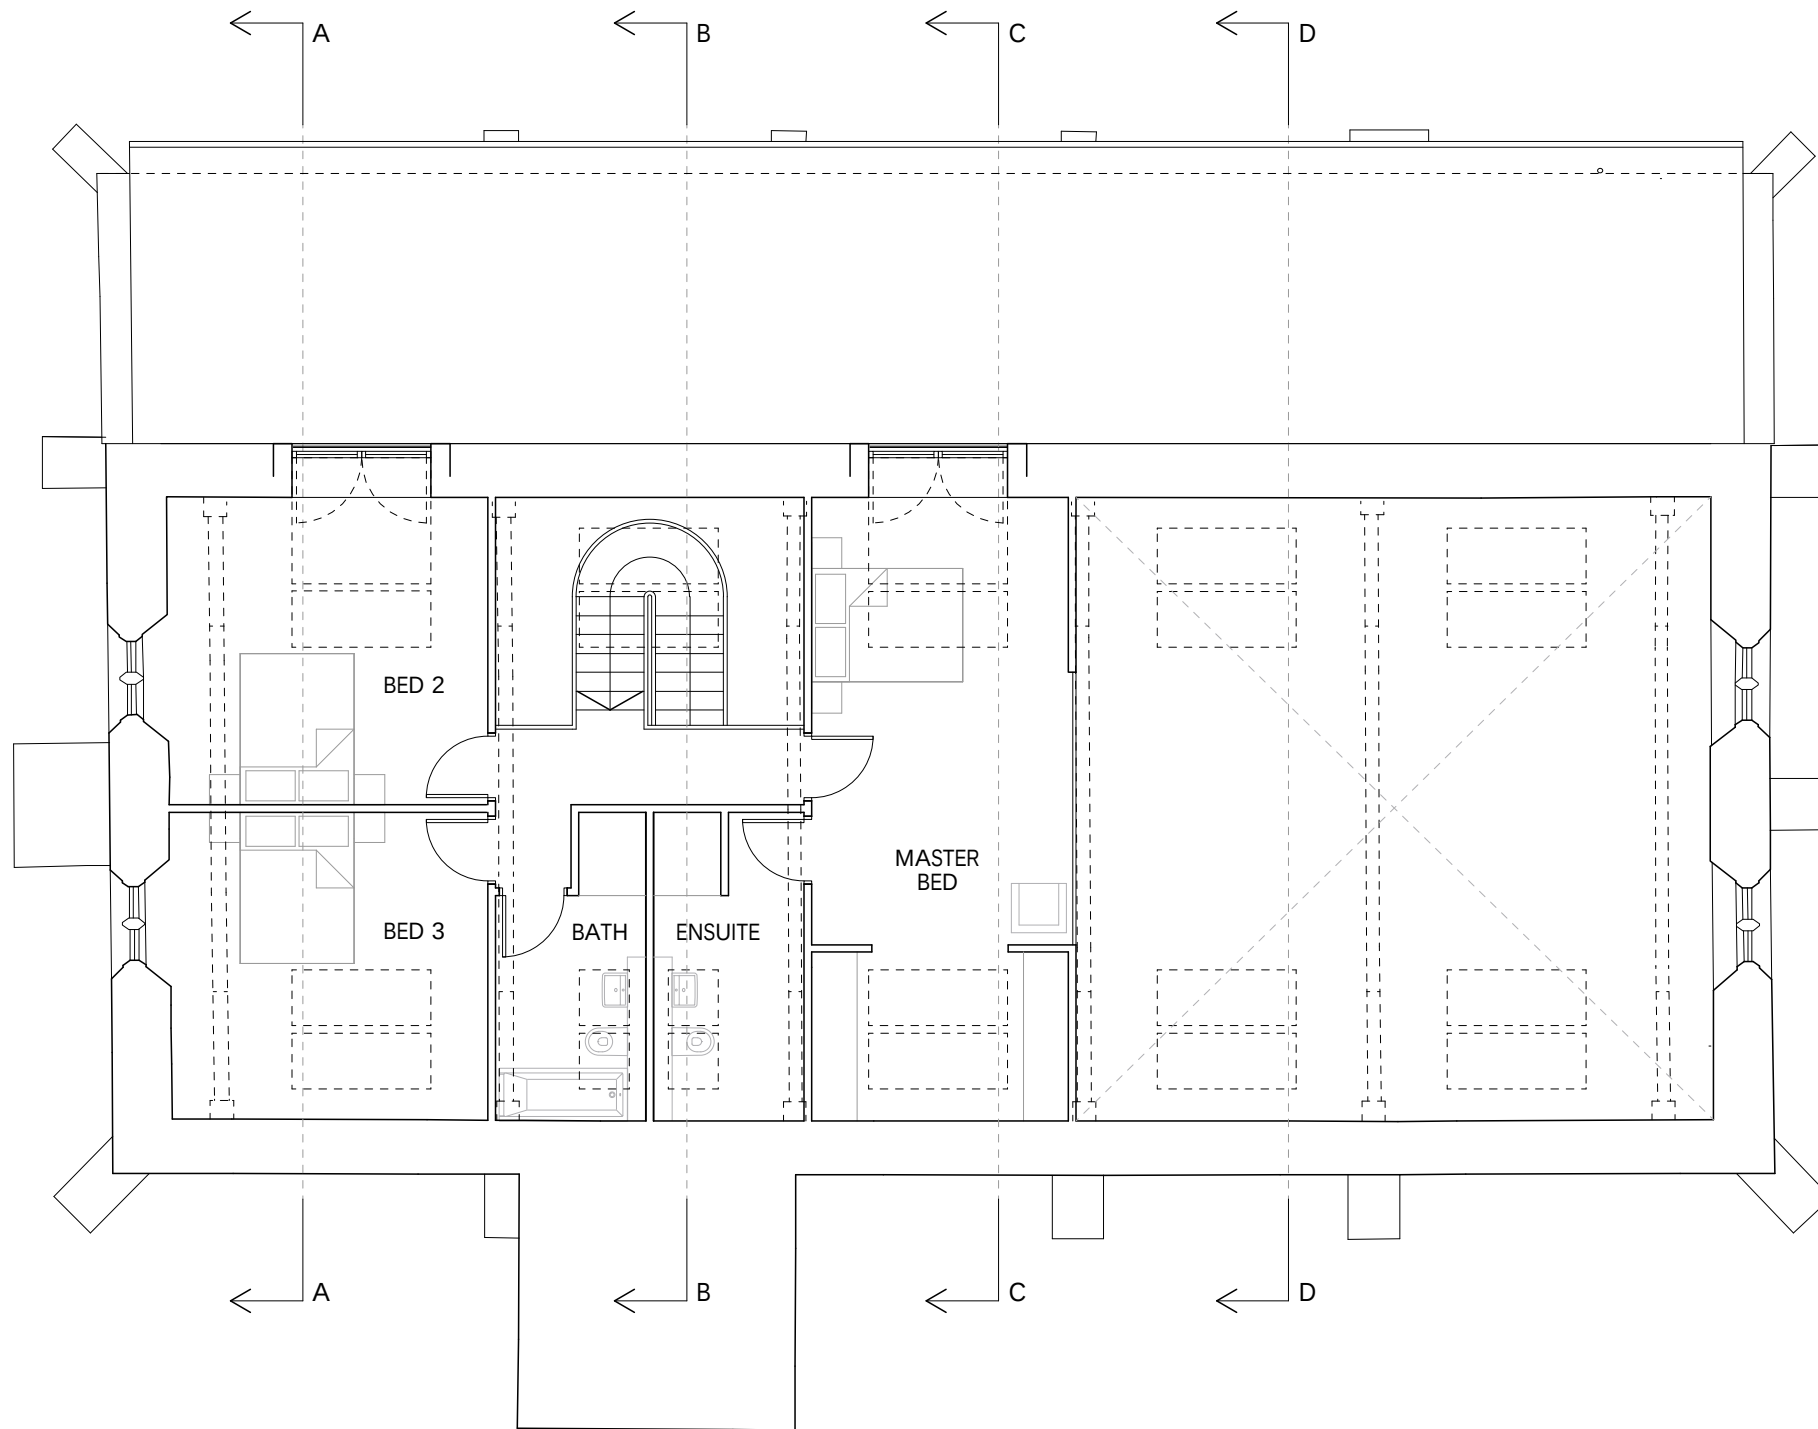


Jonathan Davidson Architects

Architecture, Planning & Industrial Design

47 Hilton Street
MANCHESTER
M1 2EF

t: 0161 711 0835
e: inbox@jddavidsonarchitects.com
w: www.jddavidsonarchitects.com

Client Mr D Apenteng

Project **St John in the Wilderness**
Whalley Rd, Shuttleworth

Scale & Date 1:100 @ A3

Sept 2021

Document **Planning Drawing**
Proposed Mezzanine Plan
Status For information

Doc Ref	367	PD	0007	-
---------	-----	----	------	---