



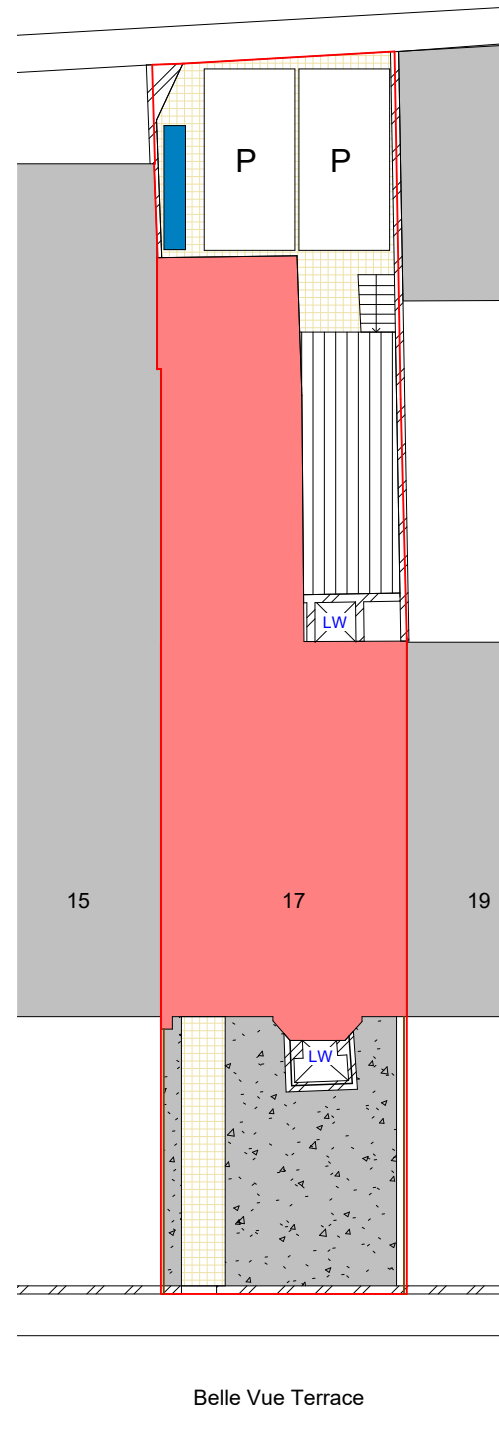


1 Site - Existing
1 : 200

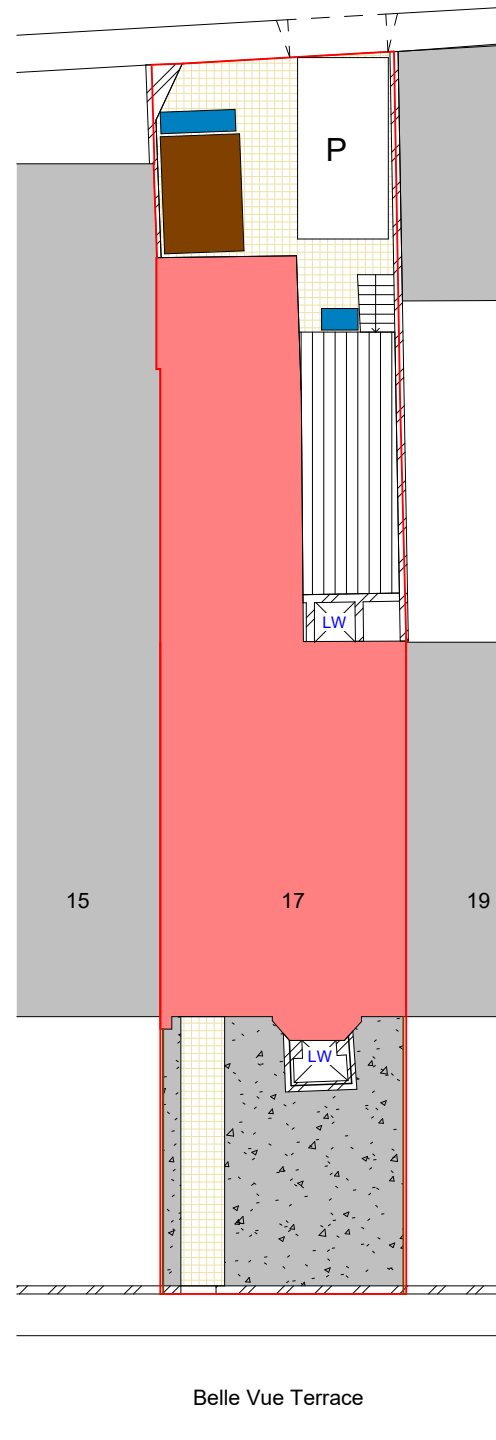



2 Site - Proposed
1 : 200

- Site Key
- Grass
 - Paving Stones
 - Hard landscape
 - Timber Fencing
 - Brickwork
 - Decking
 - Parking
 - Light Well
 - Existing Bin Location
 - Existing Building
 - Proposed Bike Store

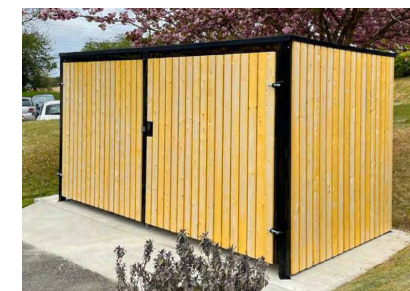

Bike Store
8 Space amazon eco cycle shelter

Please refer to the attached documents:
TBSC_8SpAmazonEco_Swing_DR_00-1
- 6-8-Space-Amazon-Eco-Cycle-Shelter-Specification-Sheet

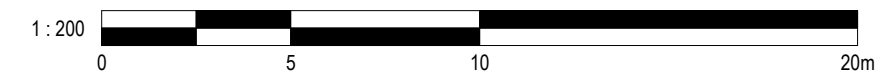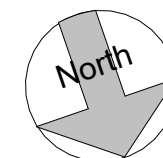

PROJECT	17 Belle Vue Terrace, Bury	PROJECT NUMBER		DRAWING NUMBER		REV					
TITLE	Site - Existing & Proposed	GSS25219		502		3					
STATUS	PLANNING	DRAWN BY	CHECKED BY	DATE	SCALE (@ A1)		3	Planning Revised	27/02/2026	JB	
		CB	SG	21/01/2026	As indicated		2	Planning Revised	23/02/2026	JB	
							1	Revised 502	26/01/2026	CB	
							No.	Description	Date	Initial	



STUDIO

www.goldsketch.co.uk info@goldsketch.co.uk 0161 792 9595

NOTES

© COPYRIGHT : ALL RIGHTS RESERVED.
THIS DRAWING MUST NOT BE REPRODUCED WITHOUT PRIOR WRITTEN CONSENT.
DRAWING TO BE USED FOR THE STATUS INDICATED ONLY.
ALL DIMENSIONS AND SETTING OUT SHALL BE CHECKED AND CONFIRMED ON SITE. ANY DISCREPANCIES TO BE REPORTED TO THE DESIGNER PRIOR TO THE COMMENCEMENT OF ANY WORK. ALL WORK AND MATERIALS TO BE IN ACCORDANCE WITH CURRENT STATUTORY LEGISLATION, RELEVANT CODES OF PRACTICE AND BRITISH STANDARDS. ALL DIMENSIONS ON THIS DRAWING ARE IN MILLIMETRES (UNLESS OTHERWISE STATED).