

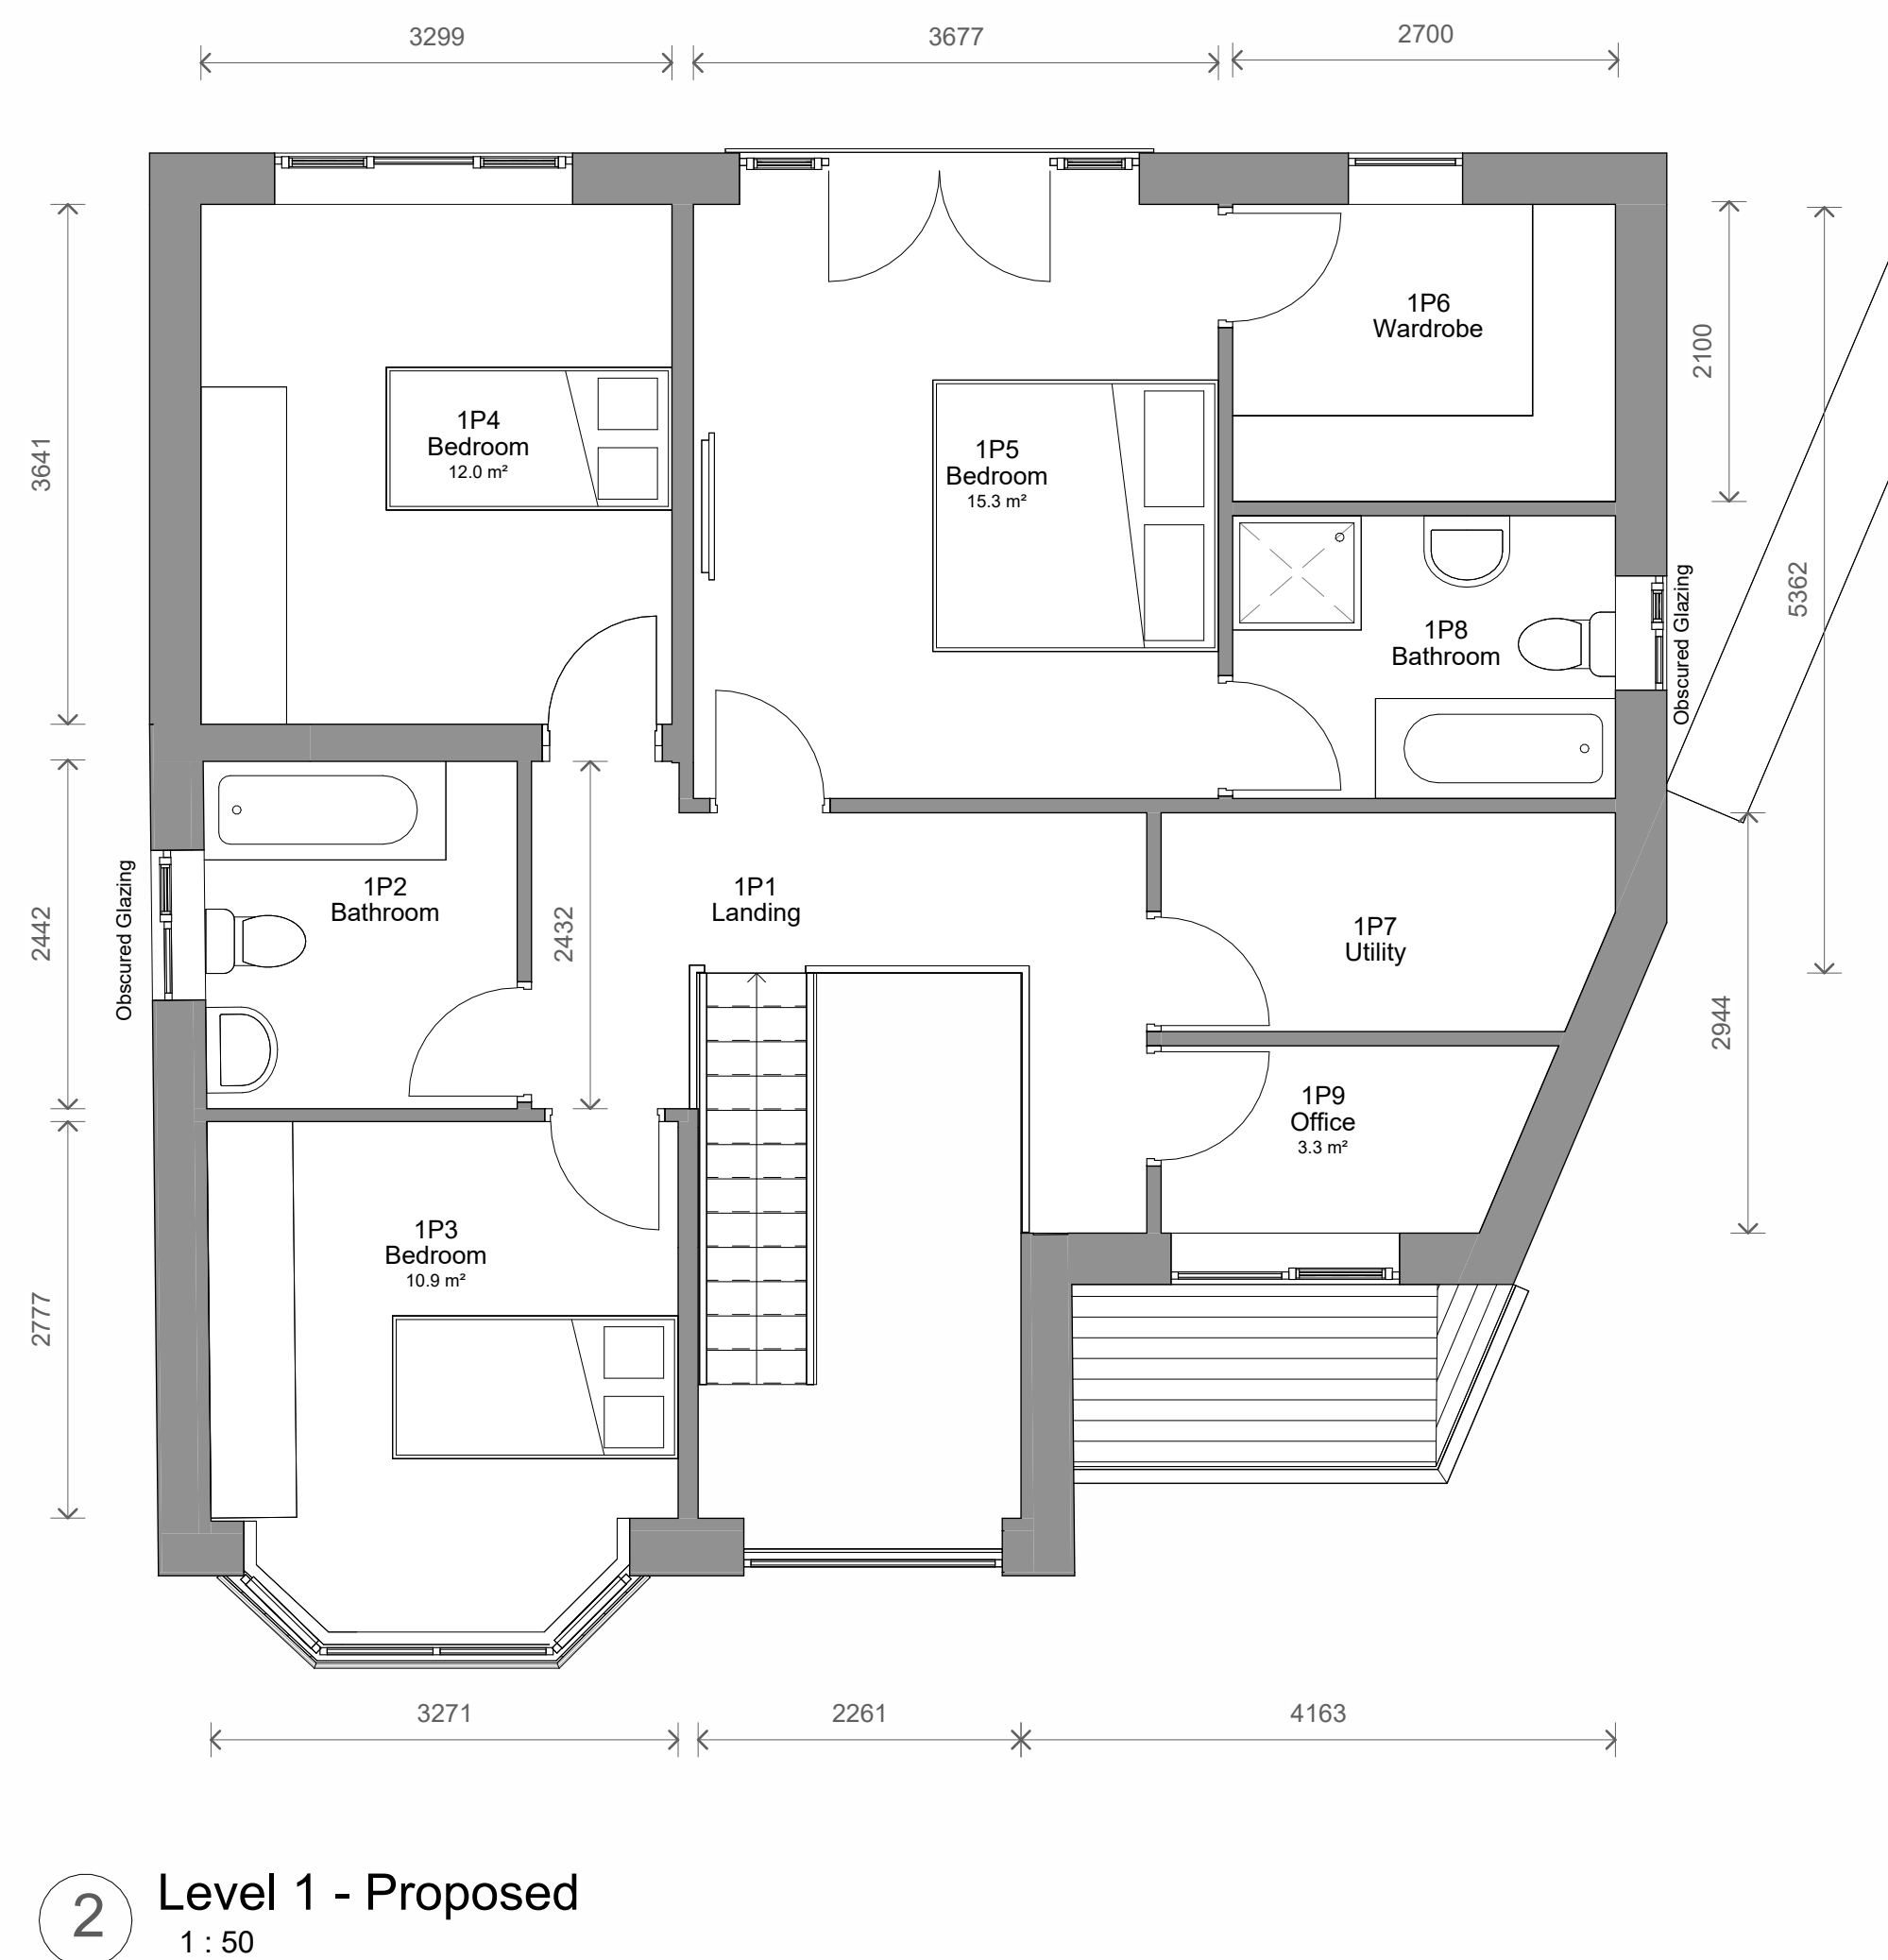


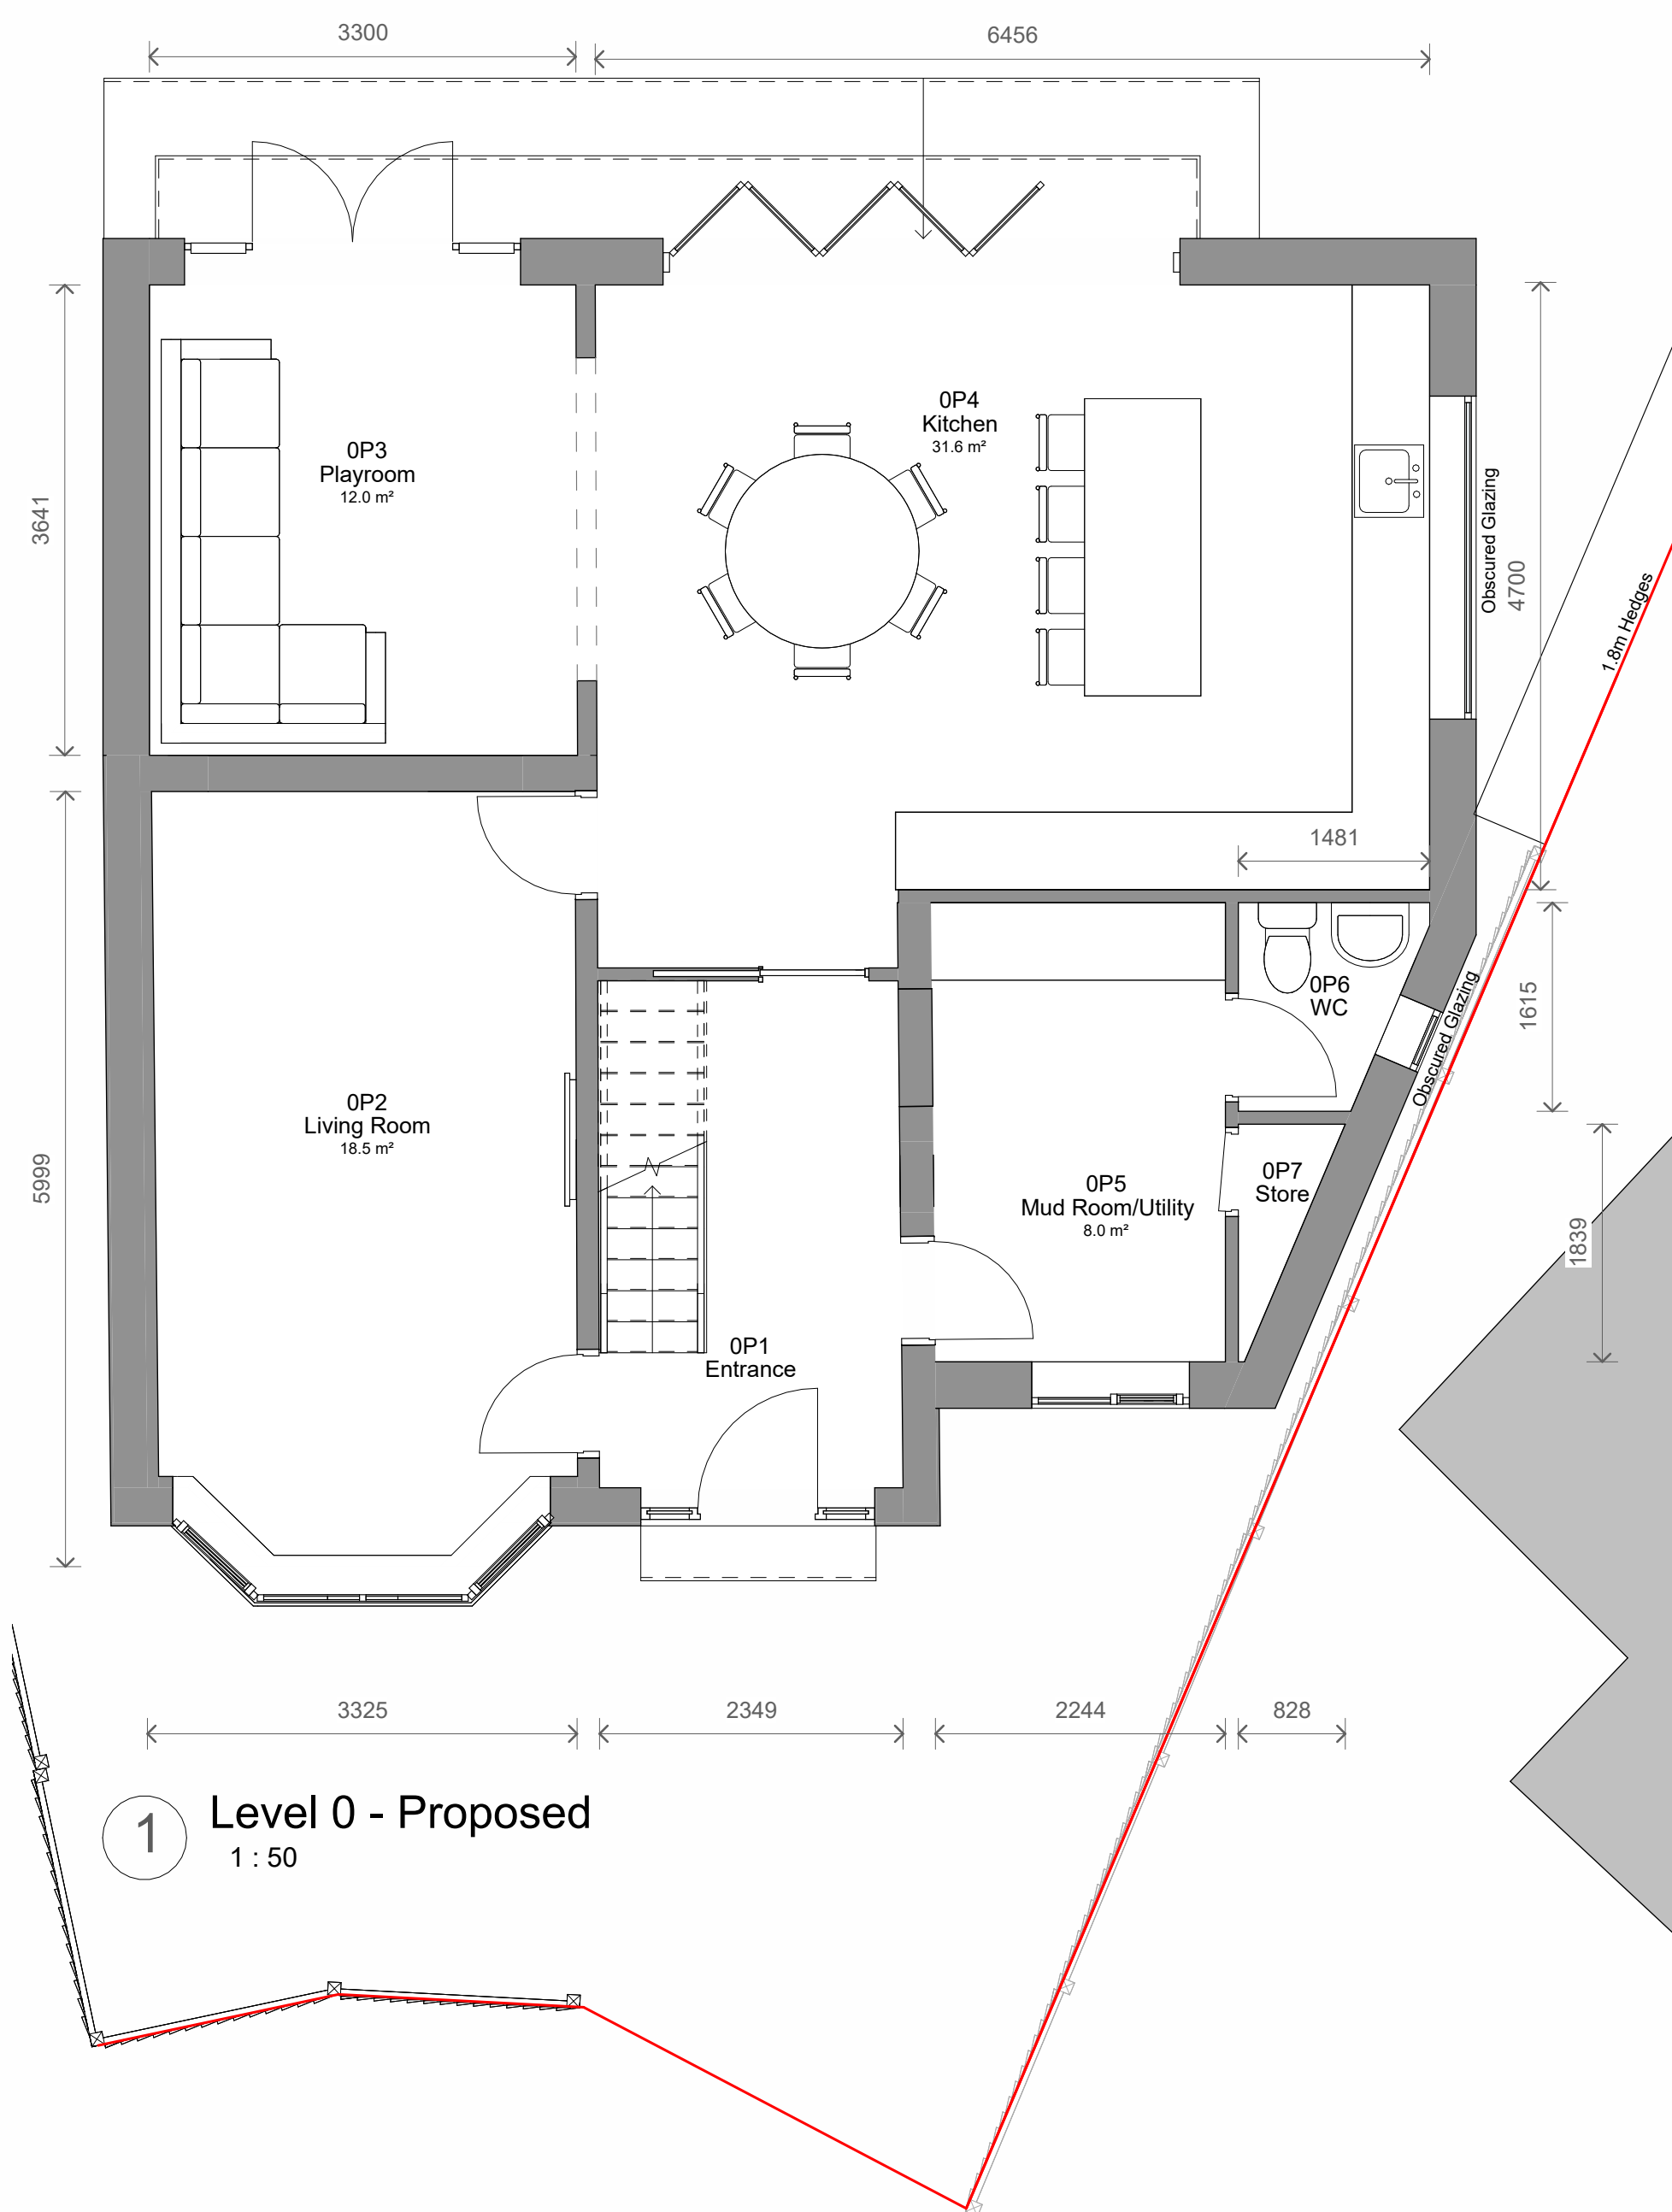

ALL SIDE ELEVATION
WIDNOWS TO HAVE
OBSCURED GLAZING

3	Revised Paking	19/02/2026	CB
2	Planning	17/02/2026	CB
1	Revised Plan	17/12/2025	BH
No.	Description	Date	Initial

PROJECT		18 Malvern Close	
TITLE		Proposed Plans and Elevations	
STATUS		DESIGN	
DRAWN BY	DATE	SCALE (@ A1)	
BH	09/12/2025	As indicated	
PROJECT NUMBER	DRAWING NUMBER	REV	
GSS25200	003	3	
GOLD SKETCH			
S T U D I O S			
www.goldsketch.co.uk info@goldsketch.co.uk 0161 792 9595			
NOTES: © COPYRIGHT - ALL RIGHTS RESERVED. THIS DRAWING AND ANY PARTS HEREOF ARE THE PROPERTY OF GOLD SKETCH AND MUST BE USED ONLY FOR THE PROJECT AND SITE SPECIFICALLY IDENTIFIED. ALL DIMENSIONS AND SETTING OUT SHALL BE VERIFIED AND CONFIRMED ON SITE. ANY DISCREPANCIES TO BE REPORTED TO THE ARCHITECT IMMEDIATELY. THESE DRAWINGS ARE THE PROPERTY OF GOLD SKETCH AND MUST BE USED ONLY FOR THE PROJECT AND SITE SPECIFICALLY IDENTIFIED. LEGISLATION RELEVANT CODES OF PRACTICE AND BRITISH STANDARDS. ALL DIMENSIONS ON THIS DRAWING ARE IN MILLIMETRES UNLESS OTHERWISE STATED.			

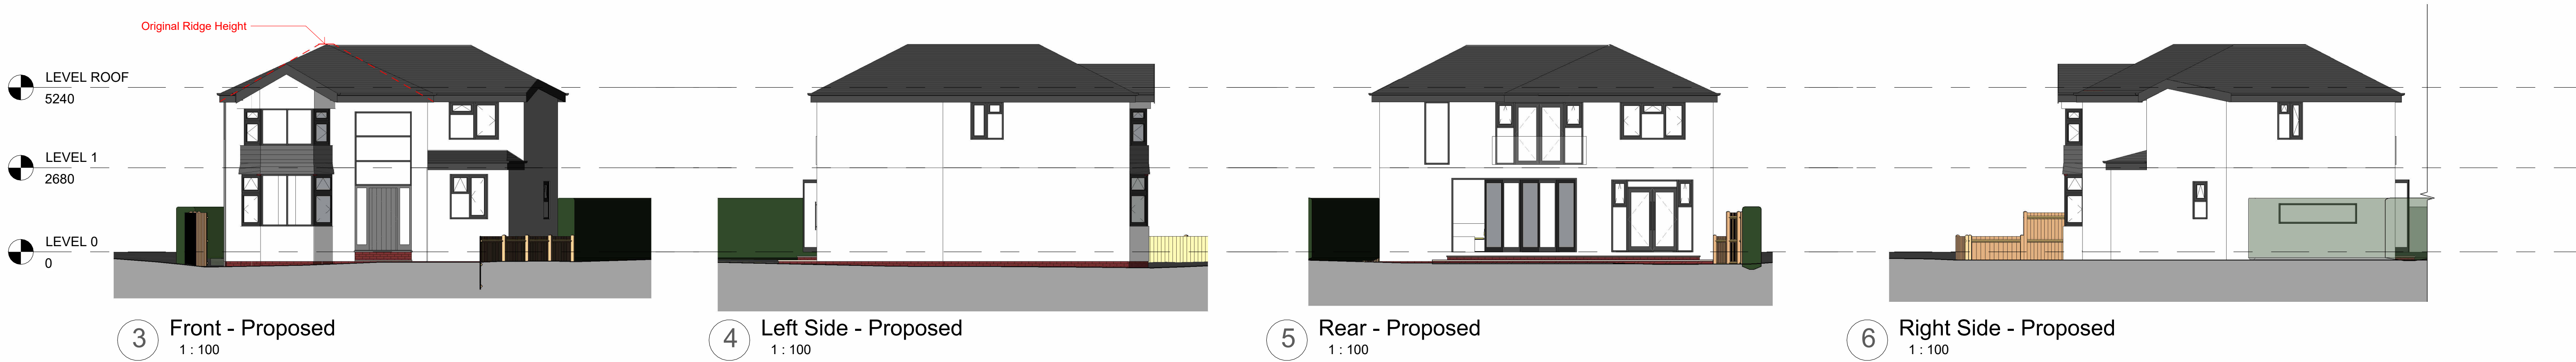