




1 Level B1 - Proposed
1 : 100

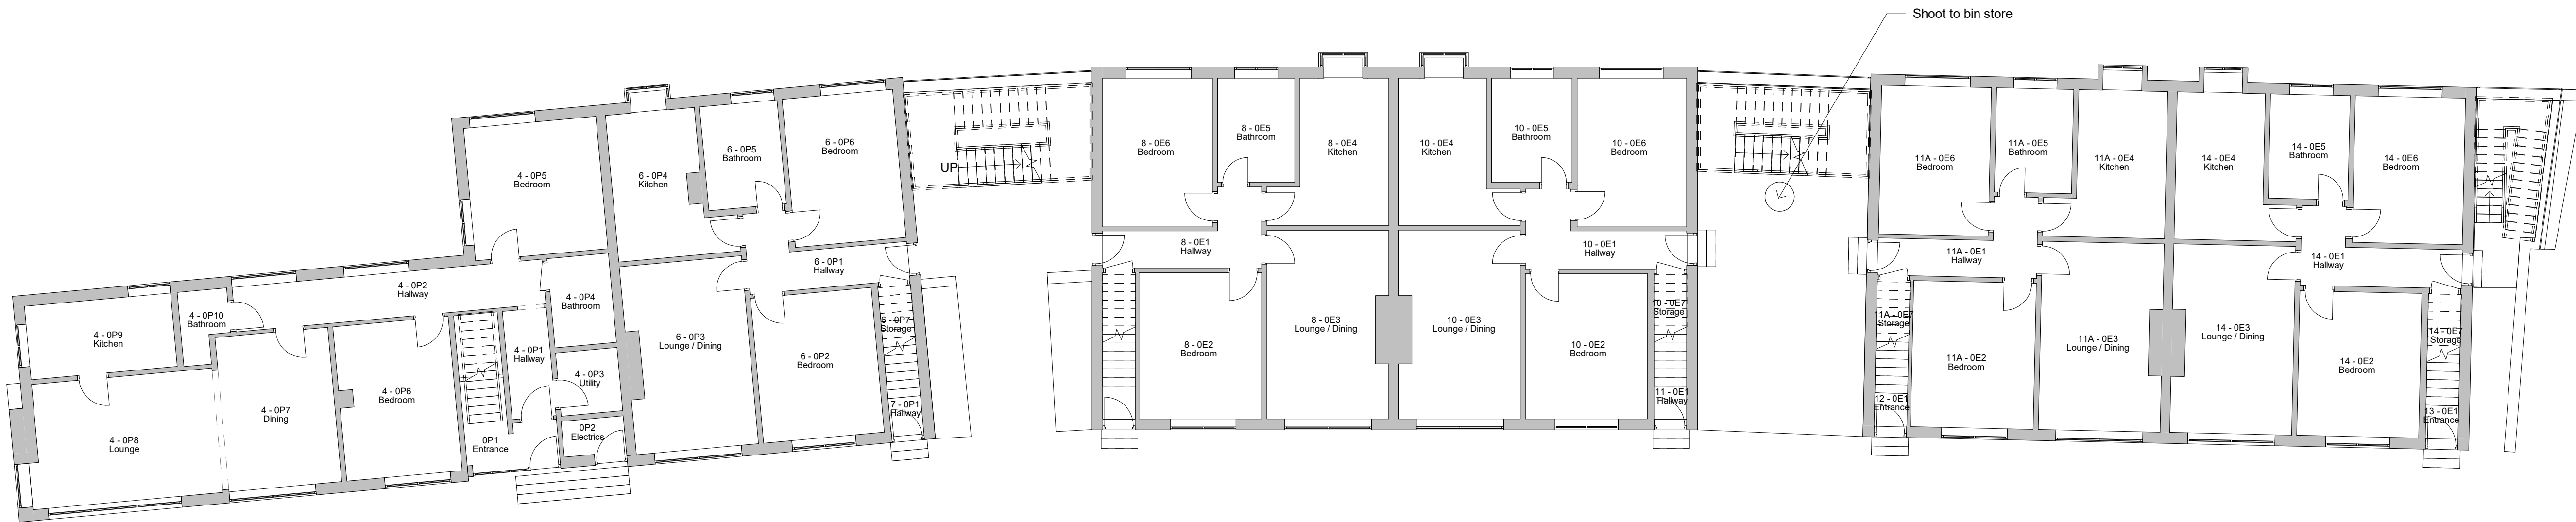

2 Level 0 - Proposed
1 : 100

1	61SQM - BIN / BIKE	07/05/2020
No.	Description	Date
PROJECT Singleton Court, Bury Old Road		
TITLE Proposed Plans 1		
CLIENT Care of EPML		
STATUS DESIGN		
DRAWN BY SG	DATE 01/05/2020	SCALE (@ A1) 1 : 100
PROJECT NUMBER GGS20007.1	DRAWING NUMBER 005	REV 1
GOLD SKETCH S T U D I O S www.goldsketch.co.uk info@goldsketch.co.uk 0161 792 9595		
NOTES © COPYRIGHT ALL RIGHTS RESERVED. THIS DRAWING MUST NOT BE REPRODUCED WITHOUT WRITTEN CONSENT. DRAWING TO BE USED FOR THE SITE AS INDICATED ONLY. ALL DIMENSIONS AND SETTING OUT SHALL BE CONFIRMED ON SITE. ANY DISCREPANCIES TO BE REPORTED TO THE DESIGNER PRIOR TO THE COMMENCEMENT OF ANY WORK. ALL WORK AND MATERIALS TO BE IN ACCORDANCE WITH CURRENT BUILDING REGULATIONS AND LOCAL CODES OF PRACTICE AND BRITISH STANDARDS. ALL DIMENSIONS ON THIS DRAWING ARE UNLESS OTHERWISE SPECIFIED.		