





Section A-A Existing
1:200

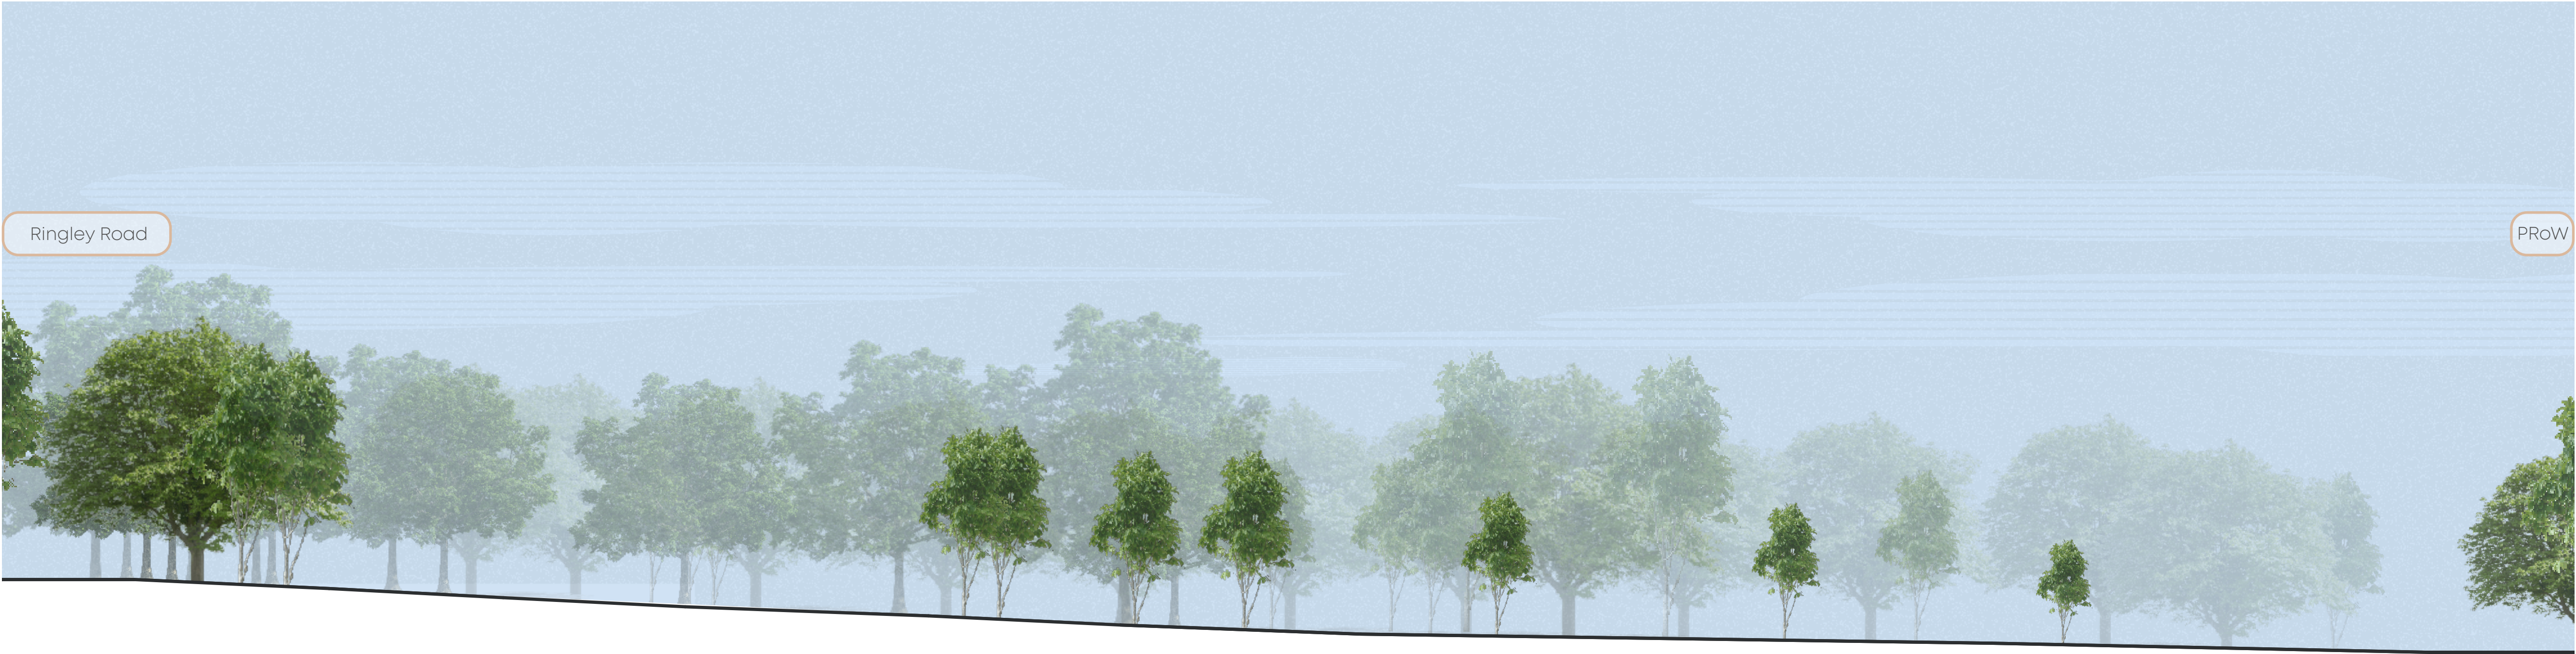


Key Plan Existing
1:1000

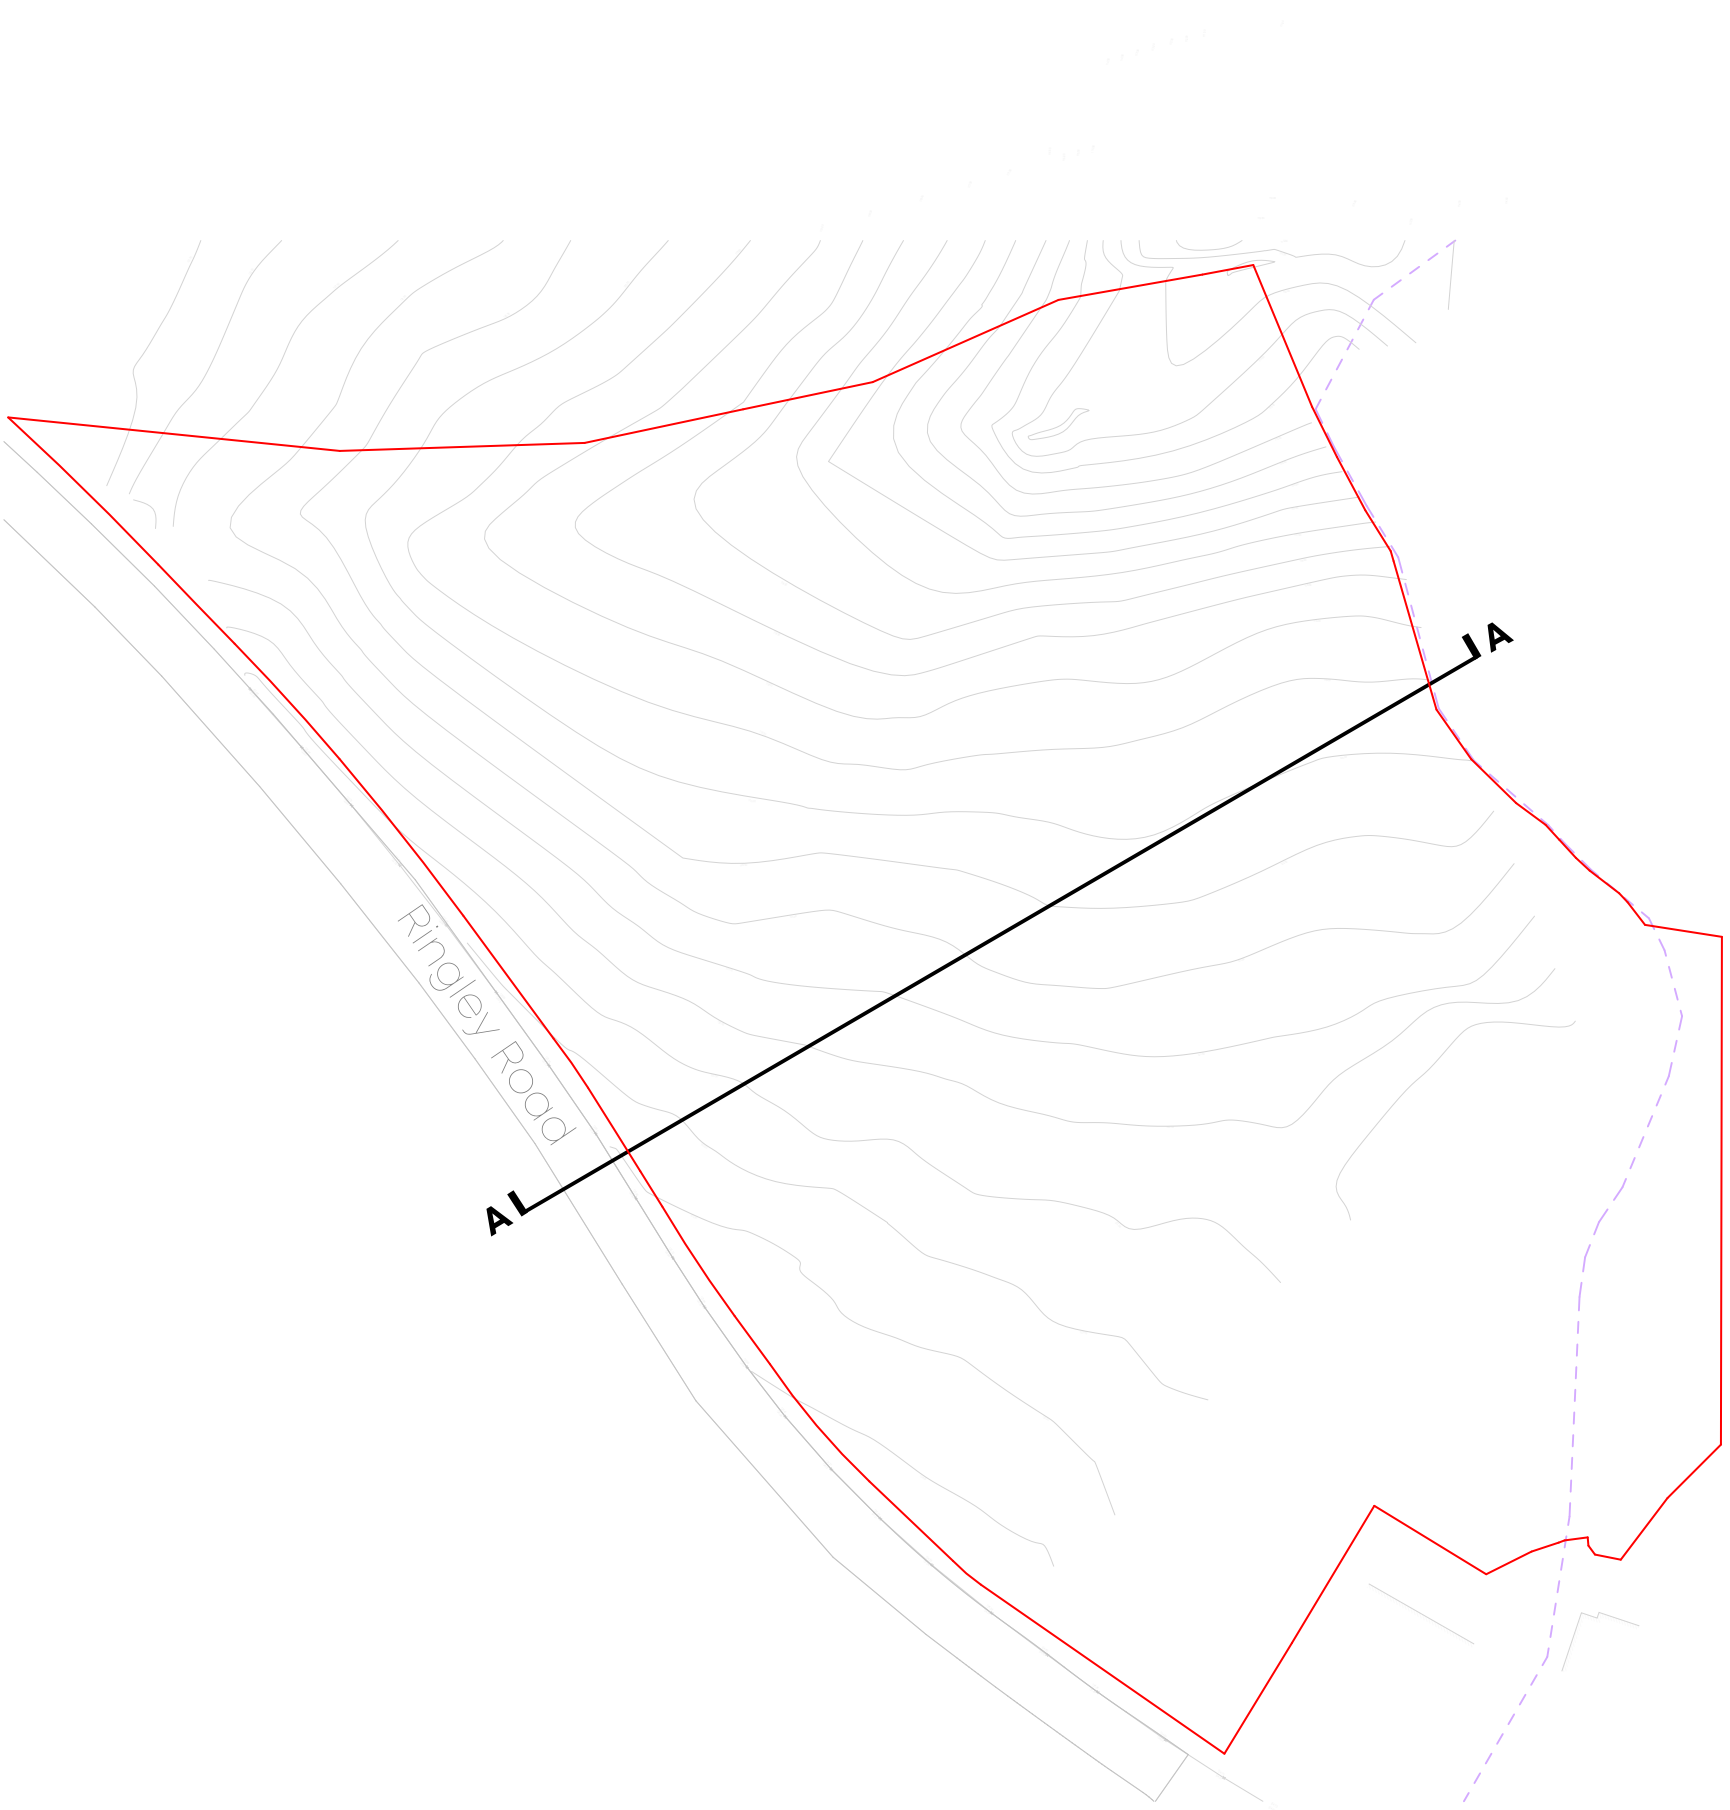

Key

--- Public Right of Way (PRow)

Note: Please refer to SEP Topographical Survey for existing levels

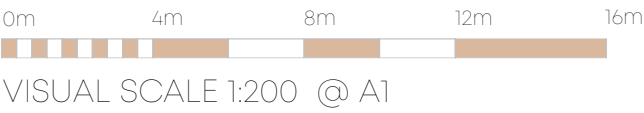

CLIENT:
Westshield

PROJECT:
Proposed Golf Club
Ashbourne Grove, Stand Golf Club,
Whitefield, M45 7NL

DRAWING NUMBER:
23036-PJA-02-ZZ-DR-A-1301

DRAWING TITLE:
Site B - Site Section A-A Existing

**PADDOCK
JOHNSON**

Studio 2, The Lyceum,
Bath Street, Port Sunlight,
Merseyside, CH62 4UJ
0151 643 1234
admin@paddockjohnson.com
www.paddockjohnson.com
Paddock Johnson Partnership
Limited. Registered in England
and Wales. No. 06684275

PLANNING

SCALE:	DATE:	BY:	CHECKED:
As indicated@A1	20.11.25	CT	EG