



Notes:
Do not scale this drawing all measurements are approximate and are to be checked on site and recorded prior to any construction taking place.
This Drawing is for Planning Application Purposes only. Materials existing and proposed as below and noted in Application Documents.

Notes:

Existing garage to be demolished
Ext Roof : Marley type tiles to match existing.

Walls: Part Render part brickwork.

Windows/Doors : pvcu proprietary system with double glazed infill panels. White

Hardstanding: generally as existing .

tom nolan
design
design . architectural services
highcroft, 63 booth rd. waterfoot, rossendale, lancashire, BB4 9BP
t. 01706 417768. m. 07787 516040
e.tomnolandesign@hotmail.co.uk
www.tomnolandesign.co.uk


1 Carnforth Drive.
Greenmount,
Bury BL8 4DQ
Proposed Loft
Conversion and
Rear Porch

Drawing

Existing Block Plan


Scale	Drawn by
1:200 @ A3	

Drawing no	Rev
IM2 /PI Ex 02	

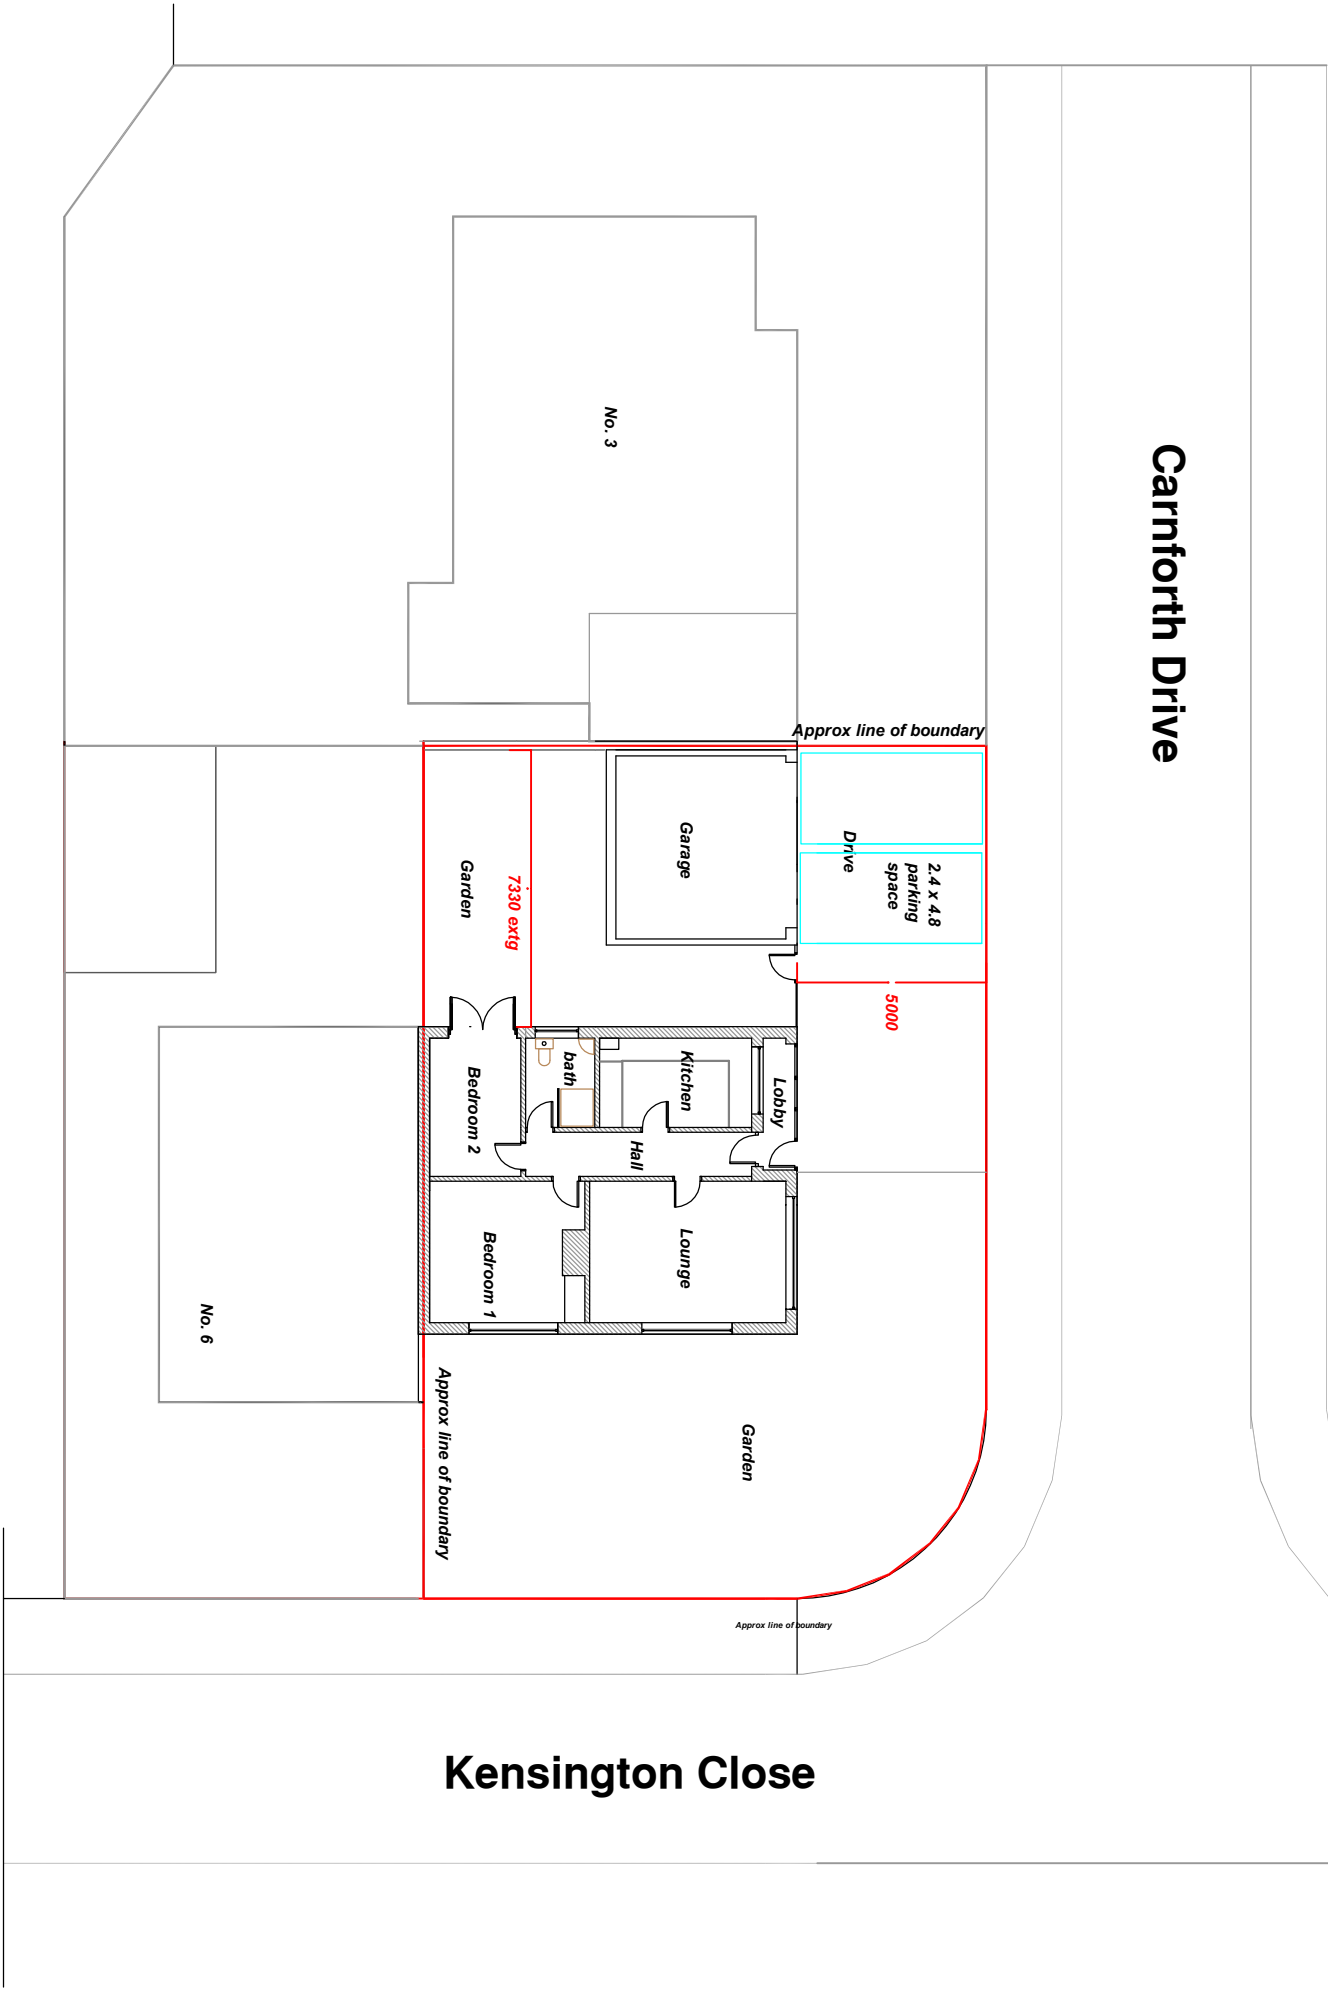

Carnforth Drive

Kensington Close

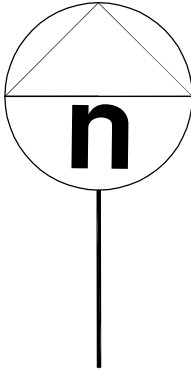

Proposed Block Plan 1:200