


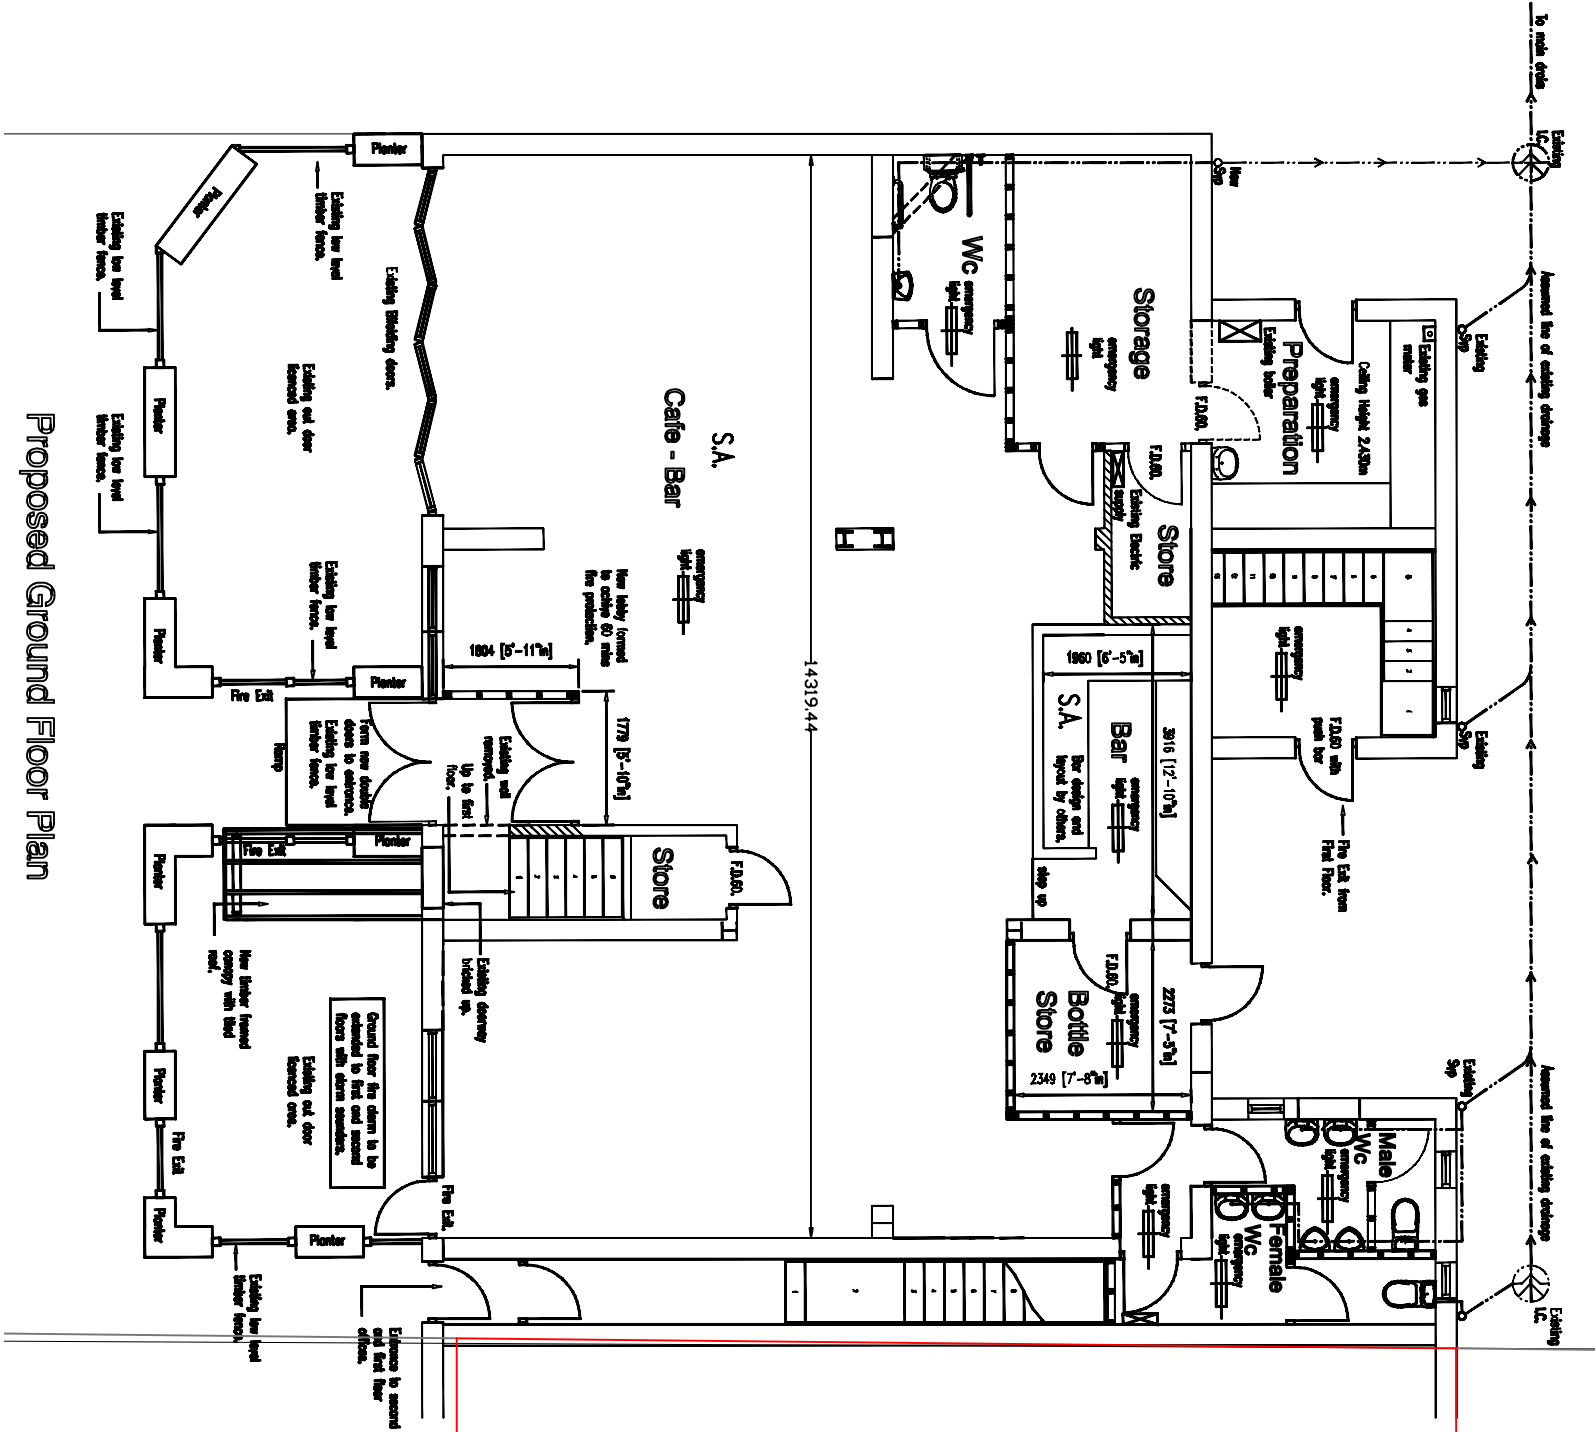
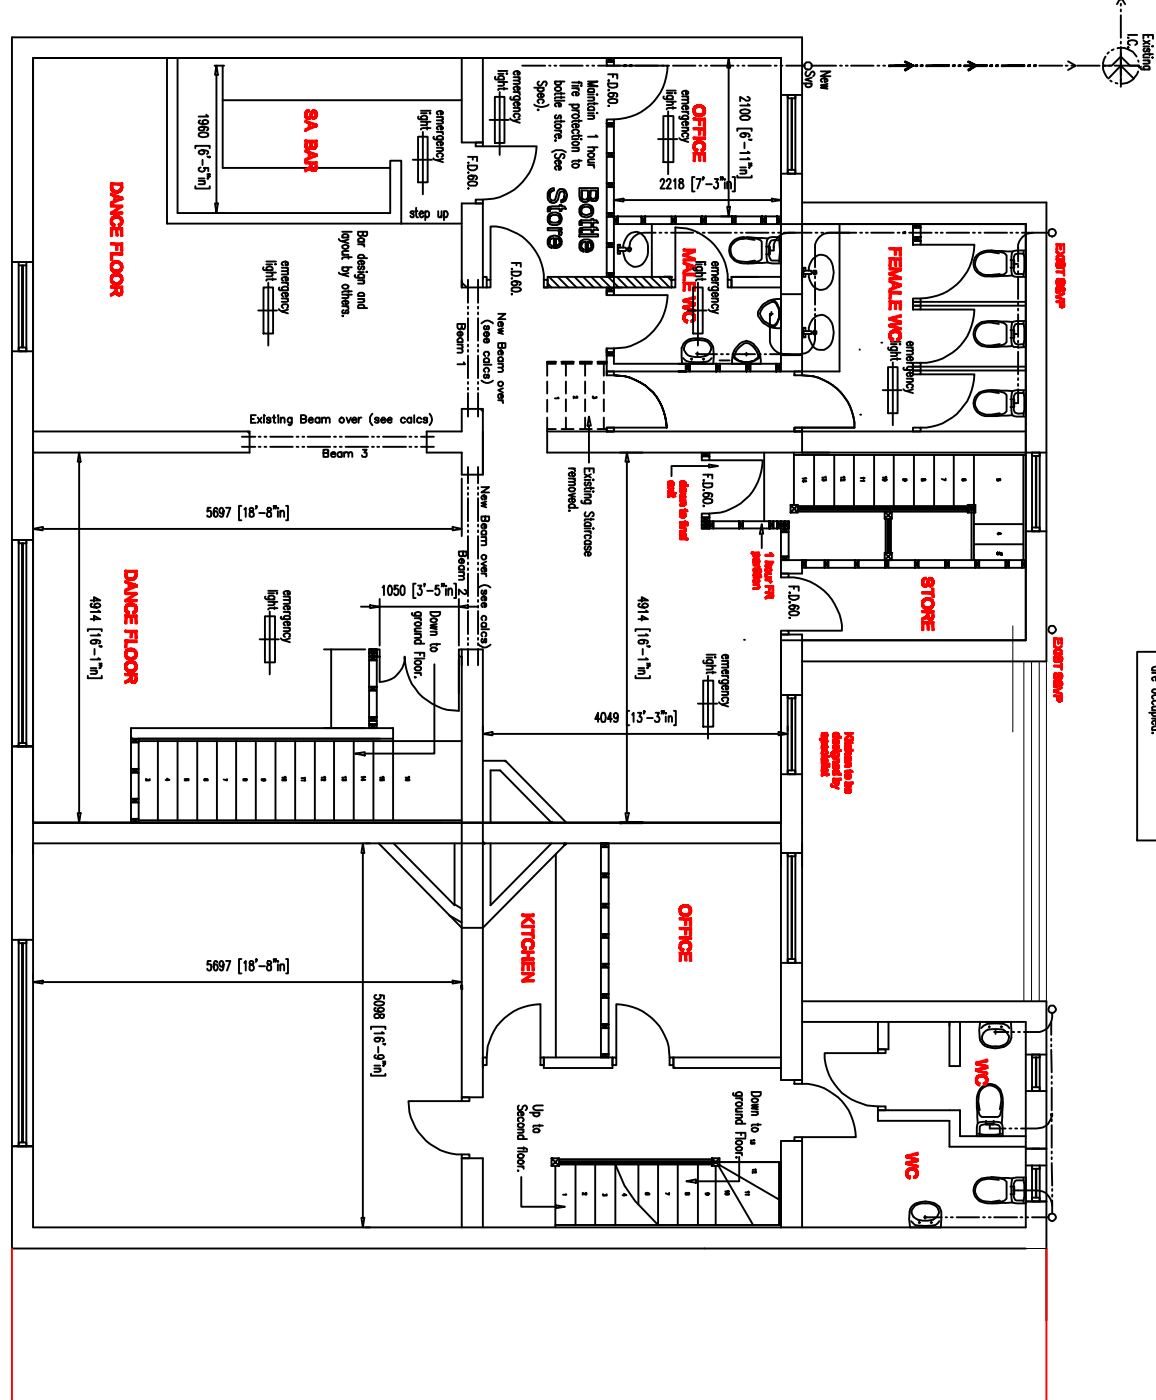
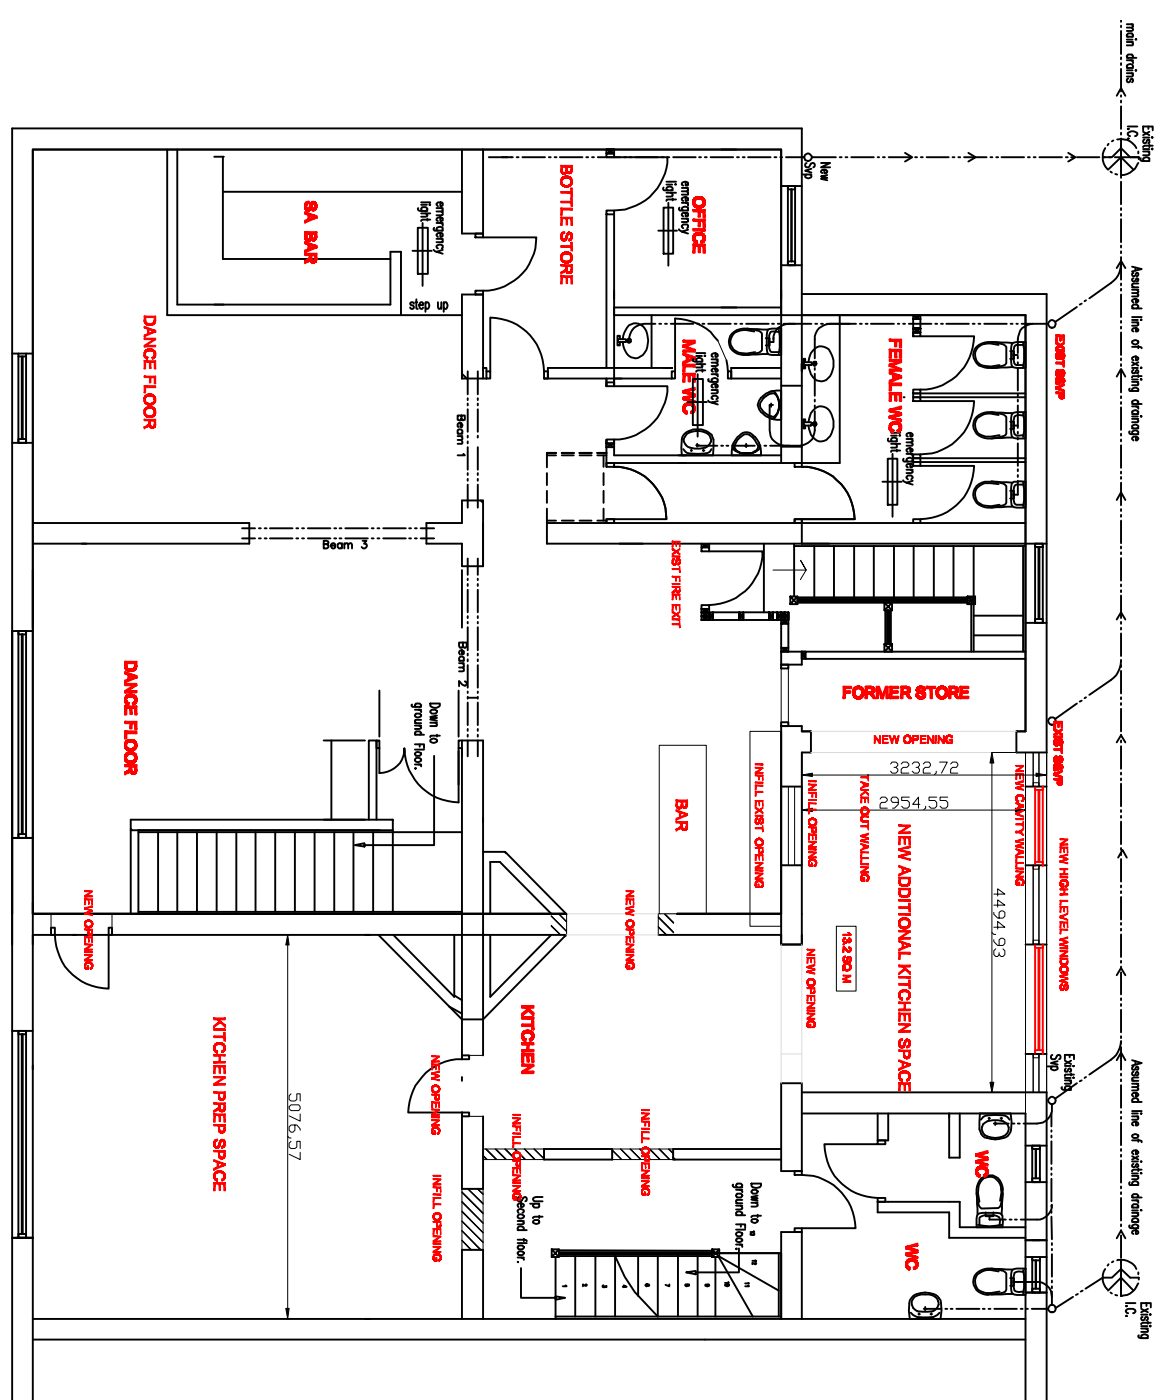
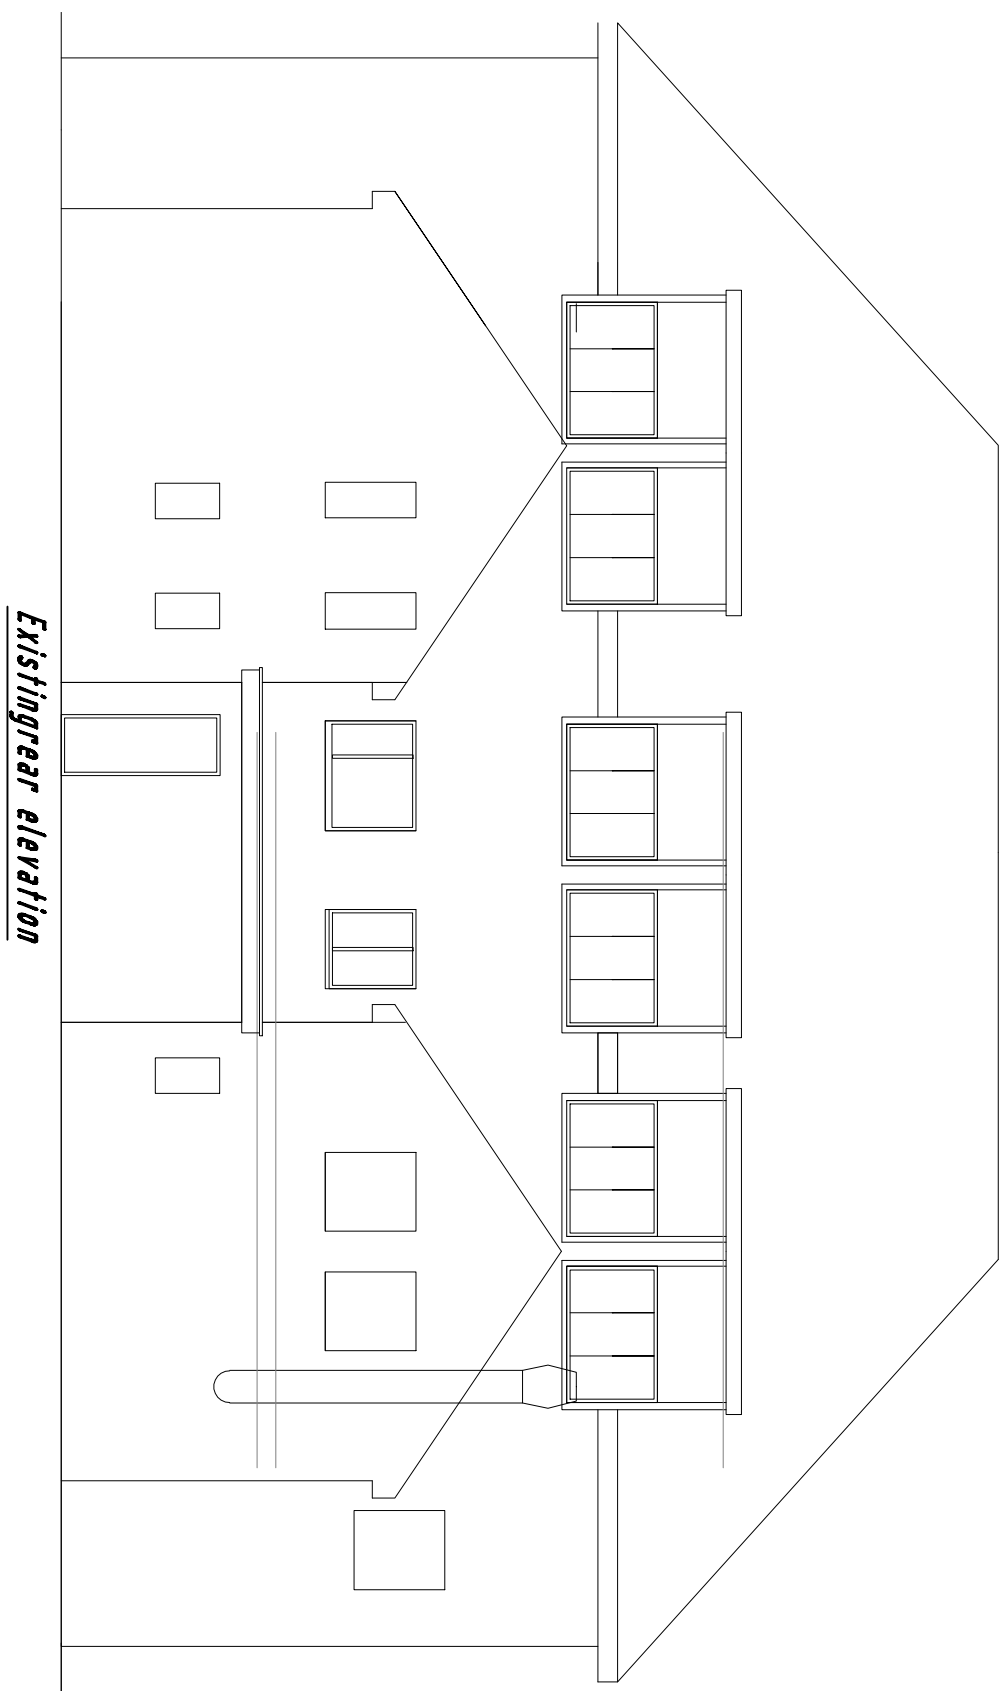
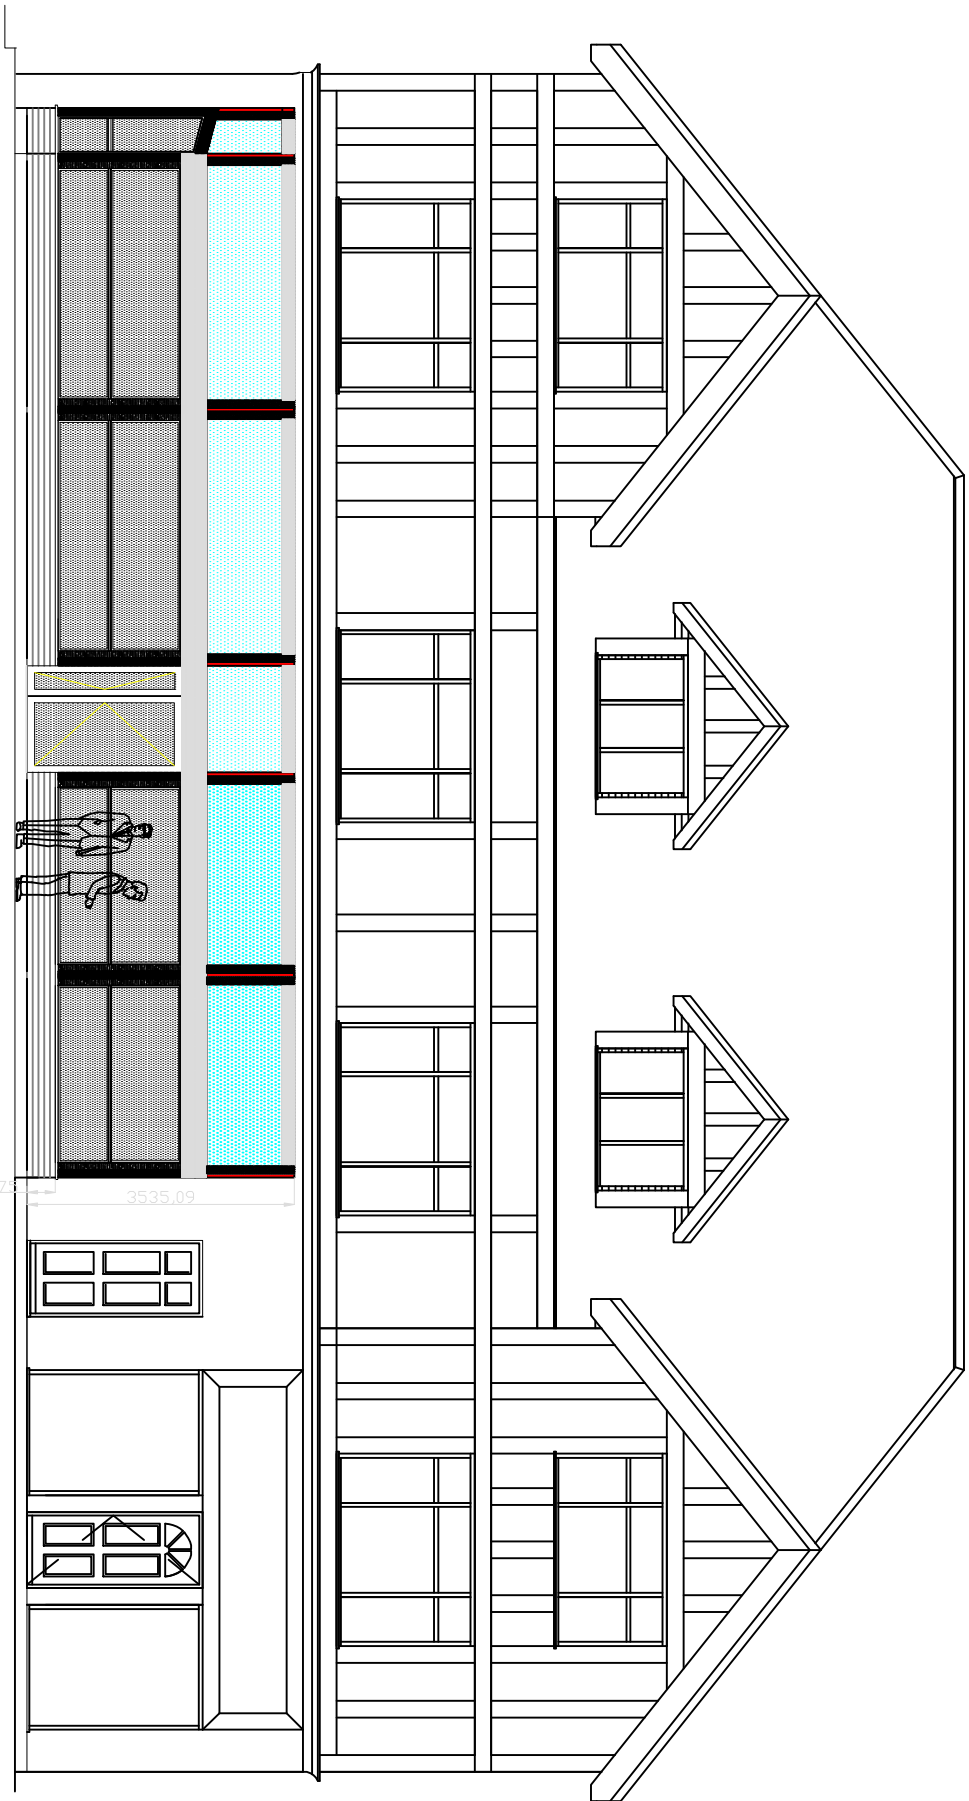


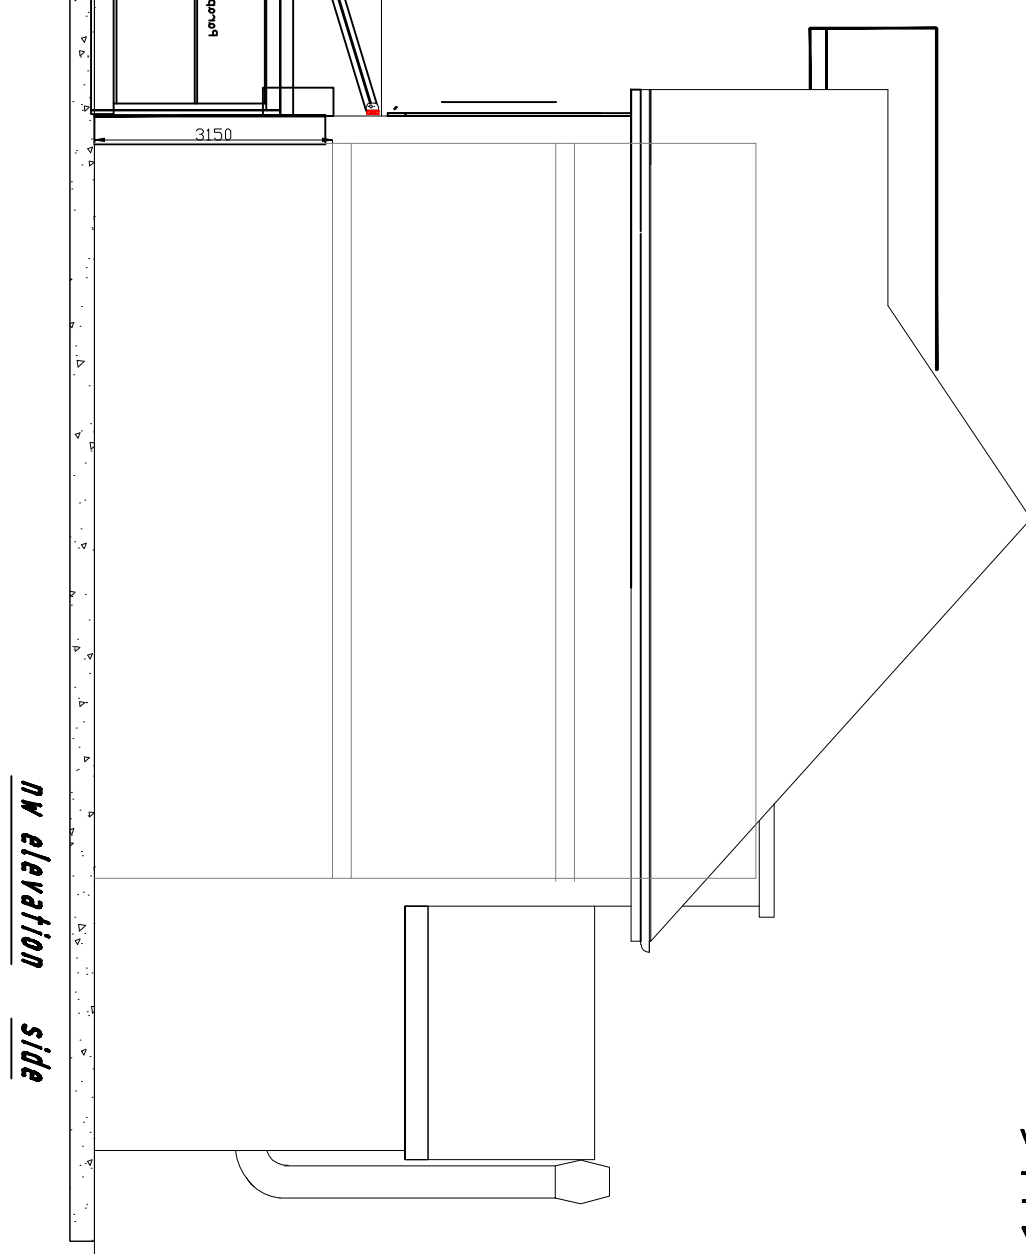

PLANS & ELEVATIONS AS PROPOSED

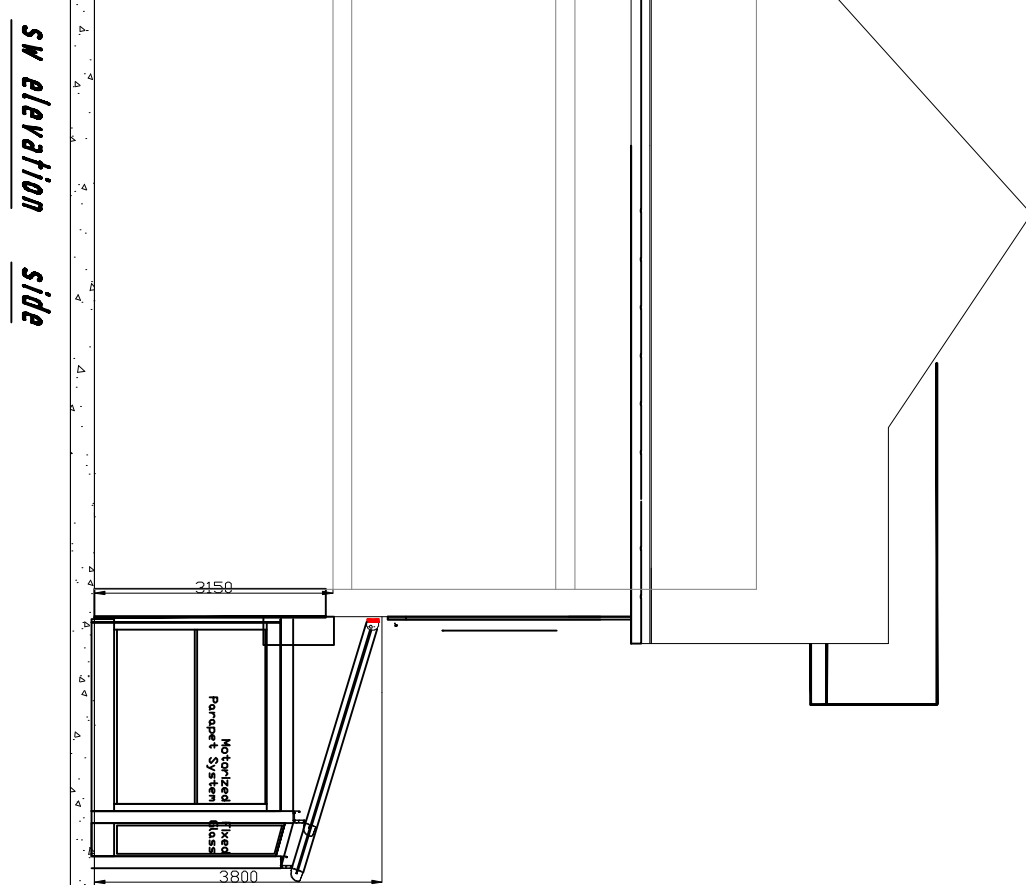

NOTES ORIGINAL A1
DO NOT SCALE FROM THIS DRAWING.
ALL DIMENSIONS TO BE CHECKED ON SITE.
COPYRIGHT PROTECTED.

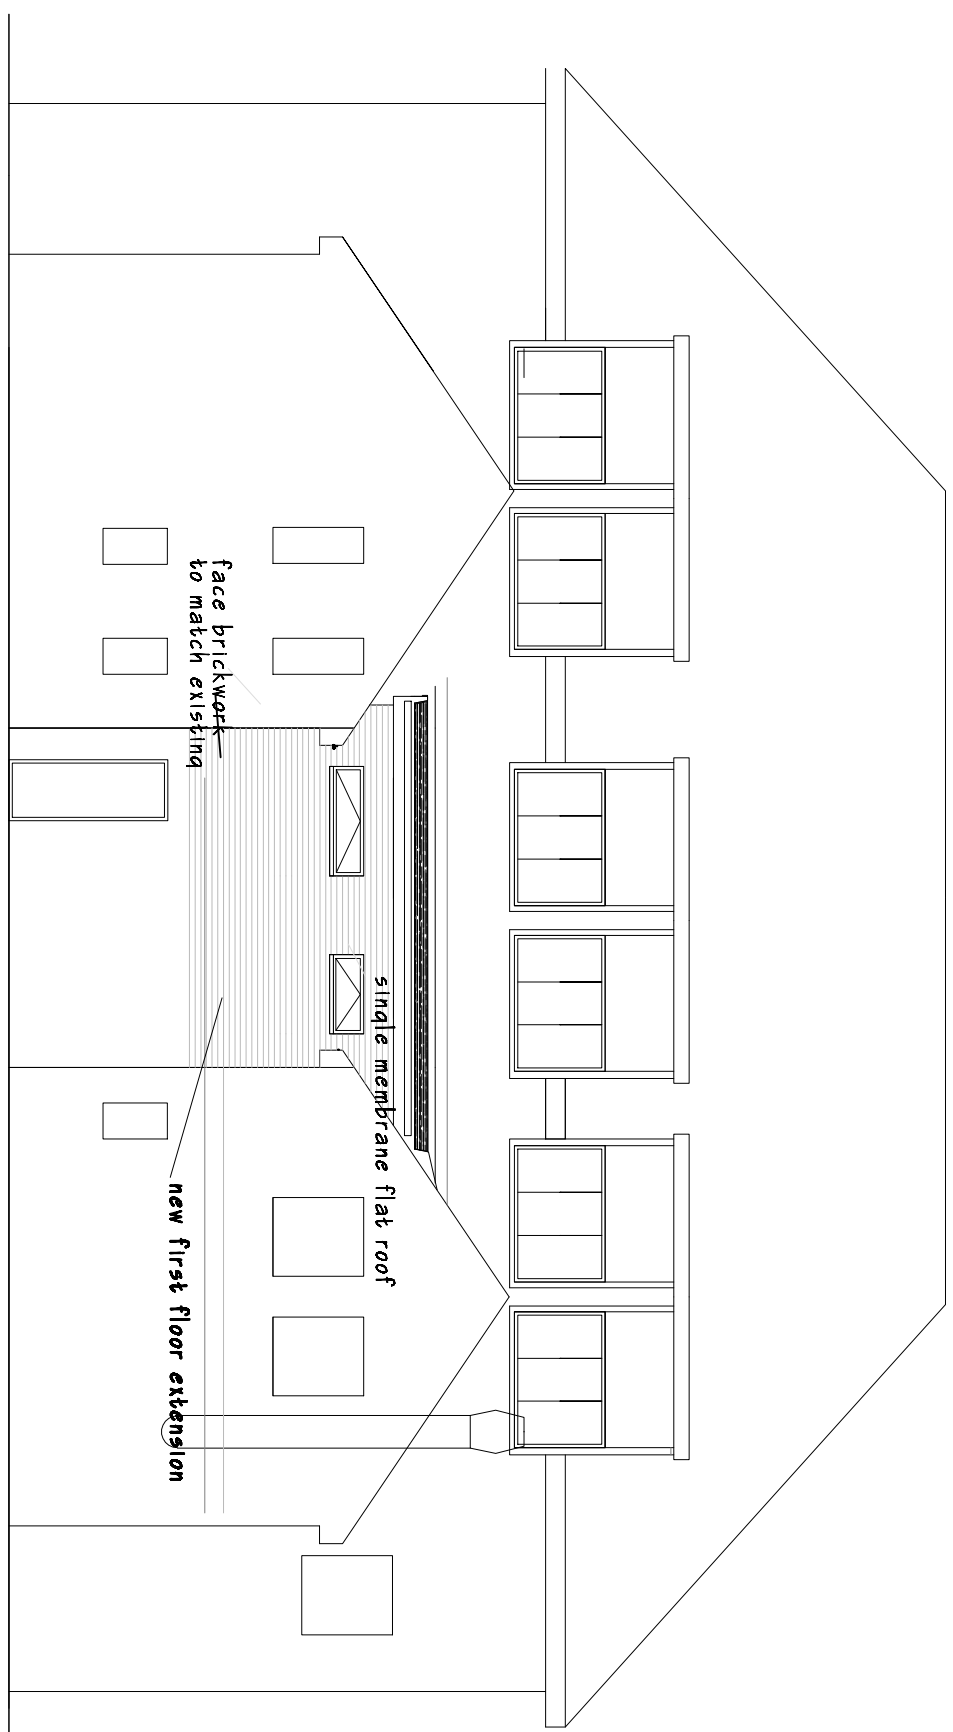

REVISIONS	DATE	DRAWN	CHECKED
SCALE 1/100	NOV 22		
CLIENT			
TITLE			
PROPOSED MINOR CHANGES / EXTENSION TO FIRST FLOOR REAR SINGLE TO FORM ADDITIONAL 13.2 m ² OF FITTING AREA			
HAMILTONS 254 258 PURY NEW ROAD WHITEFIELD PURY M45 6DN			
PLAN AND ELEVATIONS AS PROPOSED			

DRAWING No. 0.09