



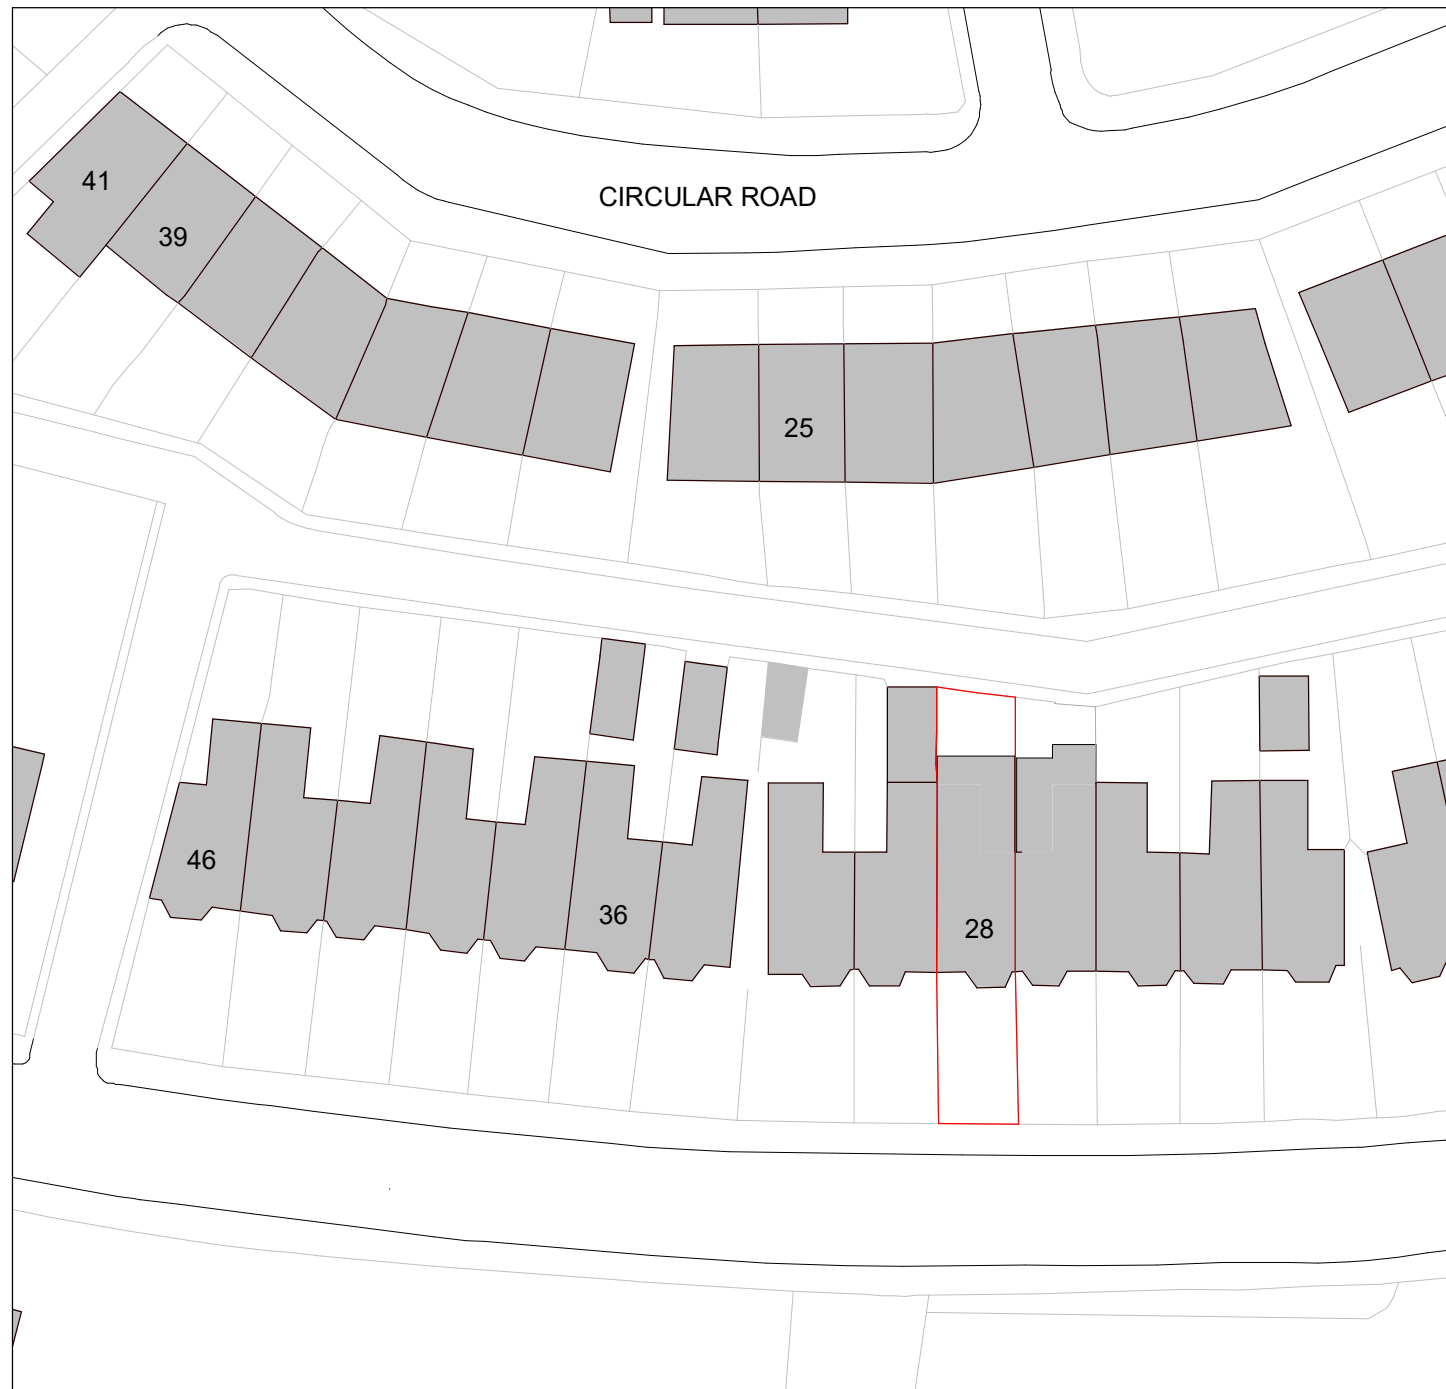


1 Site - Block Plan
1 : 500

Notes - Boundaries

A Application site boundary determined using OS Data.

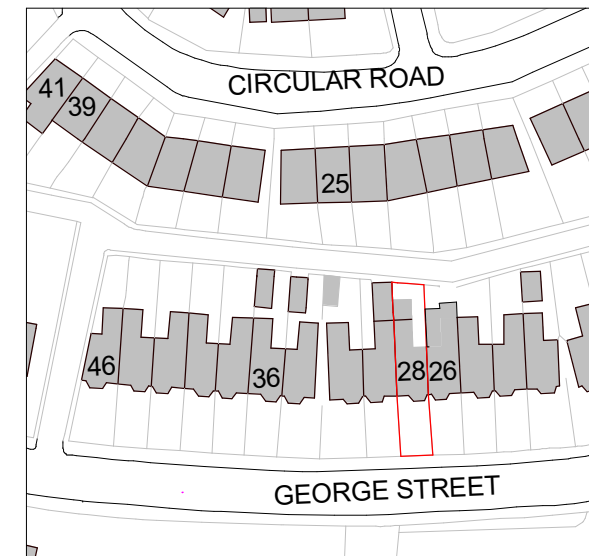

2 Site - Location Plan
1 : 1250

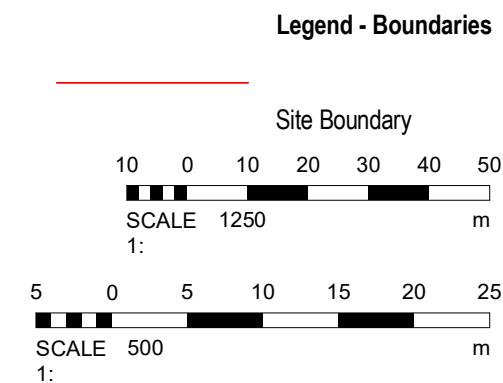

2	Neighbouring extension amendment	21-12-21	ER
1	Rear extension amendment	11-10-21	ER
DEBTAL ARCHITECTURE 72 Bury New Road, Manchester. M25 0JU. Tel: 0161 773 1630 office@debtalarchitecture.co.uk www.debtalarchitecture.co.uk			
CLIENT			
Ephraim Lobenstein			
PROJECT			
28 George Street - Prestwich			
Site - Location and Block Plan			
TITLE			
PROJECT NO.			
DA17134.			
DRAWING NO.			
001.			
REV.			
2			
PLANNING			
SCALE @ A3			
STATUS			
As indicated			
DATE			
11 OCT 2017			
DRAWN BY			
TD			
© COPYRIGHT : ALL RIGHTS RESERVED.THIS DRAWING MUST NOT BE REPRODUCED WITHOUT PERMISSION. ALL DIMENSIONS RELATIVE TO THIS DRAWING TO BE CHECKED ON SITE. DESIGNER TO BE NOTIFIED OF ANY DISCREPANCIES. SEWER INVERT LEVELS MUST BE VERIFIED BEFORE WORK COMMENCES. THIS DRAWING MUST BE CHECKED AGAINST ANY OTHER STRUCTURAL/SPECIALIST DRAWINGS PROVIDED. THIS DRAWING MUST NOT BE USED FOR CONSTRUCTION UNLESS ISSUED FOR CONSTRUCTION. ALL DIMENSIONS ON THIS DRAWING ARE IN MILLIMETRES (UNLESS OTHERWISE STATED).			