


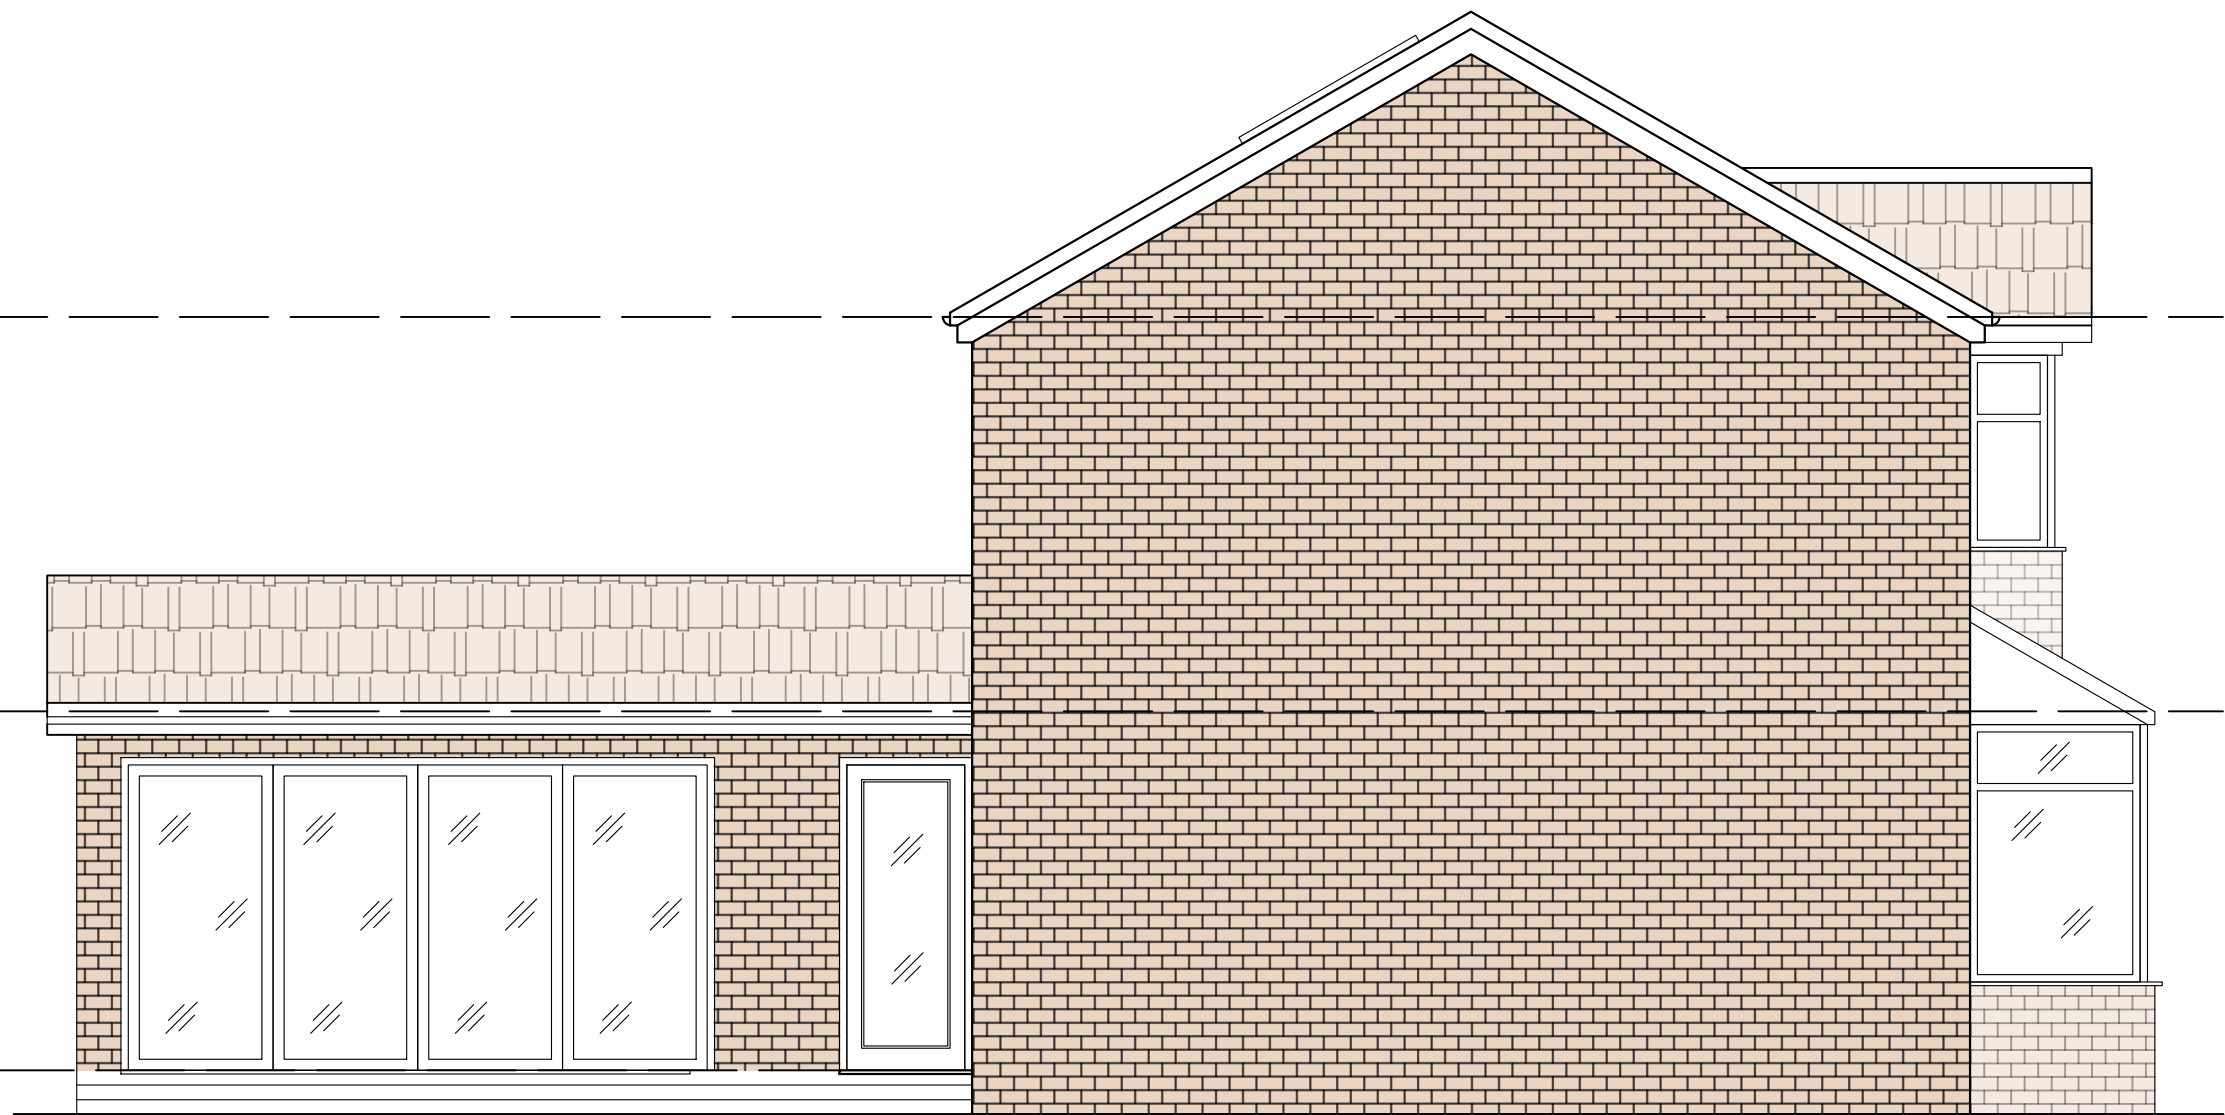

PROPOSED SIDE ELEVATION



General Notes

| No. | Revision/Issue | Date |
|-----|----------------|------|
|     |                |      |

Firm Name and Address



Mason and Marlowe

**Mason and Marlowe Ltd.**  
Project Managers and Quantity Surveyors  
3 Colman Gardens,  
Salford Quays, M5 3NT

Project Name and Address

**4 Lynton Drive, Prestwich  
M25 2QS**

Project

Date  
12/10/2022

Scale  
1/50

Sheet

**A3**