

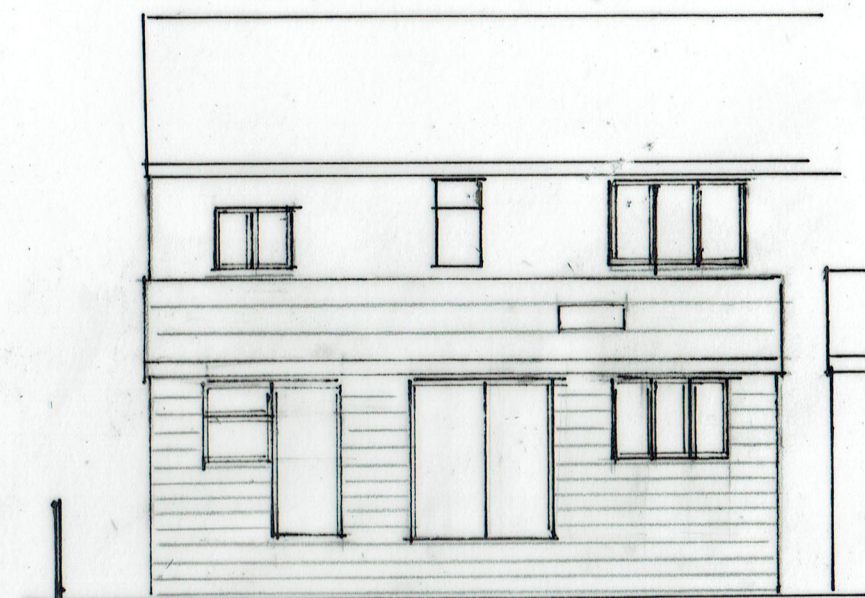


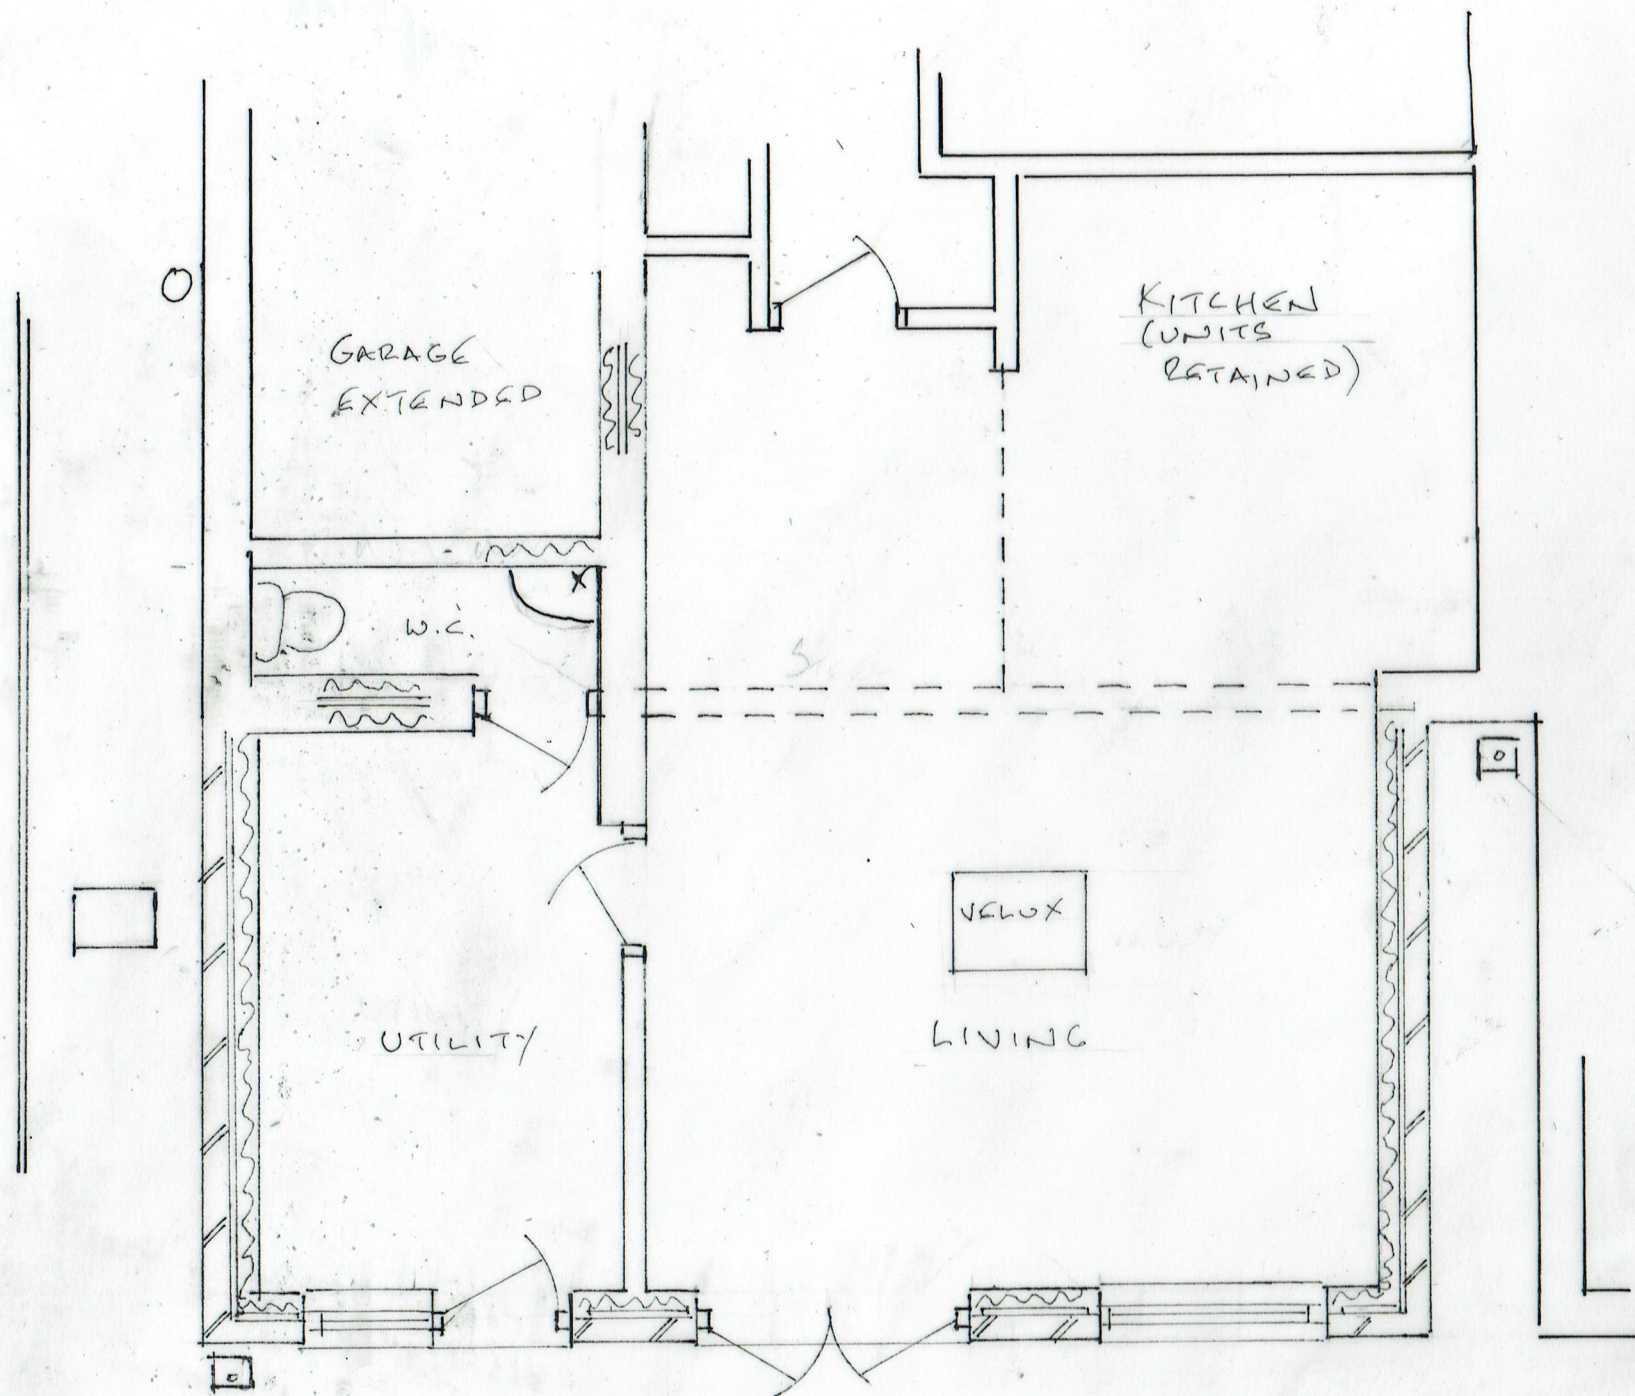


REAR ELEVATION

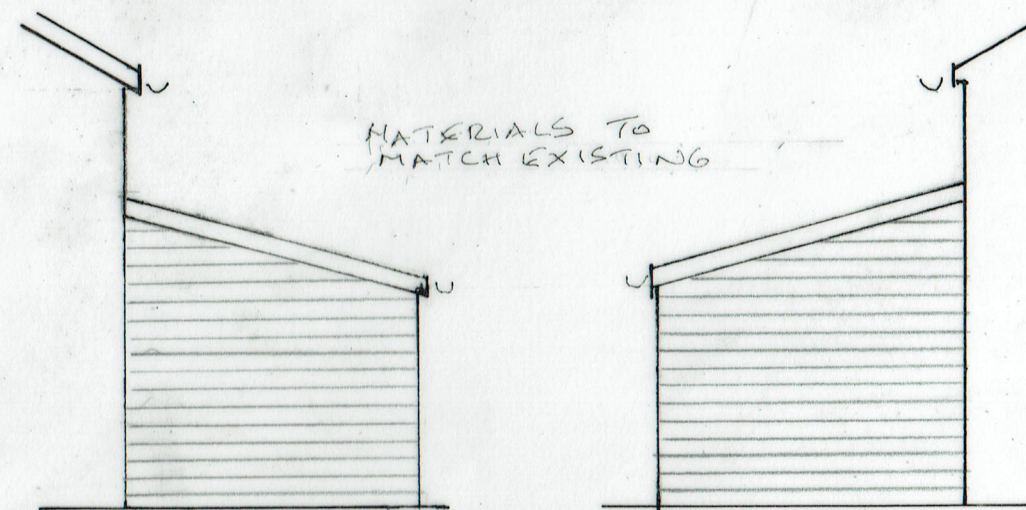

SIDE ELEVATIONS

2 PROPOSED PLAN

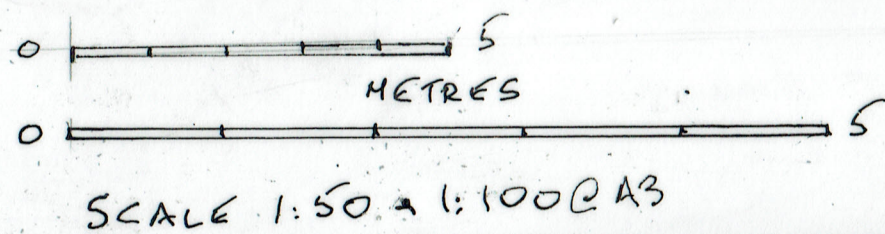

12/09/2022

22/10/02

SINGLE STOREY REAR EXTENSION
33 OAK AVENUE, HOLCOMBE BROOK BLO 9UY