




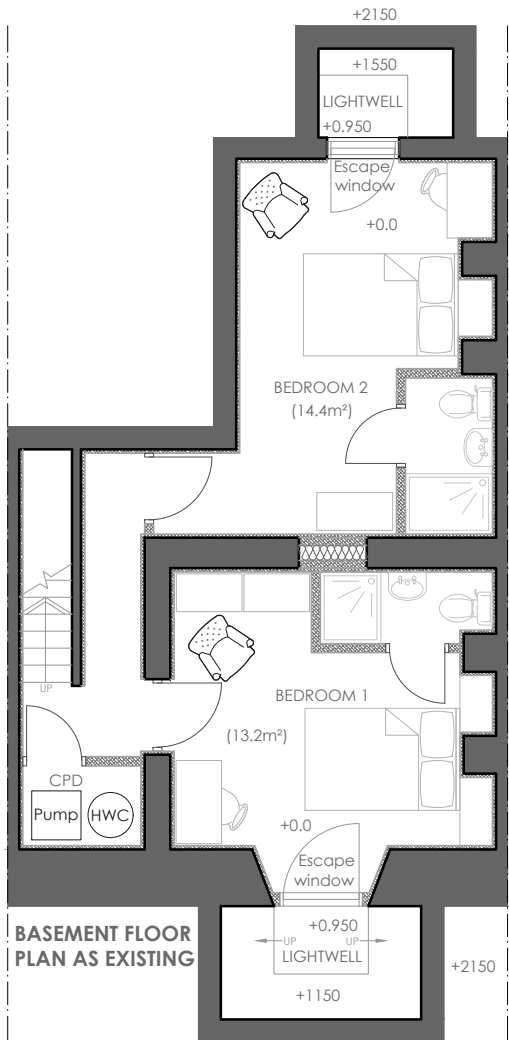


BASEMENT FLOOR PLAN AS EXISTING

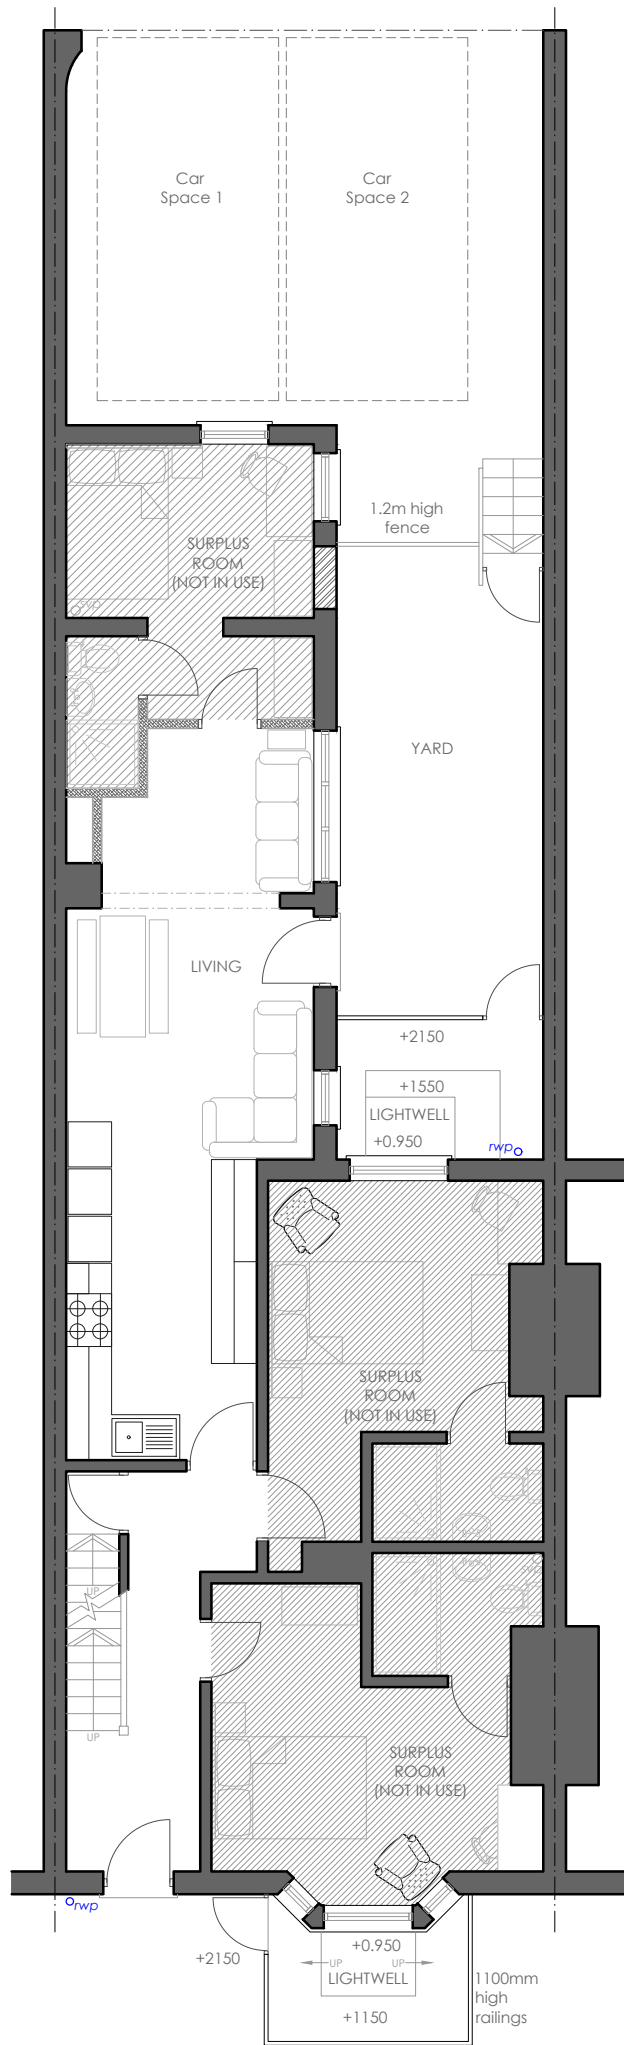


GROUND FLOOR PLAN AS PROPOSED

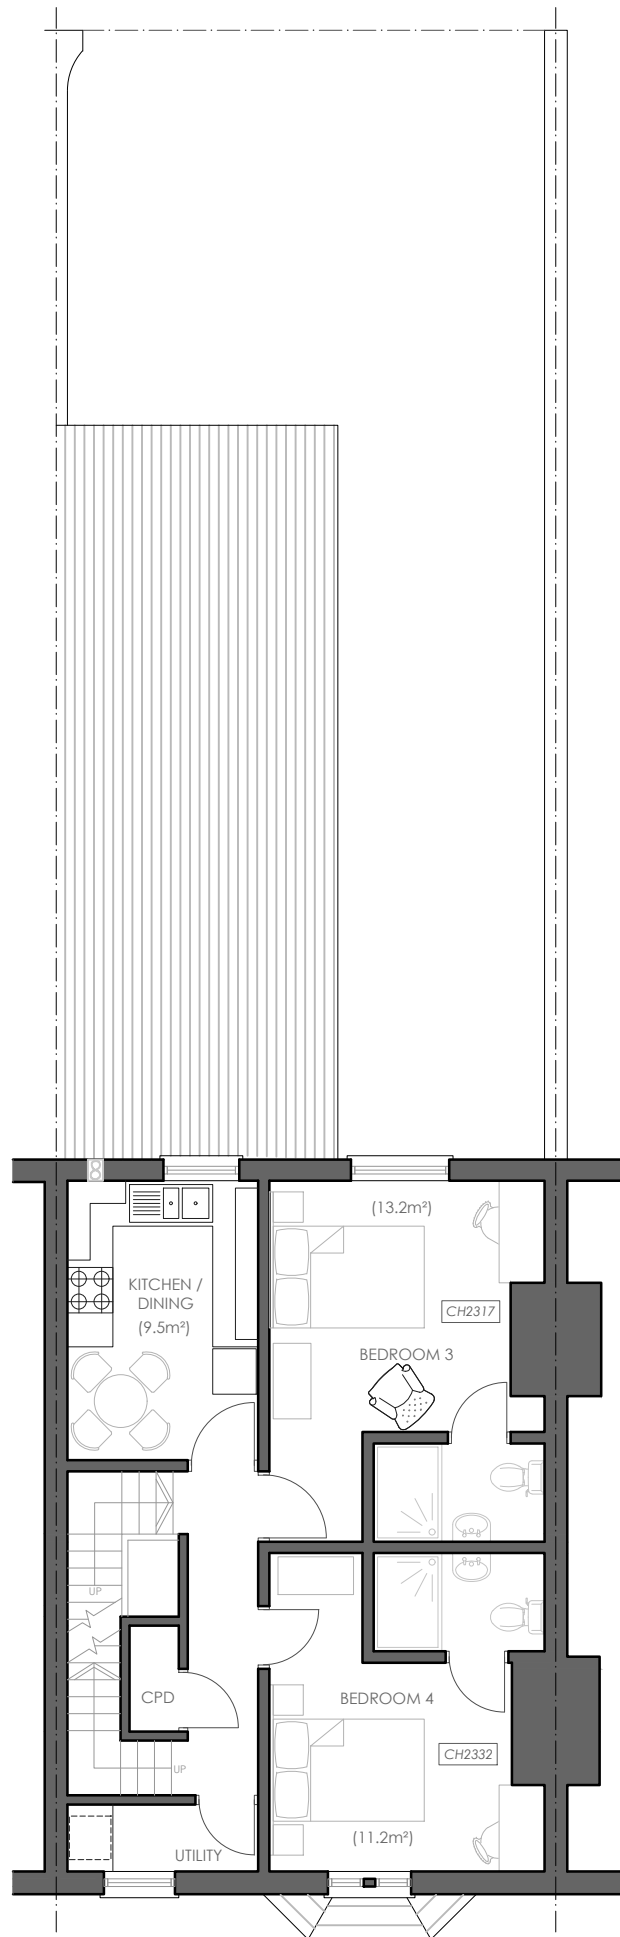

FIRST FLOOR PLAN AS EXISTING

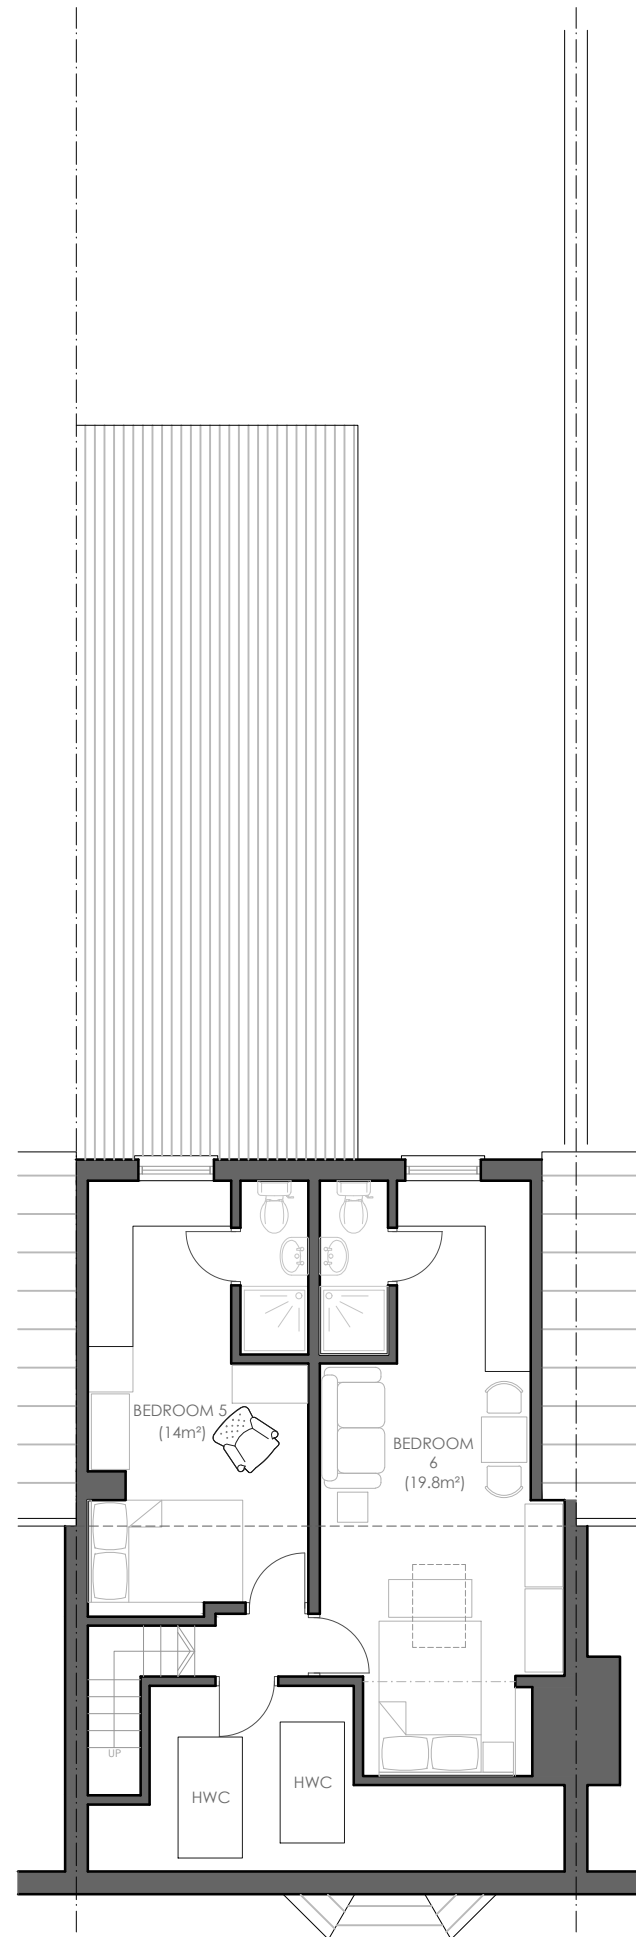

SECOND FLOOR PLAN AS EXISTING

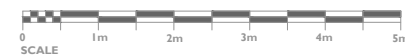

Tim Spencer Associates
Design and Project Management Consultants

12 Manley Close
Holmes Chapel
Cheshire CW4 7HL
Tel Fax: 01477 549 254
E-mail: admin@timspencerassociates.co.uk

Project: 17 Belle Vue Terrace, Bury, BL9 0SY

Description: **PLANS AS EXISTING**

Job no: TSA 0223	Scale: A3@1/100
Drwg no: 004	Date: 9.12.23 Rev: C

Drawing not to be scaled. Dimensions indicated must be checked on site prior to commencement of works. Any discrepancies to be reported immediately.