


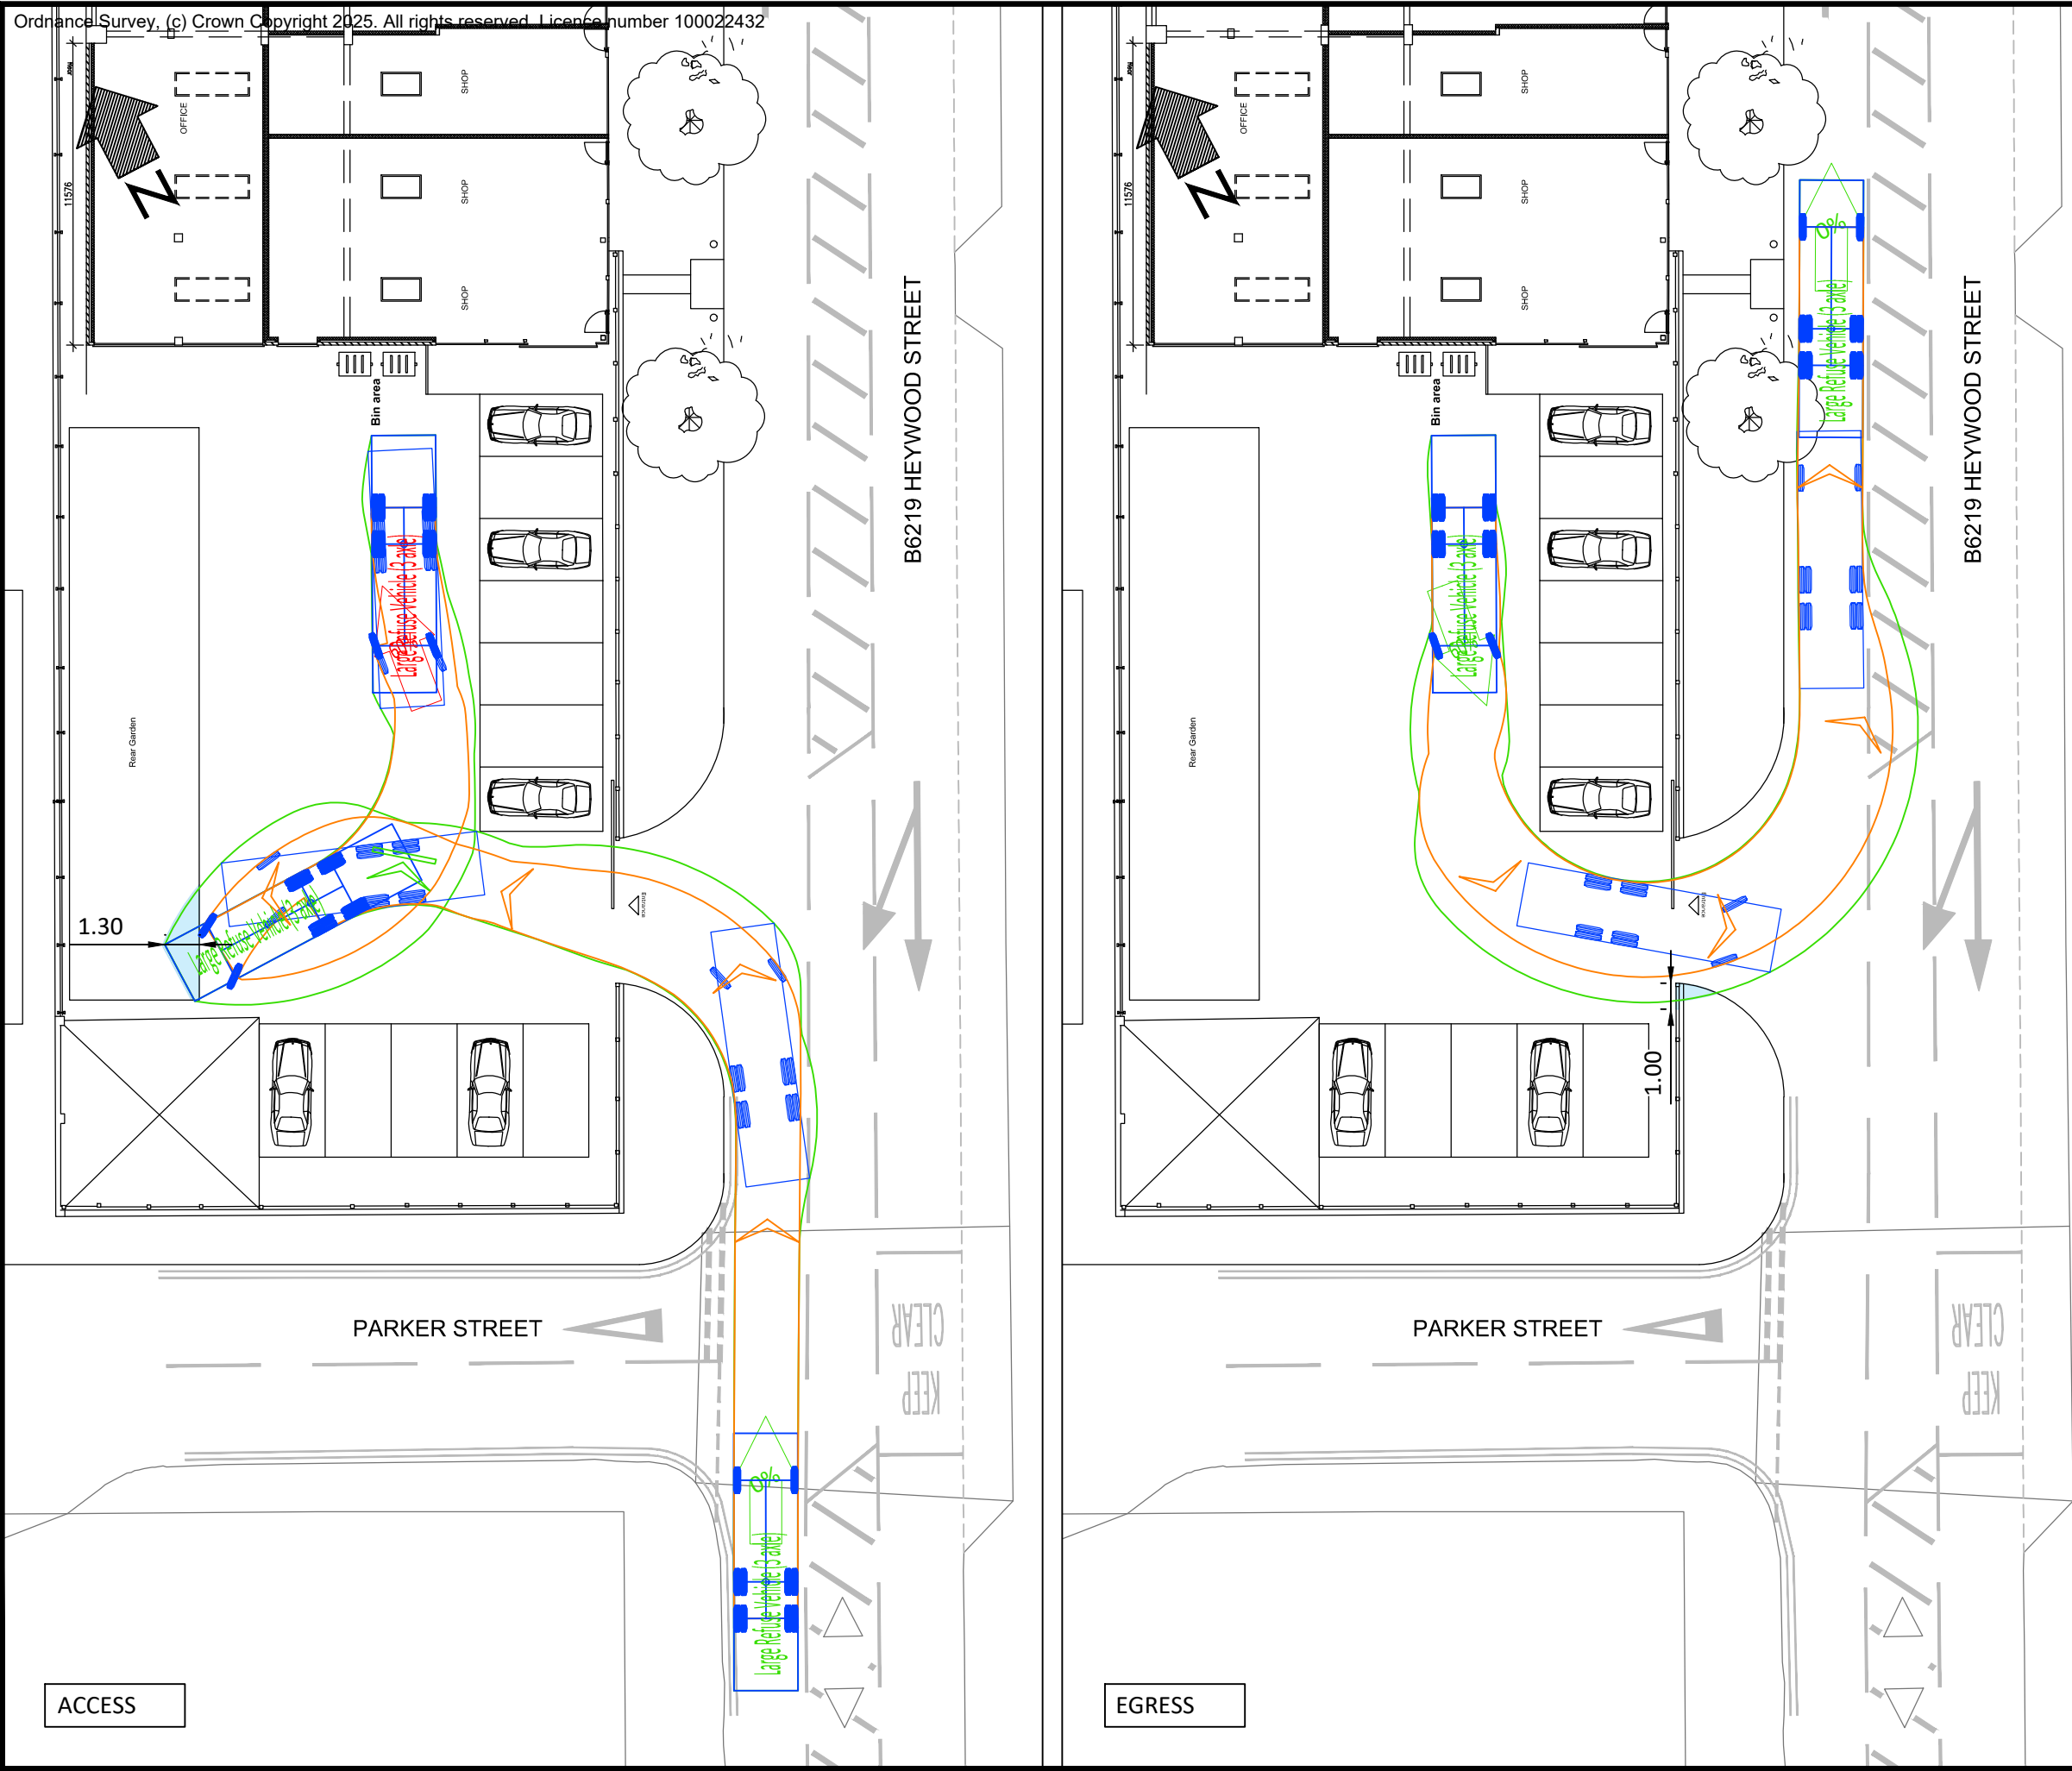

VEHICLE DETAILS:

Green line shows body
Orange line shows axle/wheels

LARGE REFUSE VEHICLE (3 AXLE)

Overall Length	9.860m
Overall Width	2.450m
Overall Body Height	3.814m
Min Body Ground Clearance	0.366m
Track Width	2.450m
Lock to Lock Time	4.00s
Kerb to Kerb Turning Radius	9.500m

Design speed 5kph for all Forward movements
Design speed 2.5kph for all Reverse movements

AREA NEEDED FOR VEHICLE MANOEUVRE

LAYOUT HAS BEEN PROVIDED BY HARTLEY PLANNING & DEVELOPMENT ASSOCIATES LIMITED. FILENAME: PERFORMANCE HOUSE HEYWOOD STREET BURY BL9 7DZ.2.

-	22/04/25	ORIGINAL ISSUE	AS	SH	SH
Rev	Date	Description	Drm	Chk	App

This drawing has been specifically prepared to meet the requirements of the named client and may contain design and innovative features which differ from conventional design standards.

CAD PRECISION LTD

Web: www.cad-precision.com
Email: info@cad-precision.com
Tel: 01273 661753

Client

HARTLEY PLANNING & DEVELOPMENT ASSOCIATES LIMITED

Project

PERFORMANCE HOUSE
HEYWOOD STREET, BURY, LANCASHIRE

Drawing Title

SWEPT PATH ANALYSIS USING A
9.86M LARGE REFUSE VEHICLE

Drawing Status

FOR INFORMATION

Drawn AS	Designed AS	Date APR 2025	Scale 1:250	Size A3
Drawing No. 3196-001				Rev -

PLOT DATE: 22 April 2025 22:11:44