

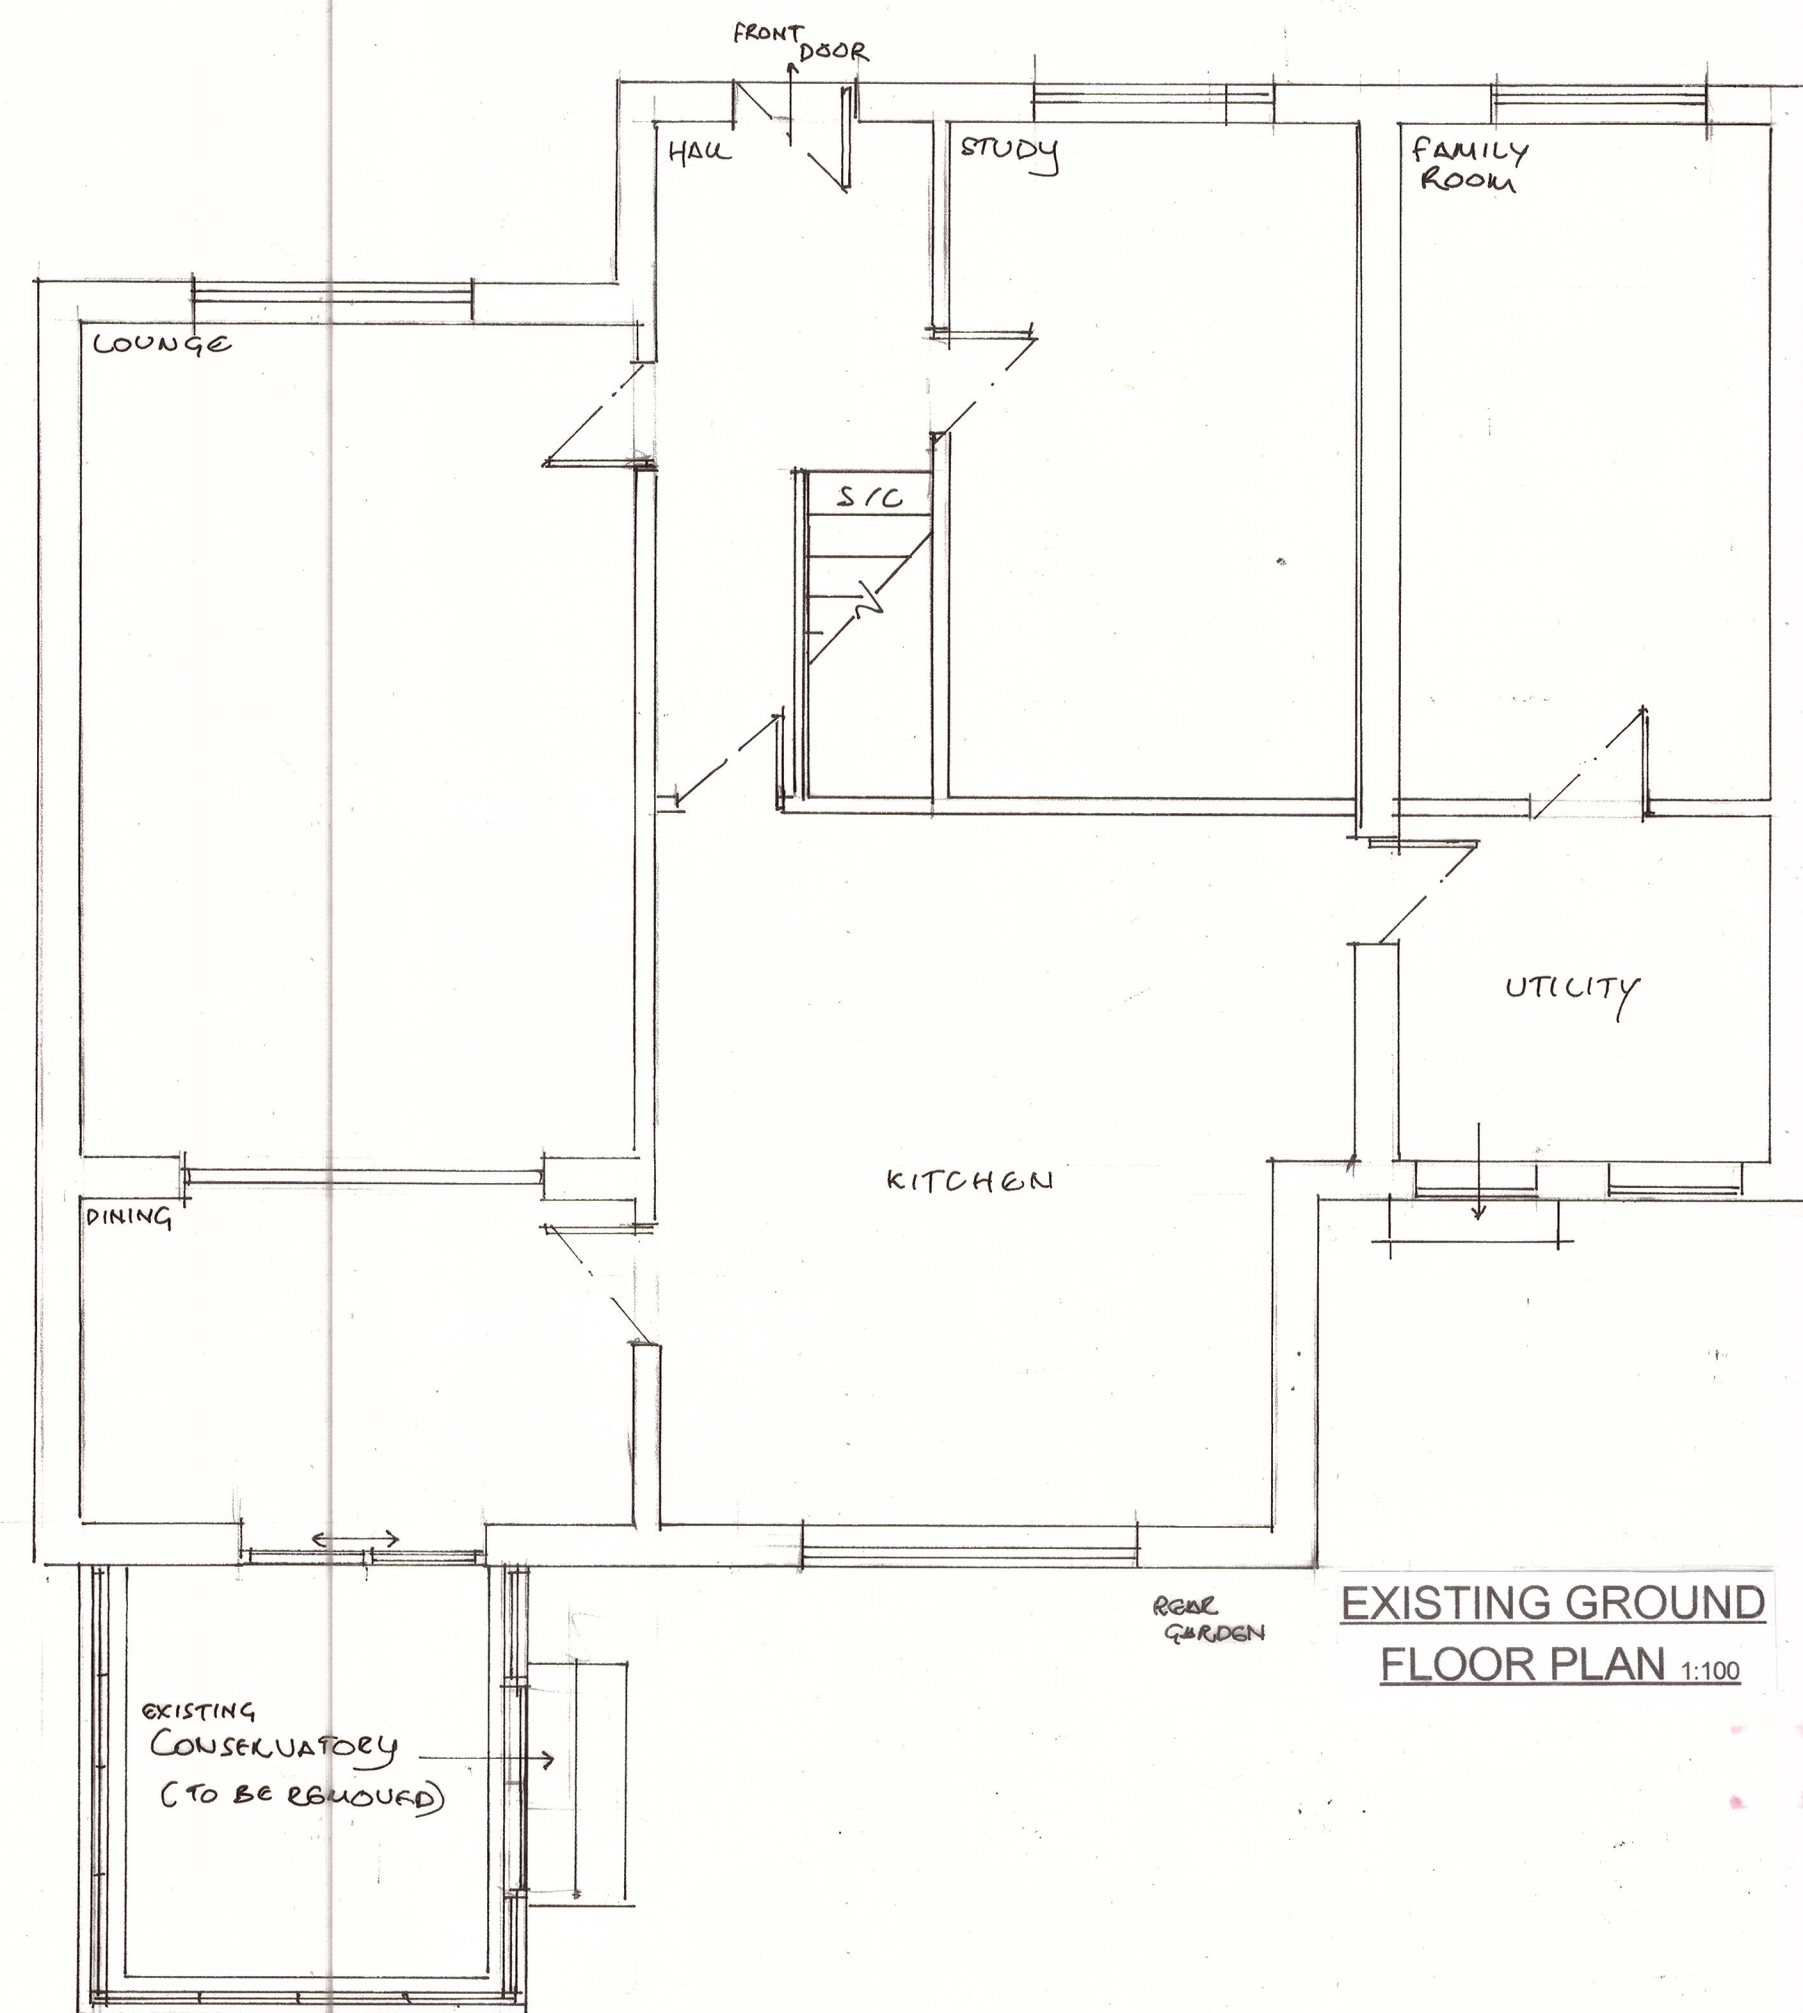
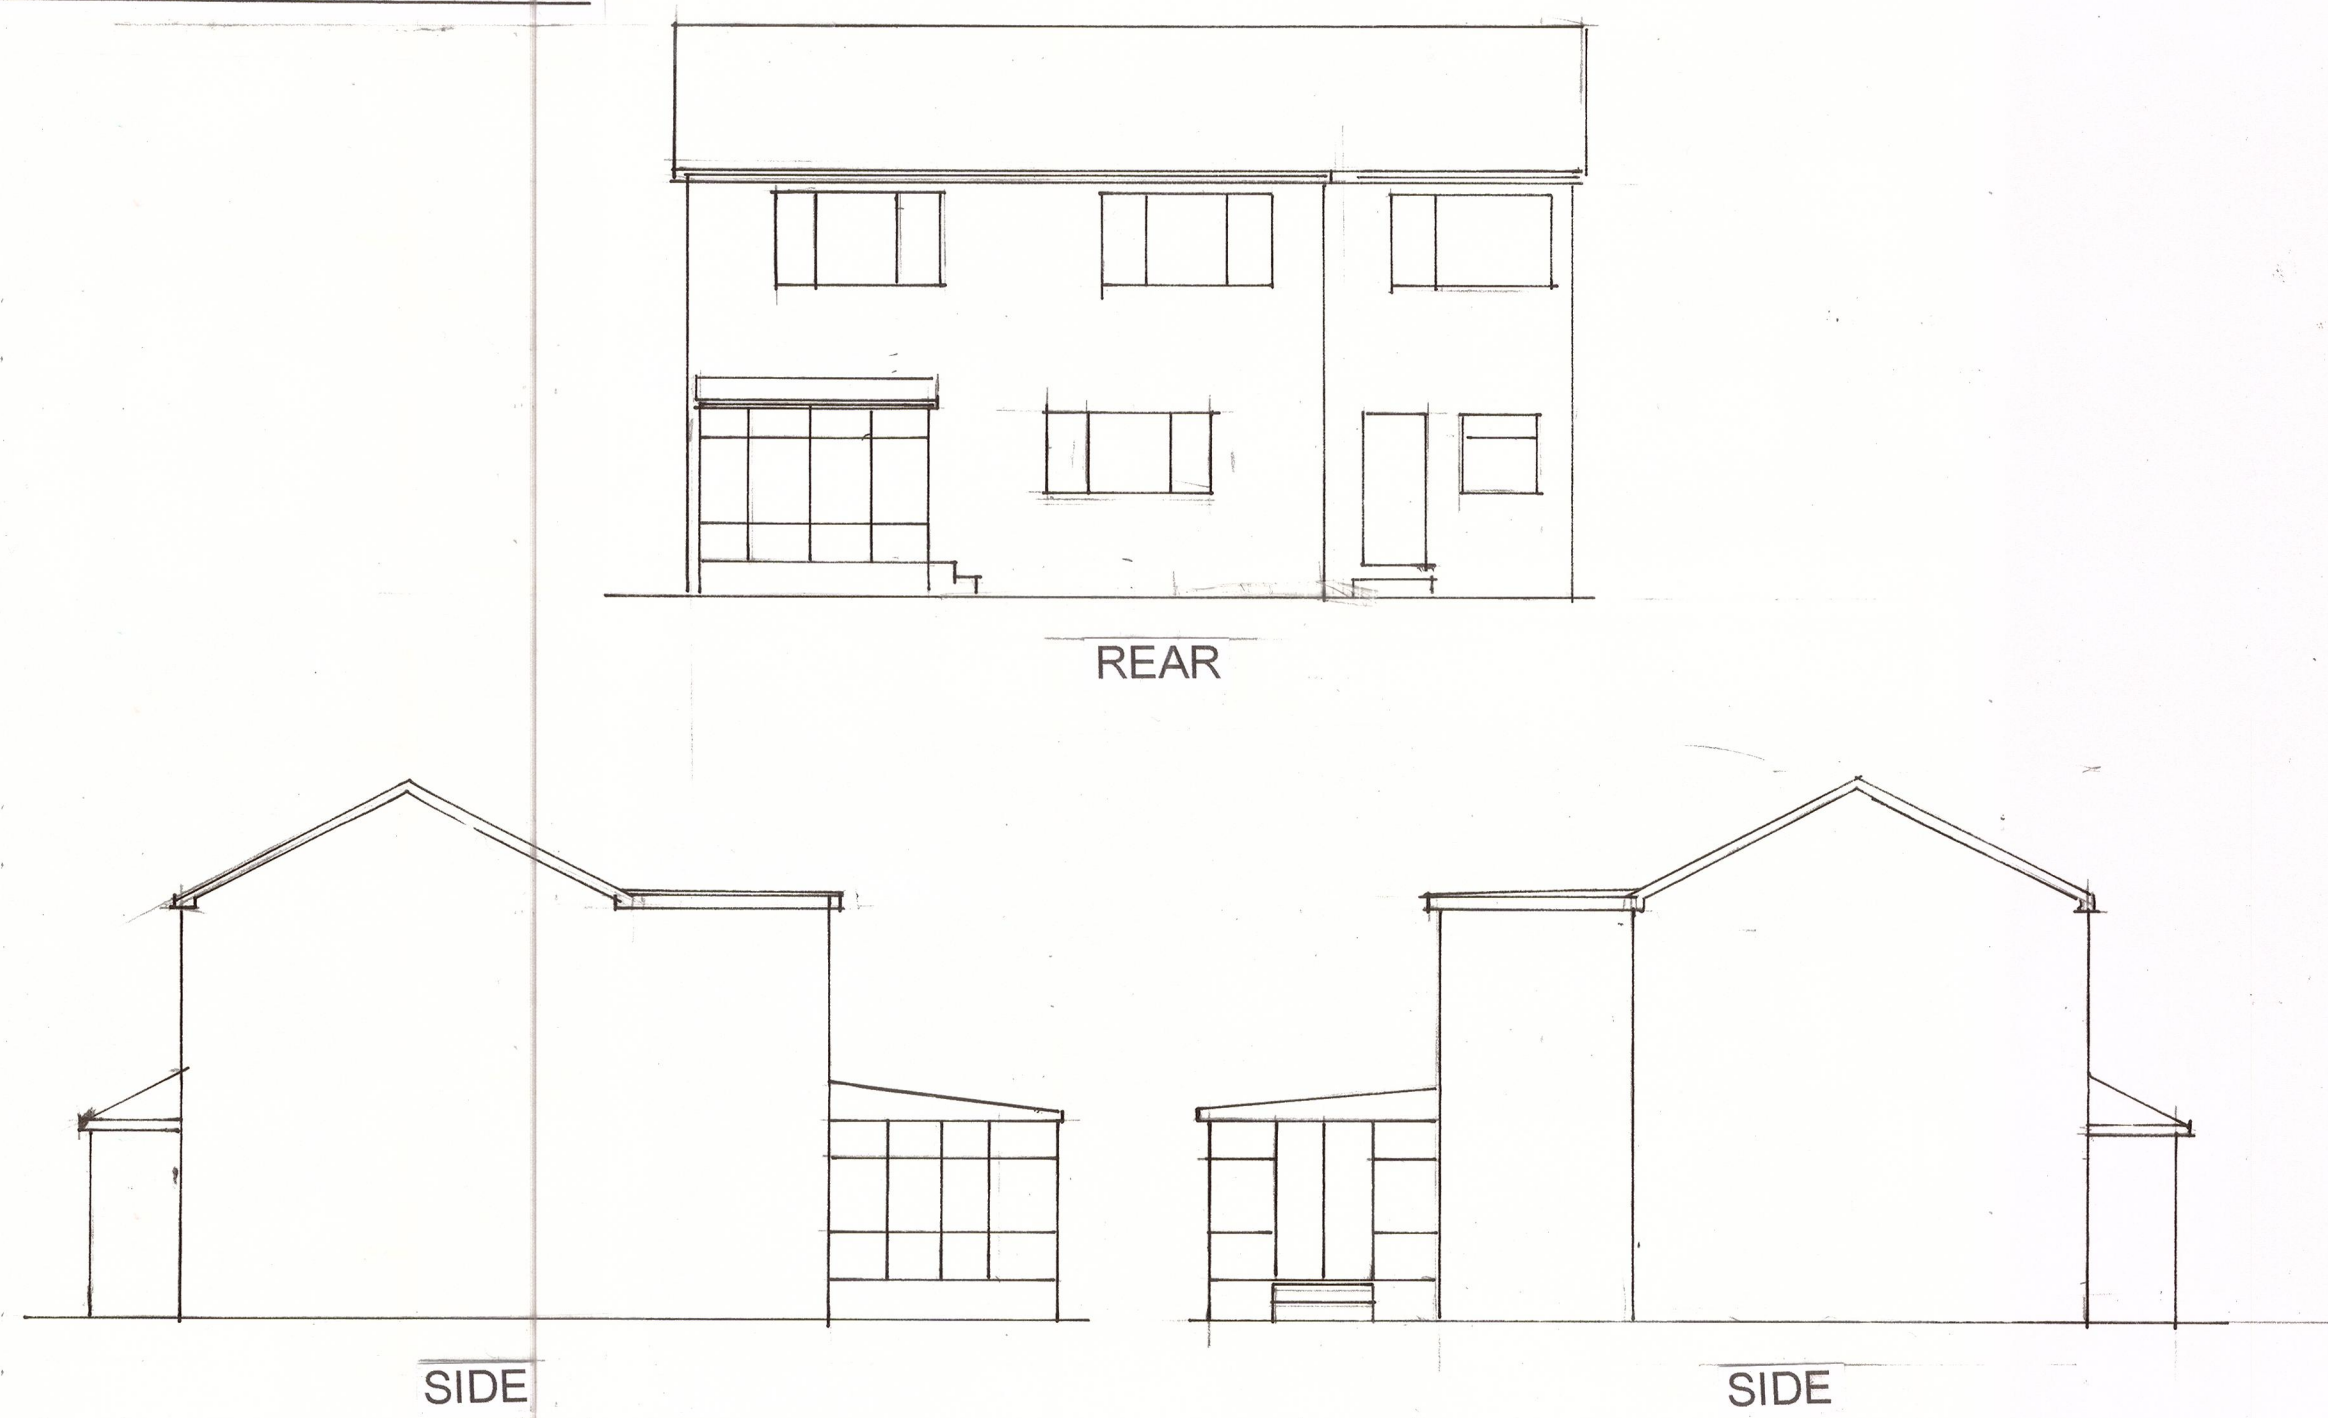


EXISTING ELEVATIONS 1:100

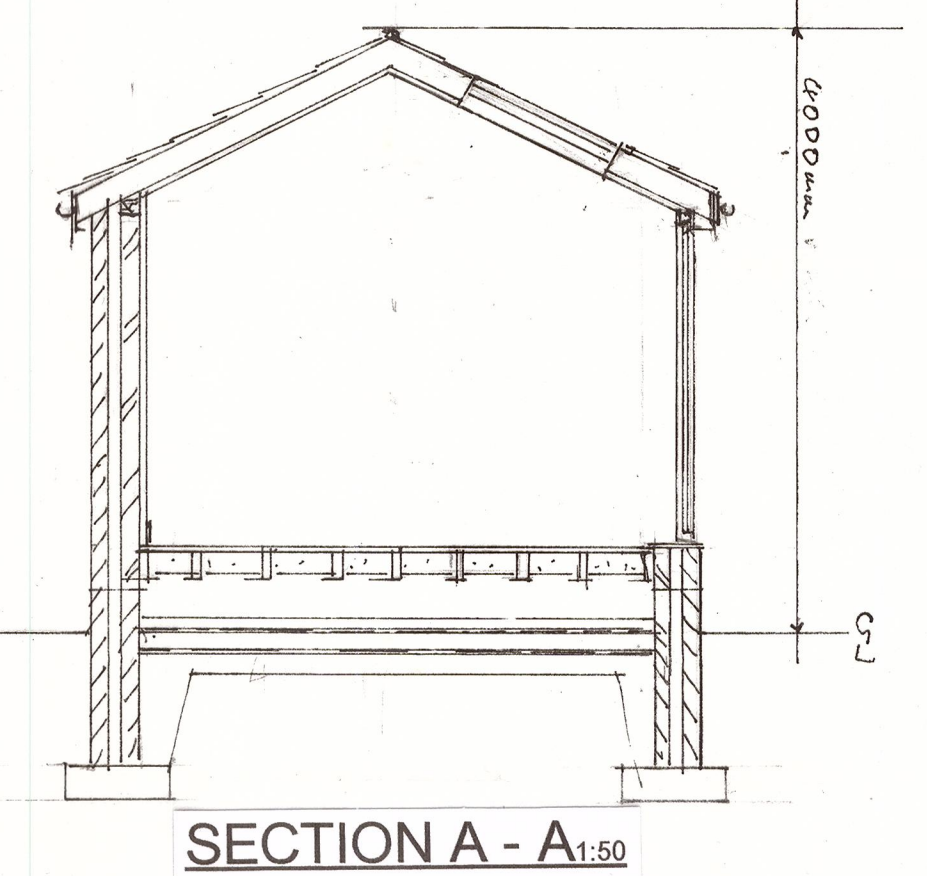

PROPOSED ELEVATIONS 1:50

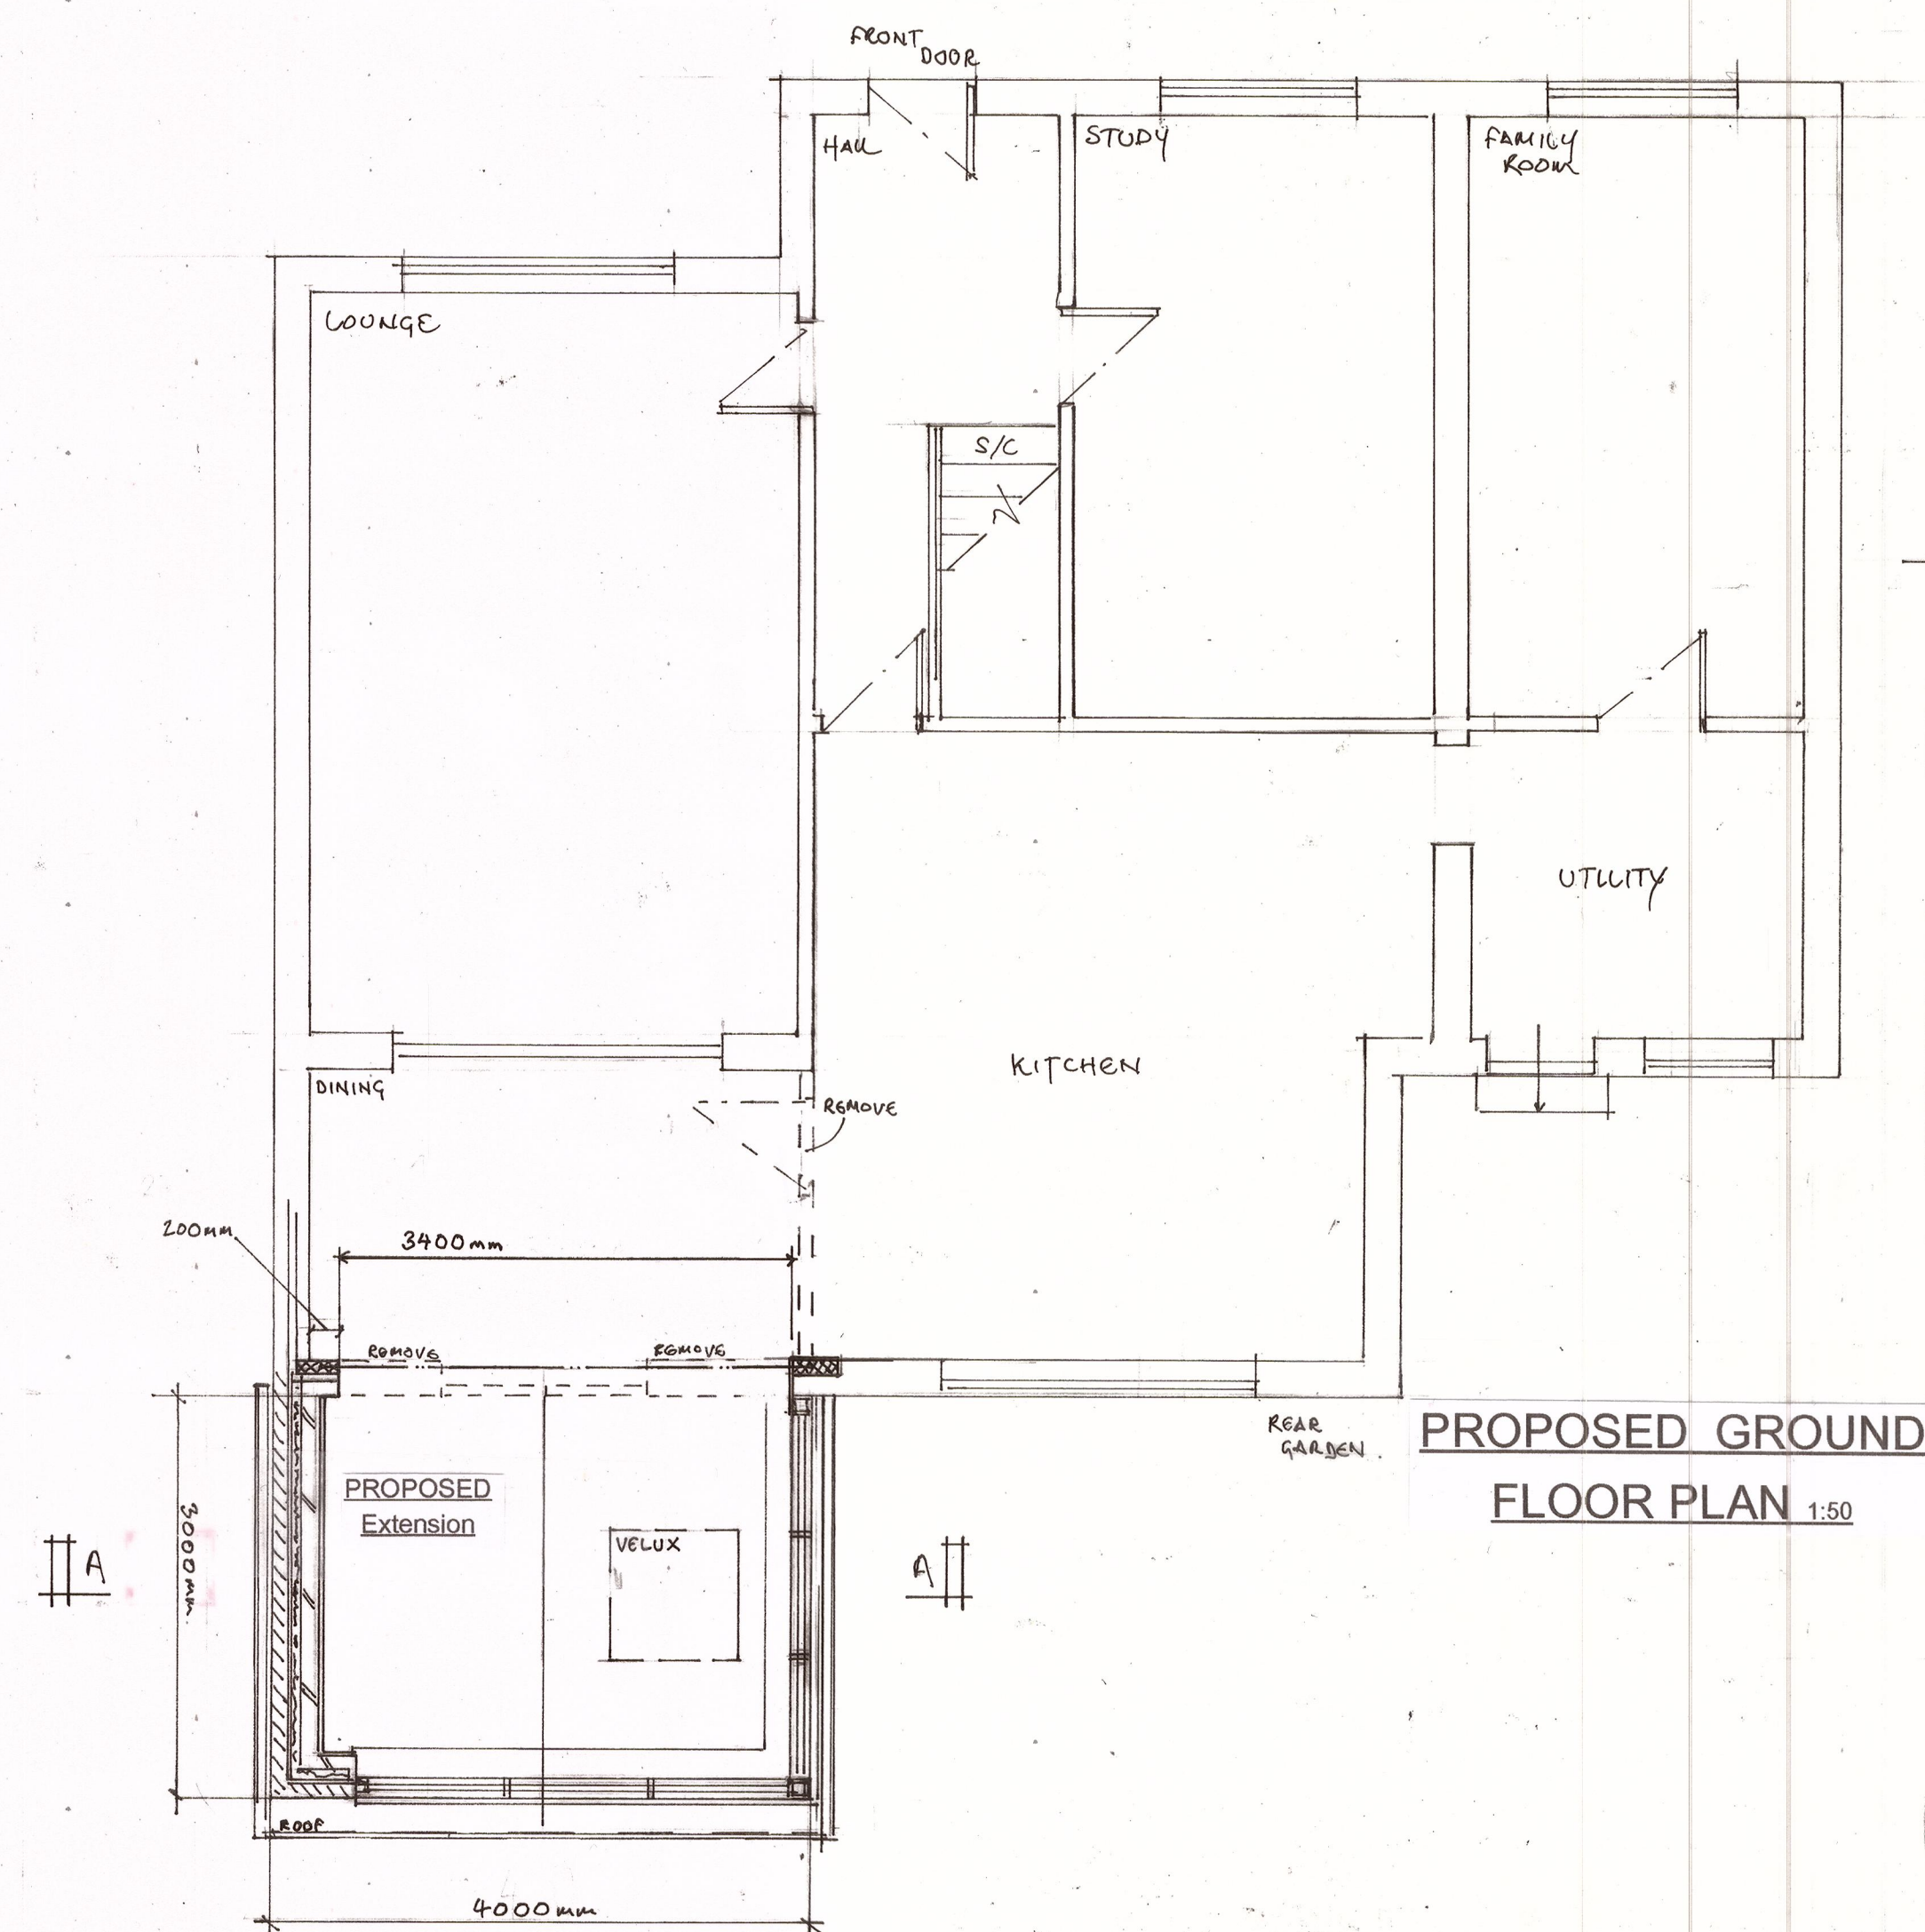

PROPOSED
Rear Single Storey Extension
For
Mr Tim Griffiths
No 71, Hillsborough Drive
Bury
BL9 8LF
Scale 1:50 & 1:100 @ A1

THIS PLAN IS FOR PLANNING PERMISSION PURPOSES ONLY AND IS NOT TO BE USED FOR CONSTRUCTION.