





Overalls including Two
Bay Glass Elevation

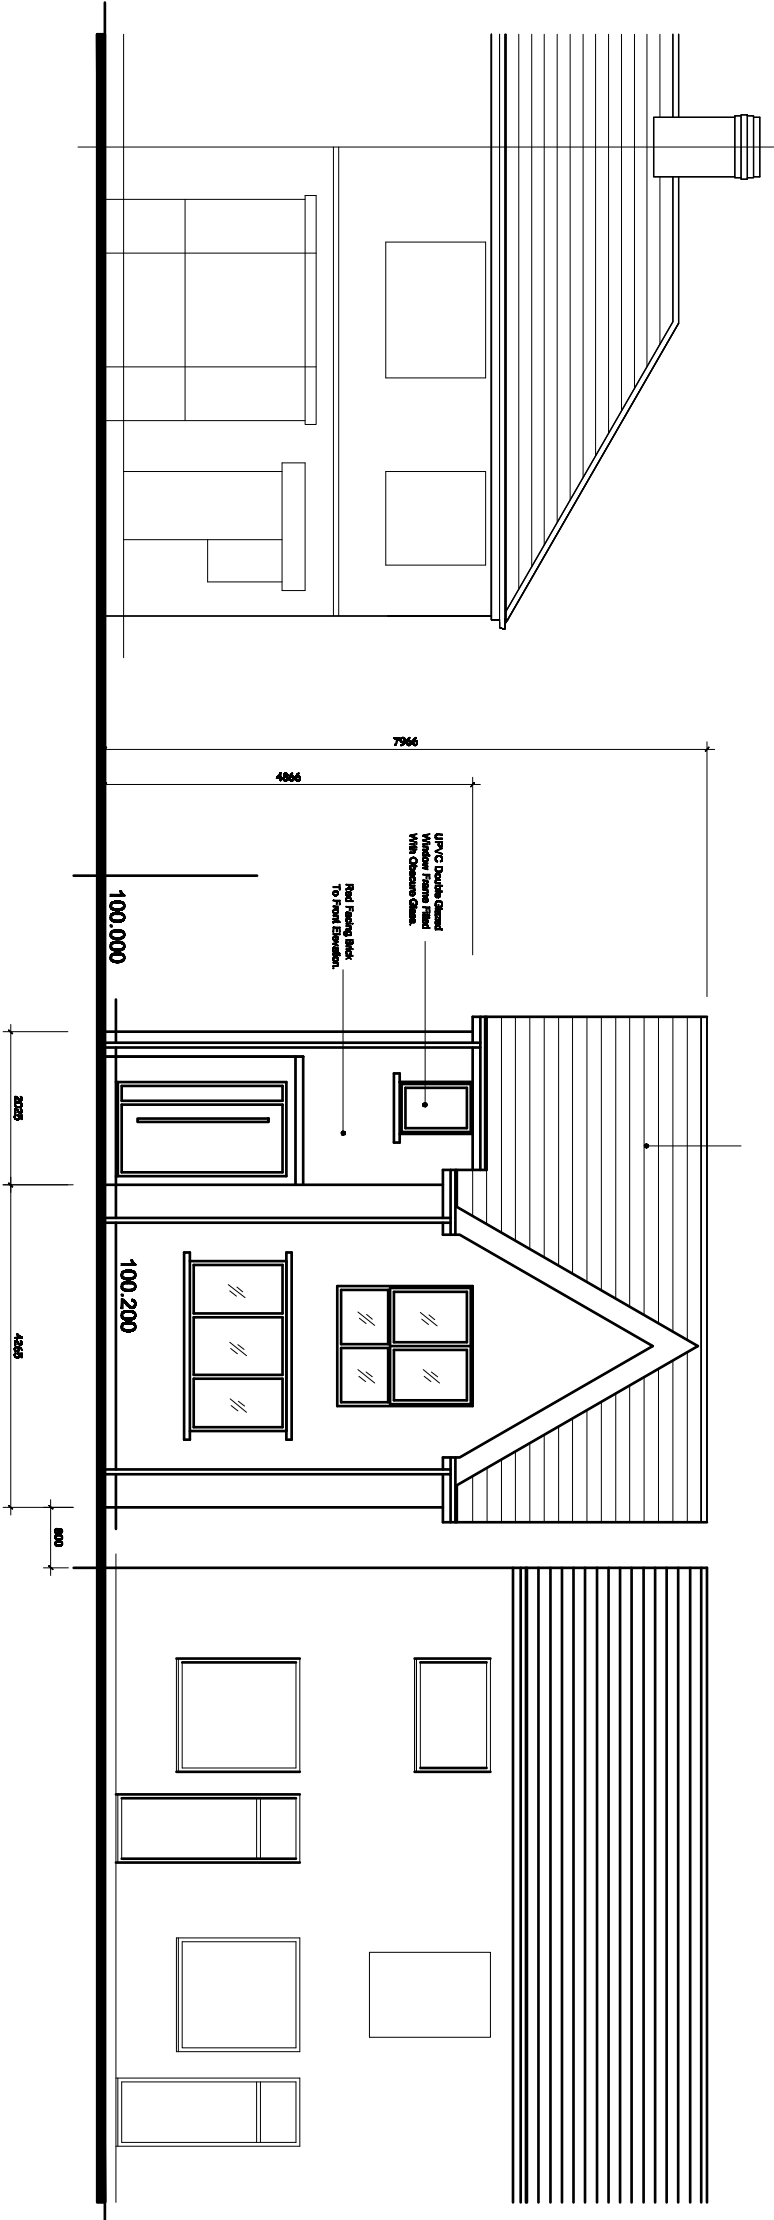

PROPOSED STREETSCENE.

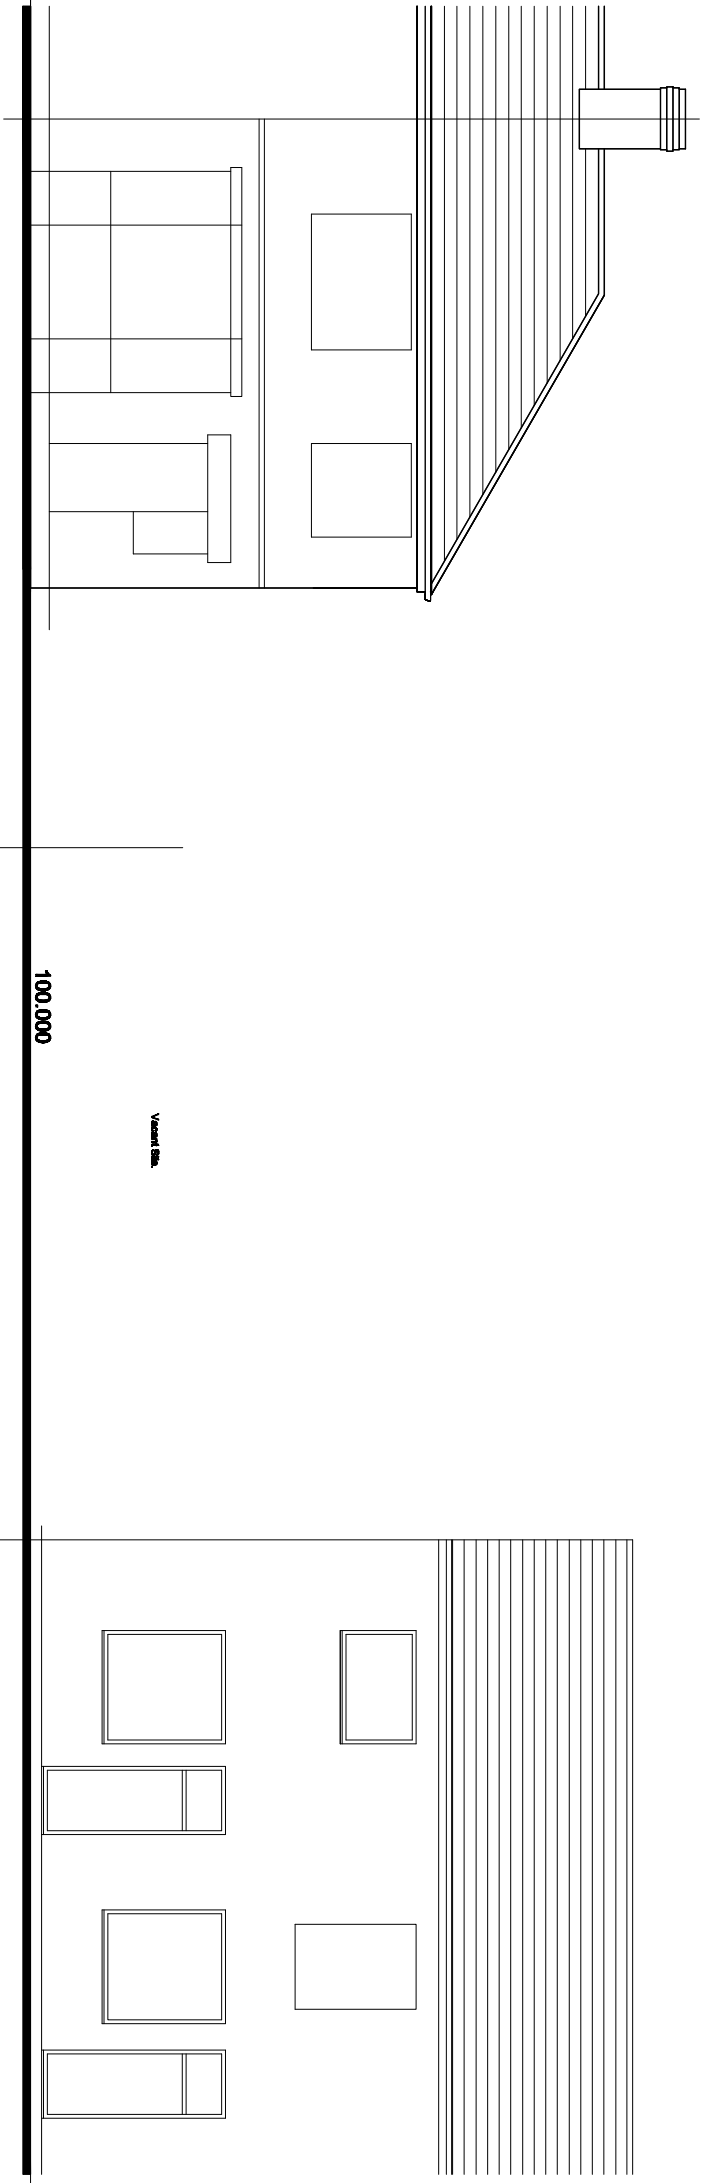

EXISTING STREETSCENE.

Revision	A - Levels Added. - 28th October 2022.	Title :	PROPOSED NEW DWELLING.	Project :	LAND BETWEEN 18 - 24 BRADLEY FOLD ROAD, AINSWORTH, BURY.	MTC Designs	31 Edend Drive Bolton BL2 6TB T: 01204 418714, M: 07700220504 Email: info@mtcdesigns.co.uk	Scale 1:100 @ A3 Date: June 2022.	Drawing No: P05A
----------	--	---------	------------------------	-----------	---	-------------	--	--------------------------------------	------------------