



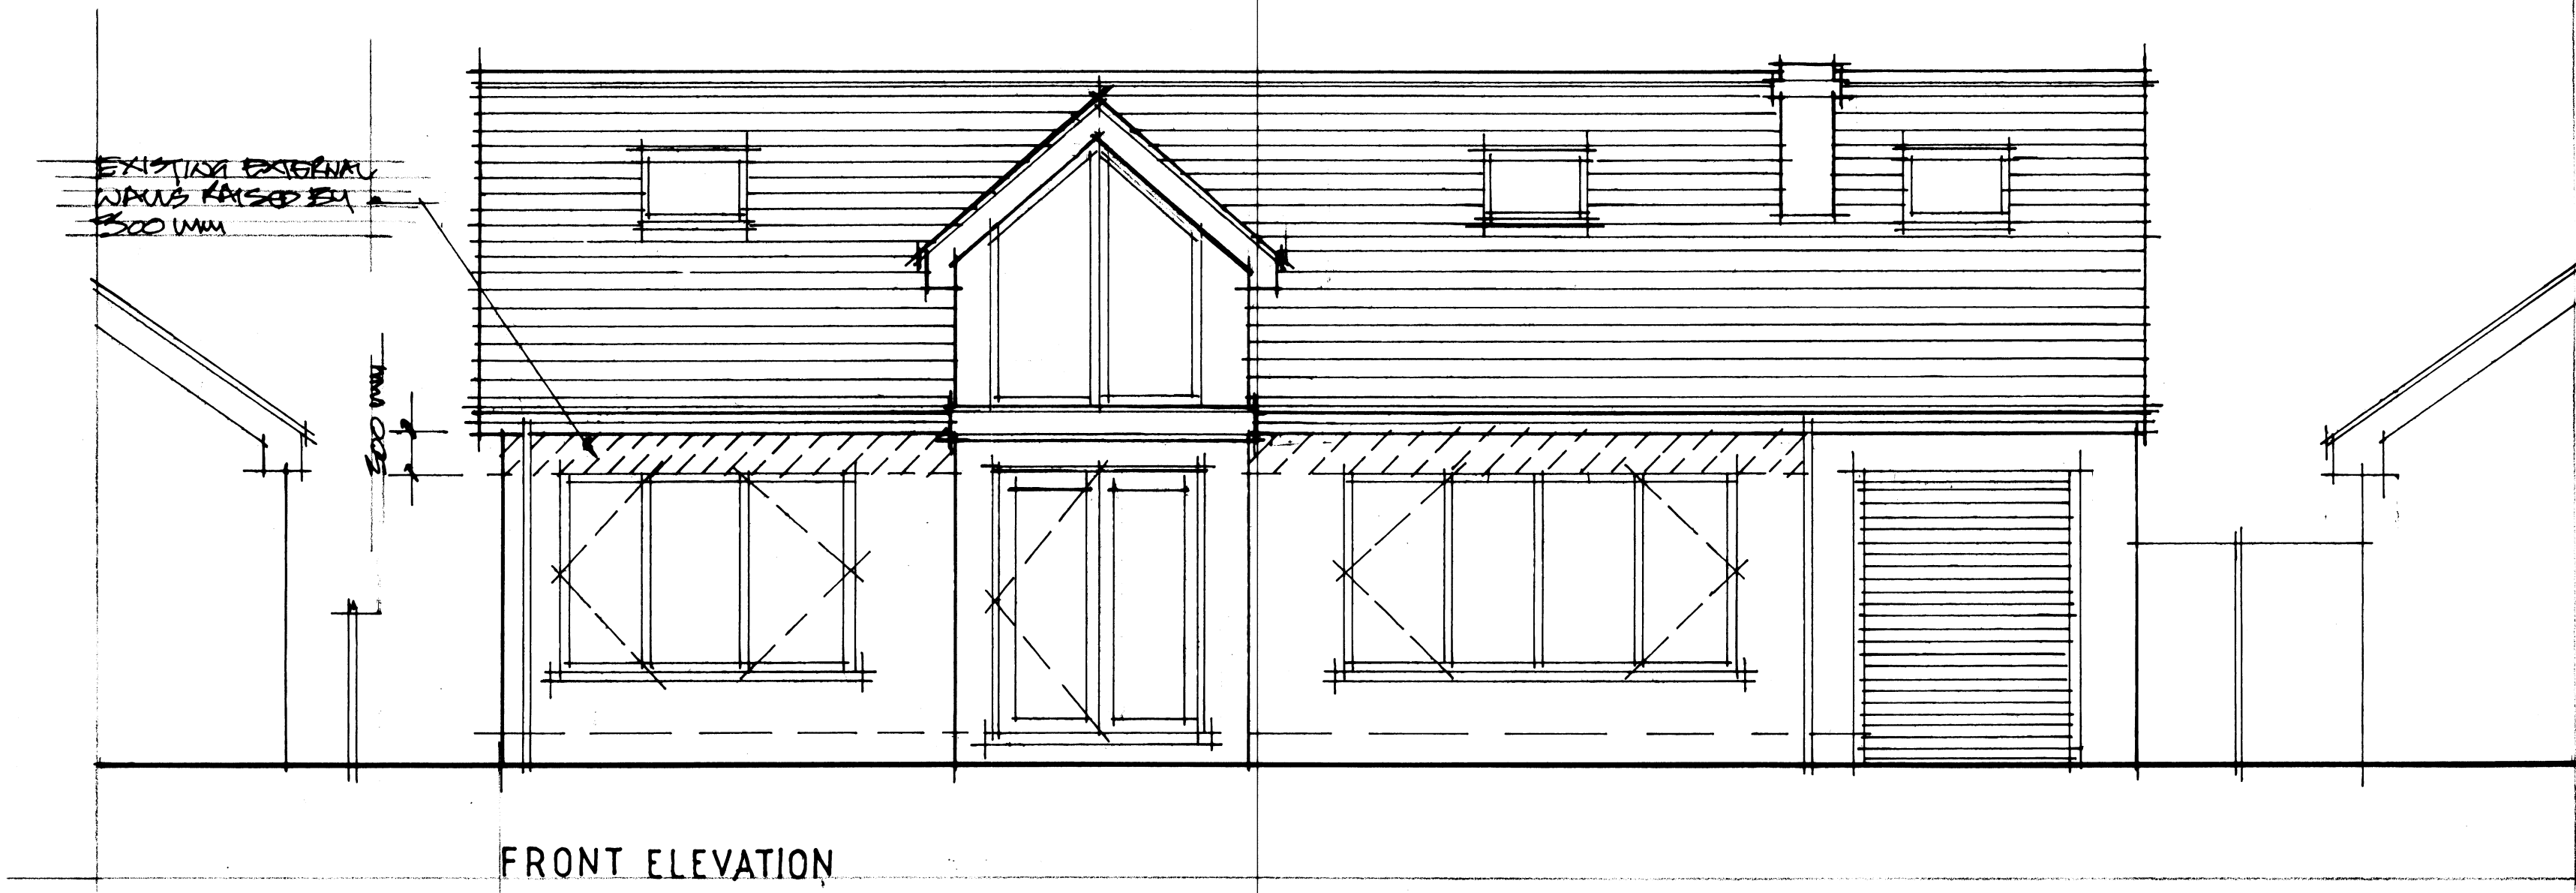


MATERIALS

WALLS: EXISTING BRICKWORK TO MATCH EXISTING.
 ROOF: INTERLOCKING TILES TO MATCH EXISTING & ASPHALT OR FOOT PLAY ROOF.
 DOORS & WINDOWS: WHITE UPVC OR POWDER COATED ALUMINIUM.

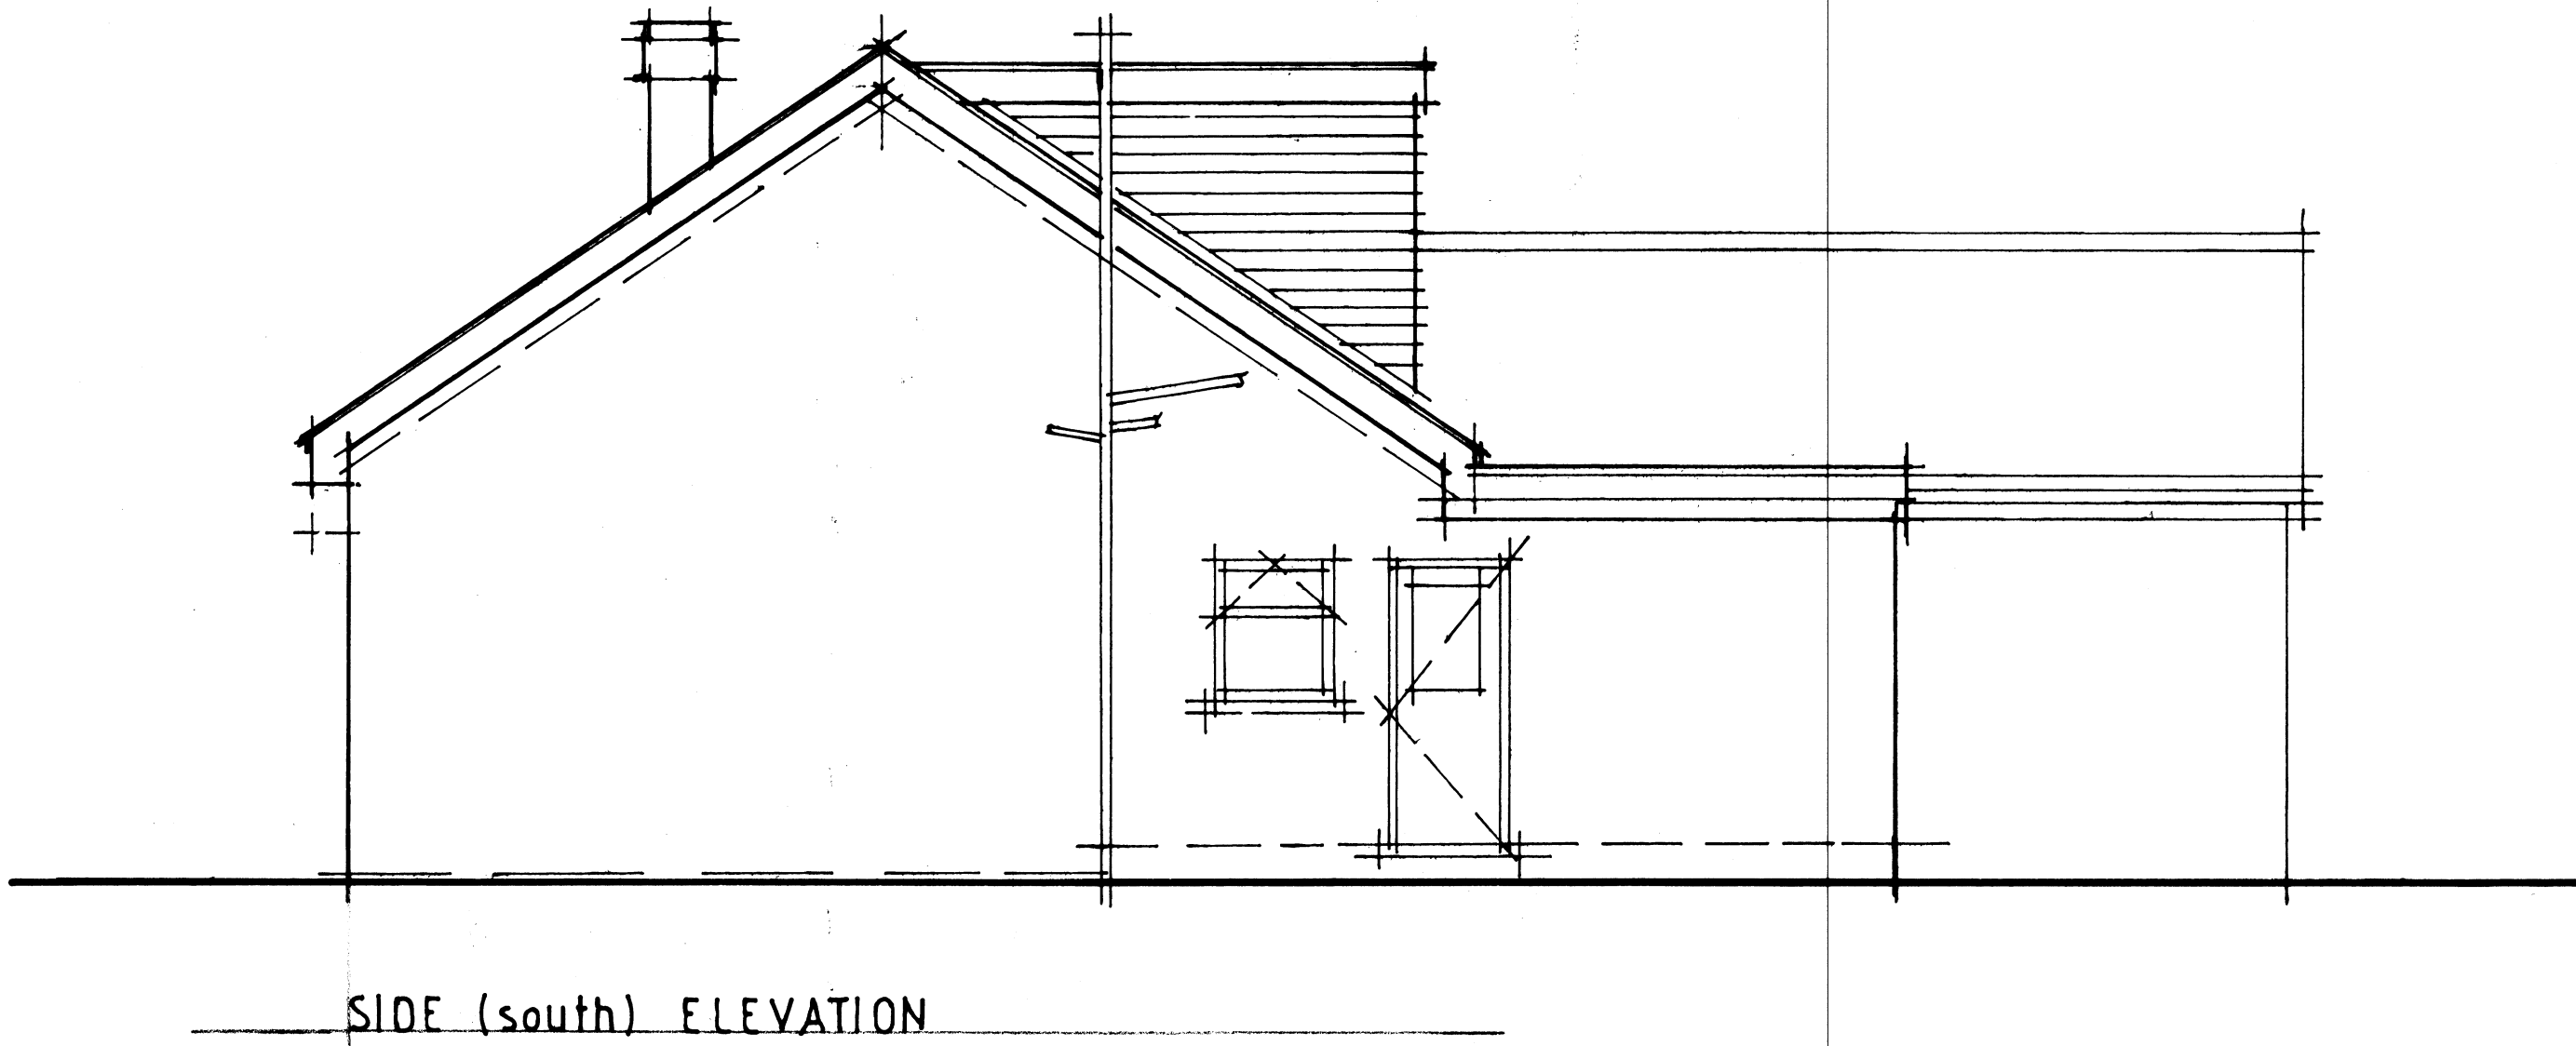

DESCRIPTION	DATE	REV
-------------	------	-----

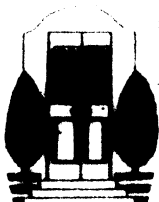

DAVID F. EWINS ARCHITECTS
 11 BOSTON GARDENS
 BRAINTON
 SUSSEX BN1 9LS
 UK TEL: 020 8560 7934
 FAX: 020 8560 7934

CLIENT

JOB
 51 WOODHALL AVENUE
 WHITEFIELD

DRAWING TITLE
 AS PROPOSED
 front and side elevations

DATE	MARCH 2000	DRAWN	DE
SCALE	1:50 @ A SIZE		

JOB No	DRAWING No	REVISION
1732	203	