



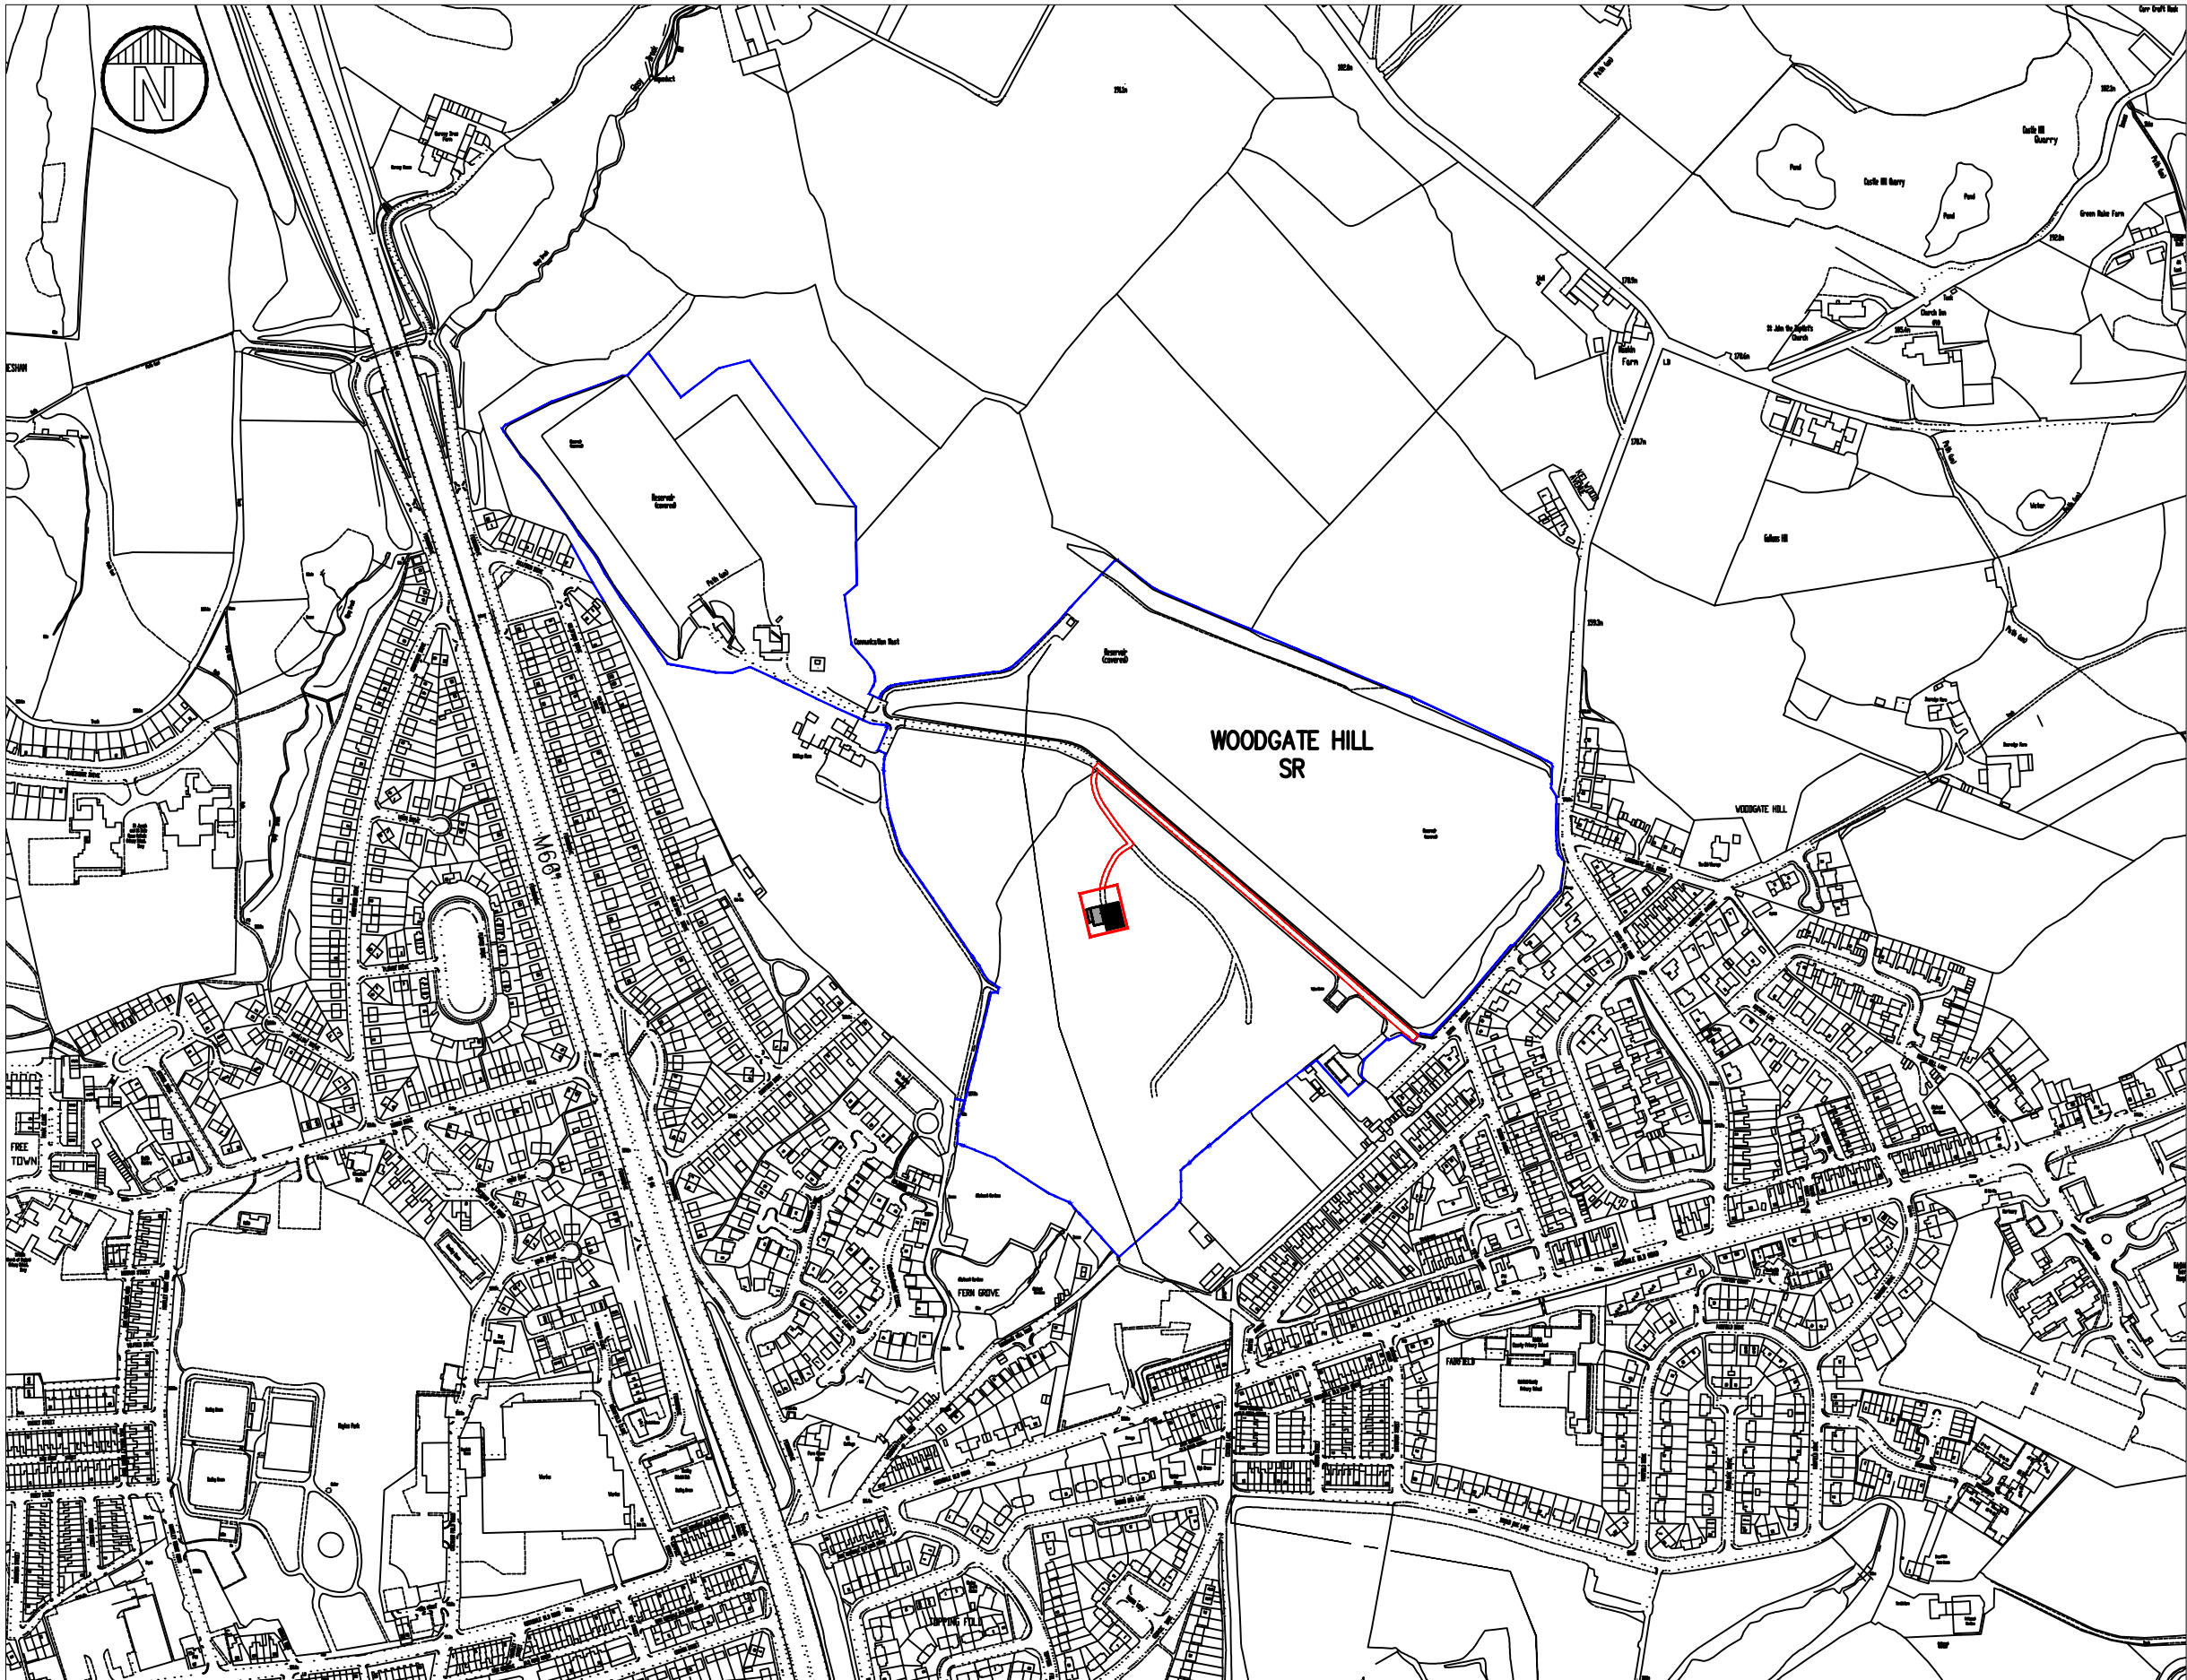

SITE LOCATION PLAN
SCALE 1:5000

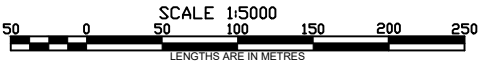

NOTES

1. ALL DIMENSIONS IN MILLIMETRES AND ALL LEVELS IN METRES AOD UNLESS NOTED OTHERWISE.
- 2.

- PROPOSED DEVELOPMENT
- LAND OWNED BY UNITED UTILITIES

CURRENT ISSUE INFORMATION

P03	RS	SL	SL	FIRST DRAFT	08/07/22
VERSION	AUTH	CHKD	REVD	REASON FOR ISSUE	DATE
S4	FOR COMMENT				
SUITABILITY CODE	SUITABILITY DESCRIPTION				



Eric Wright Civil Engineering Ltd
Sceptre House, Sceptre Way
Bamber Bridge, Preston PR5 6AW
Tel: 01772 698822
Fax: 01772 628811
www.ericwright.co.uk

UNITED UTILITIES WATER PLC
WOODGATE HILL CHEMICAL BUILDING
SITE LOCATION PLAN

SCALE 1:5000	SHEET SIZE A3
DRAWING NUMBER 80062068-02-EW-WOODG-99-DR-C-10005	REVISION P03