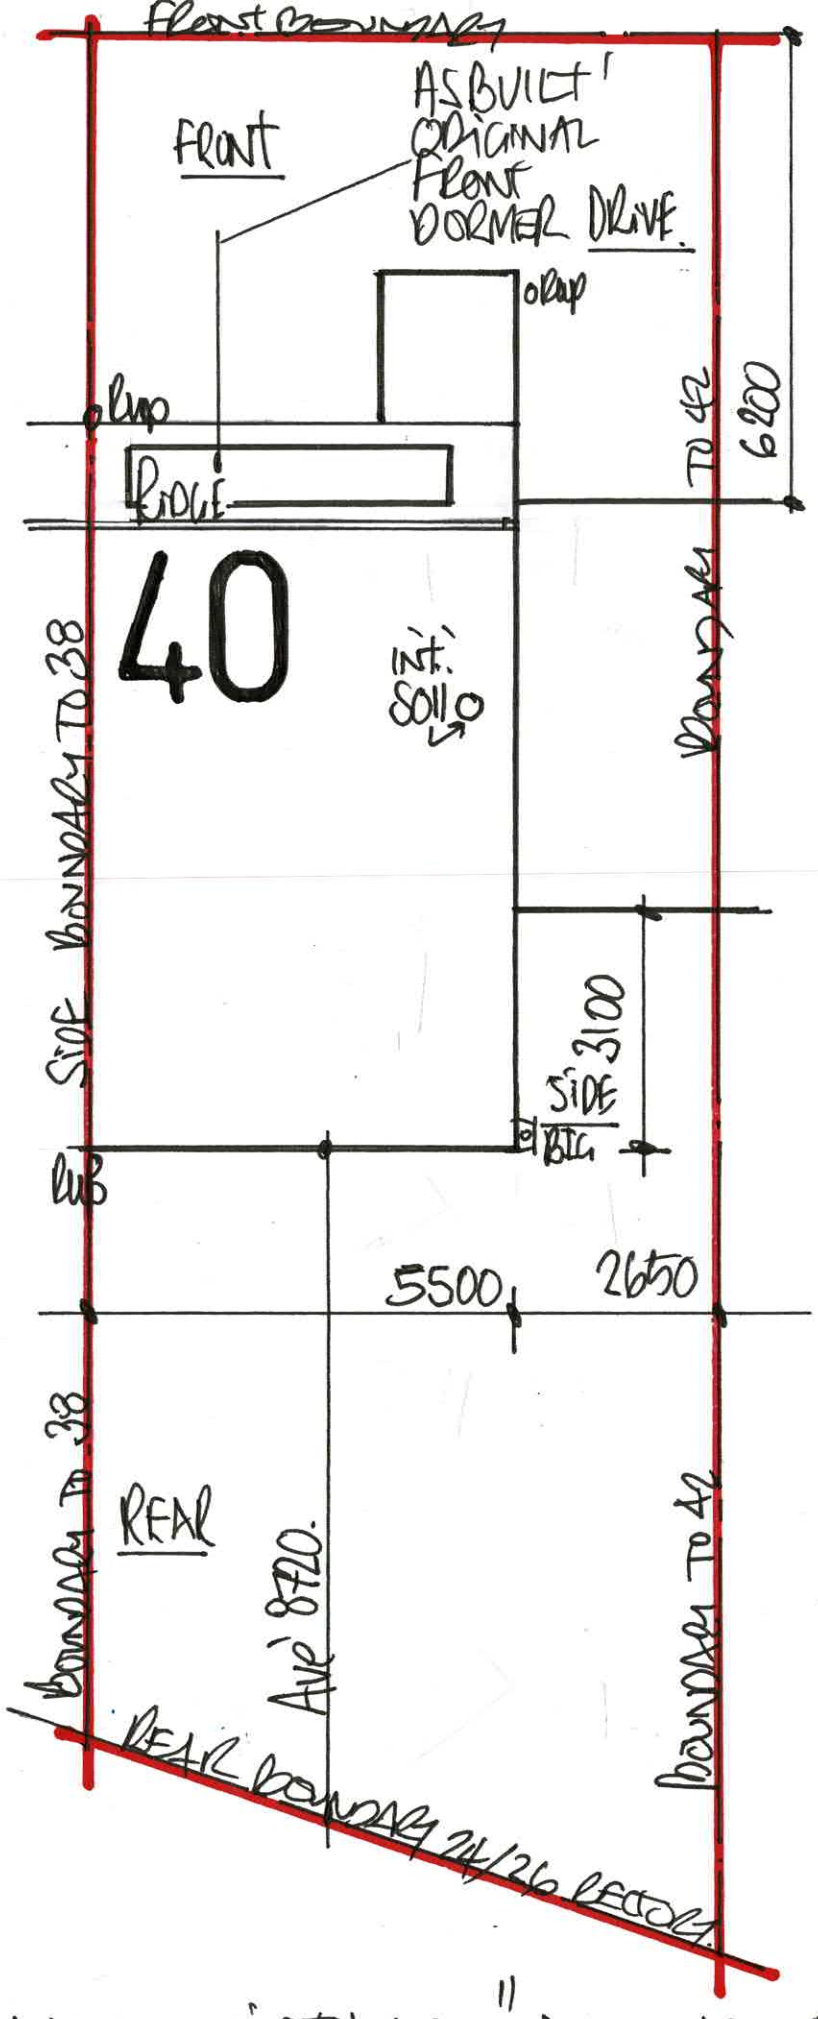



1:100 EXISTING - "BLOCK - PLAN".



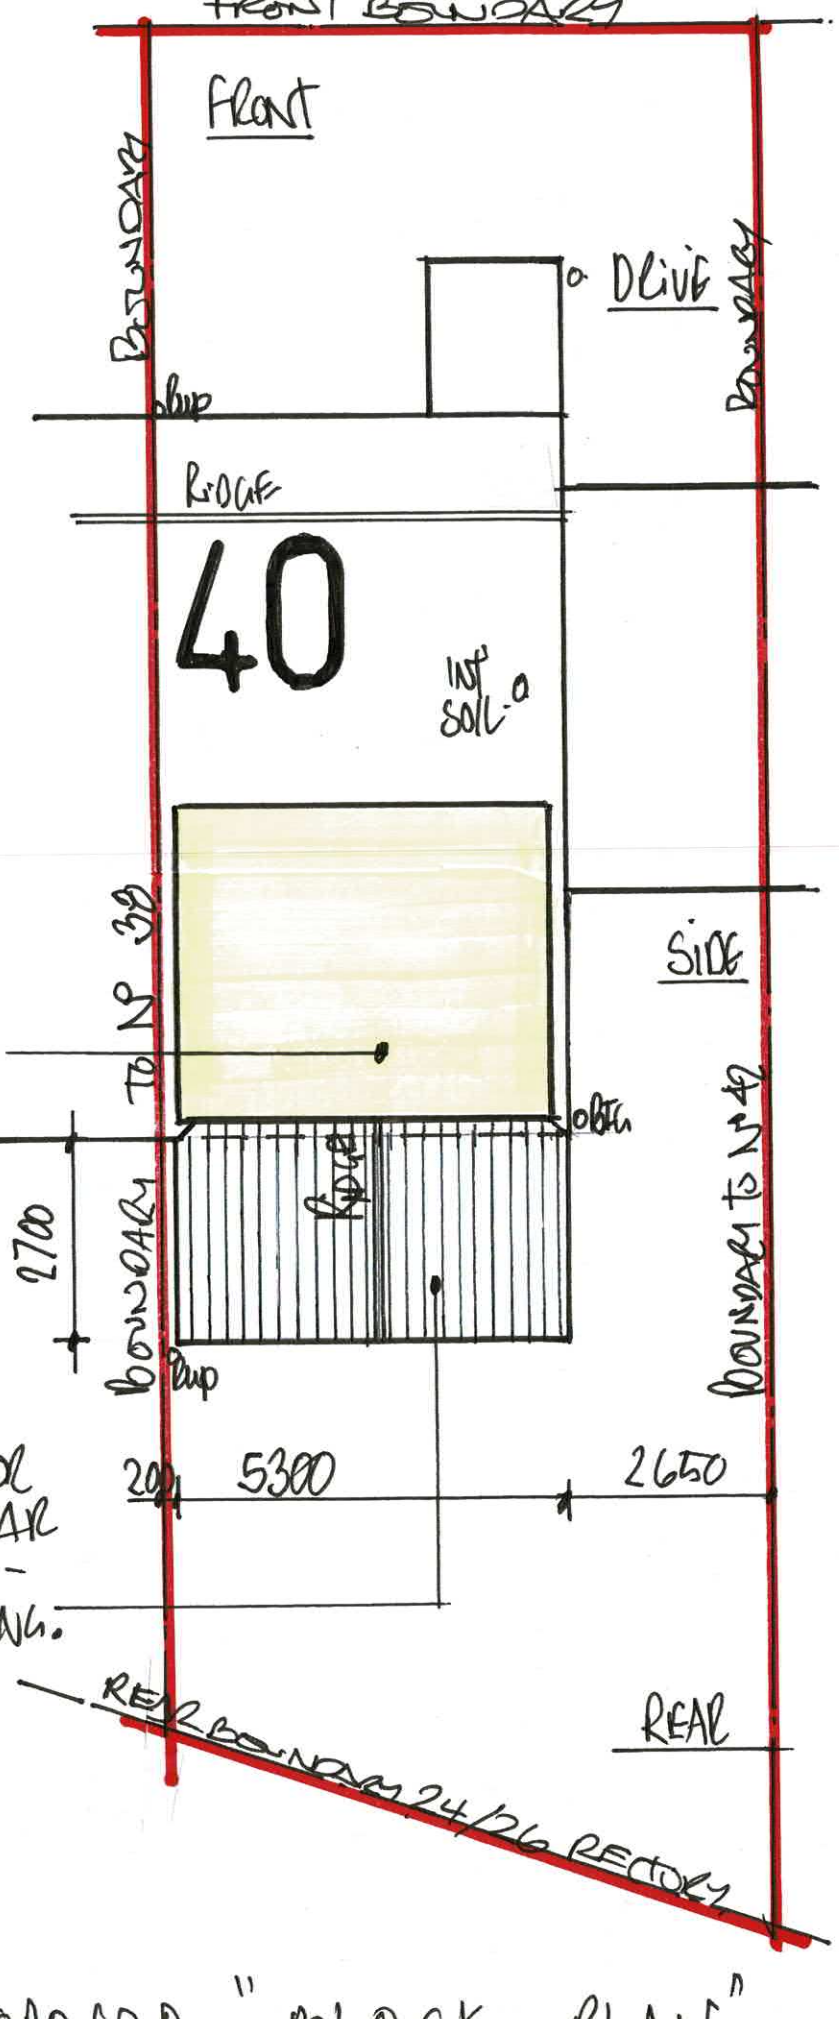

1:1250 "SITE - LOCATION - PLAN"

ADDRESS:—

No: 40 Rectory Lane,
Fairfield,
BURY, LANCS, BL9 7TA.

OCTOBER — 2022.

DRG No: 1




1:100 PROPOSED - "BLOCK - PLAN"