




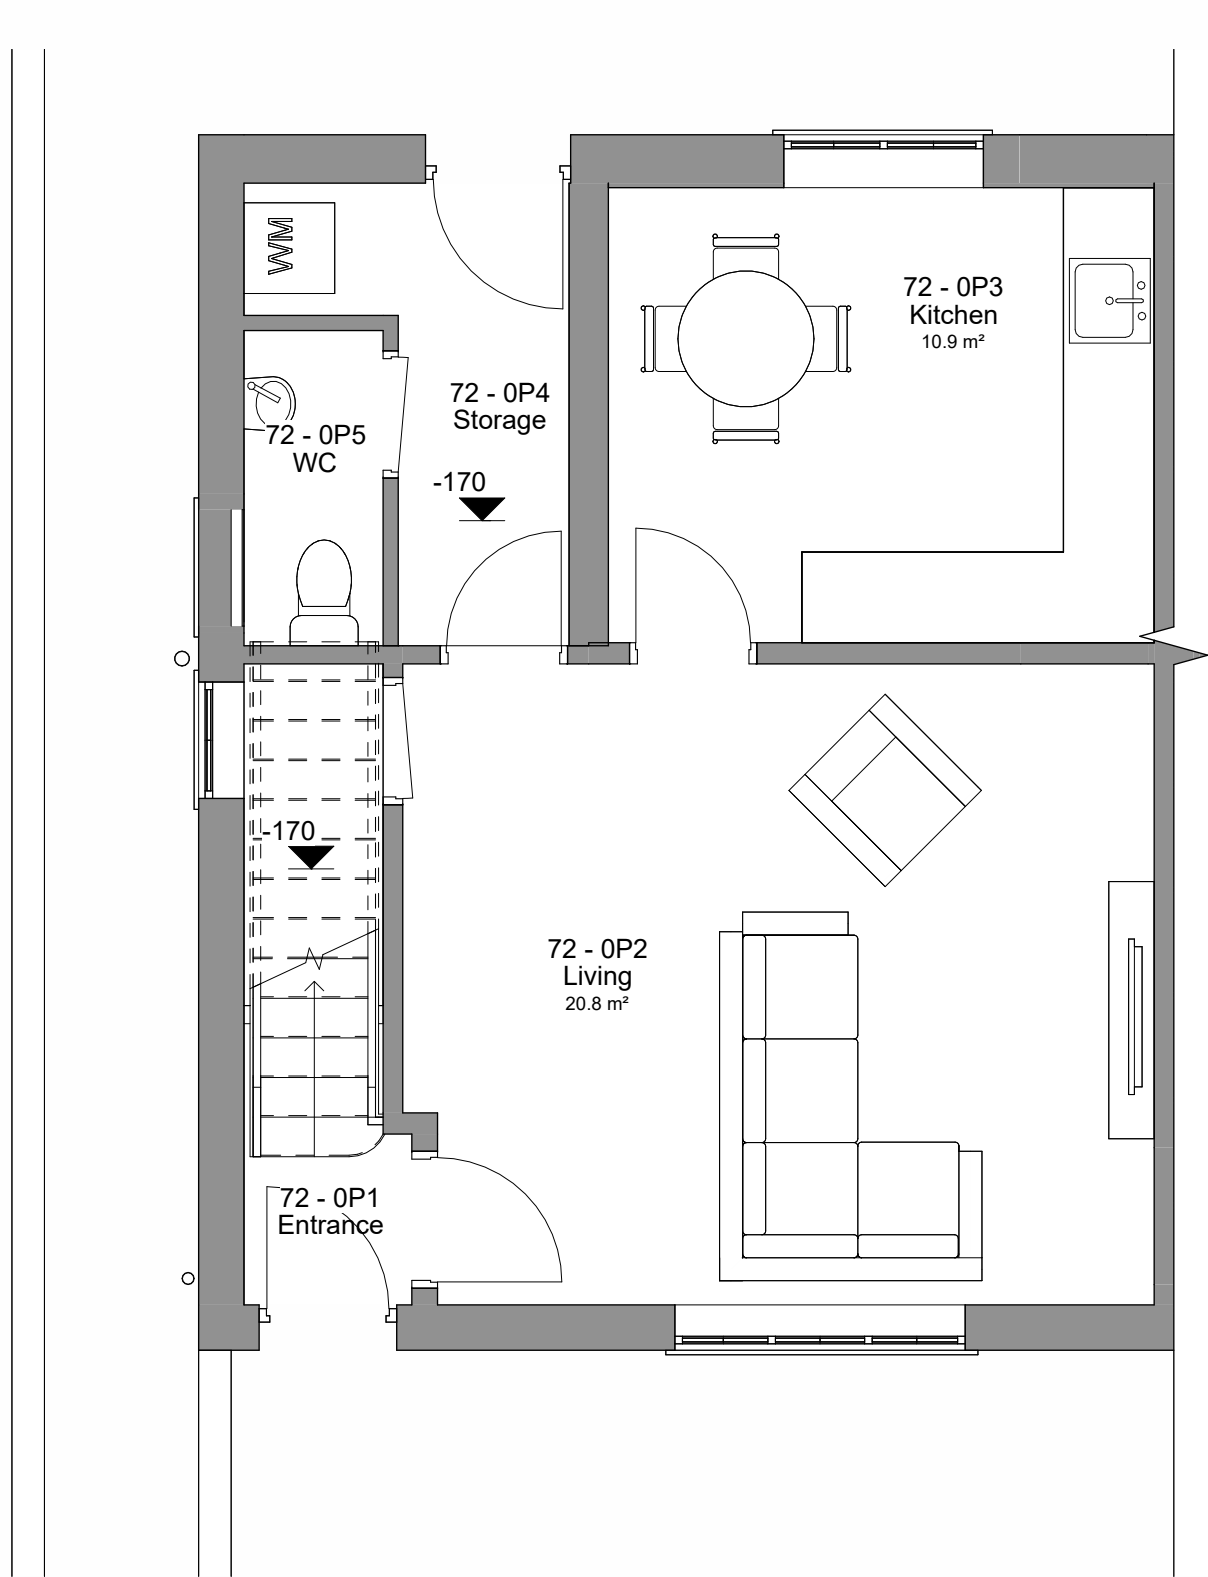


1 Level 0 - Existing - No.72
1 : 50

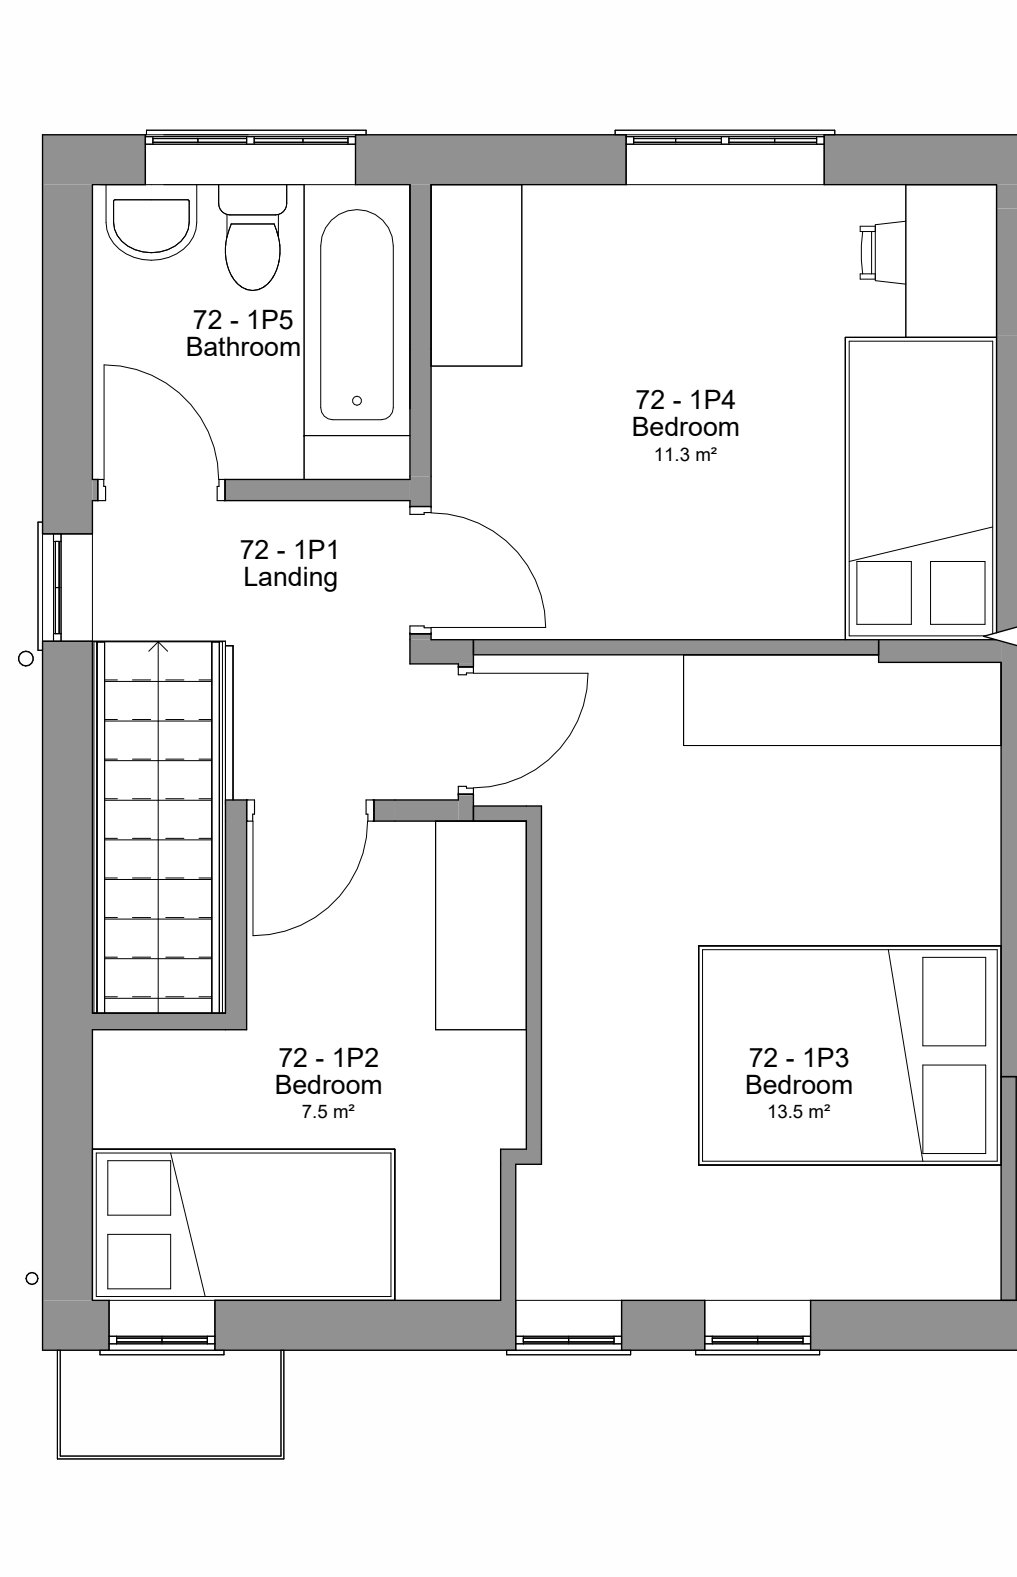

2 Level 1 - Existing - No.72
1 : 50

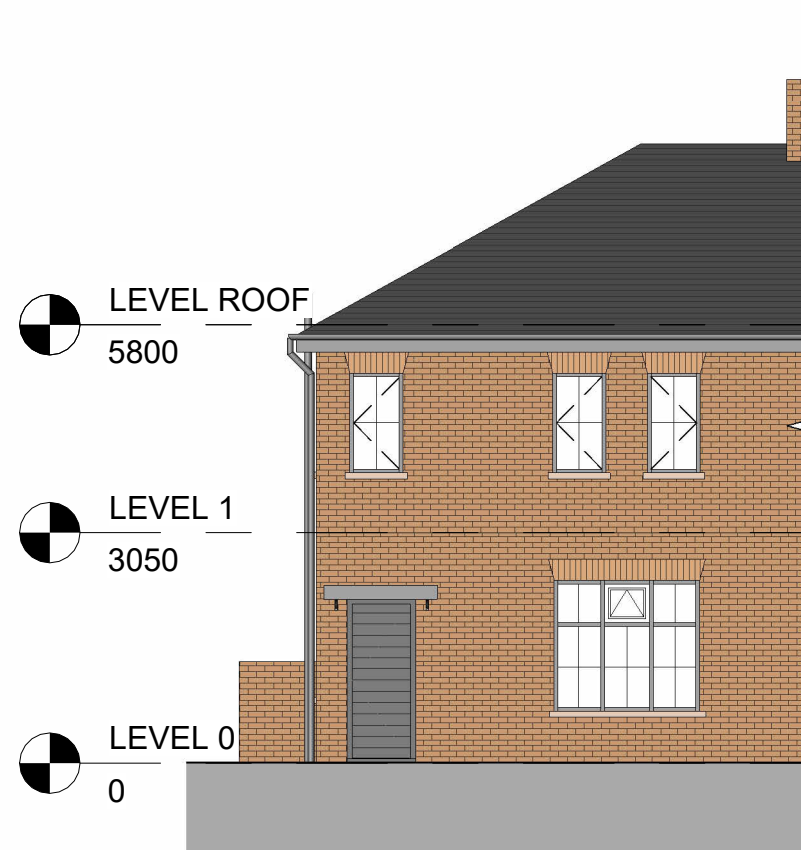

3 Front - Existing - No.72
1 : 100

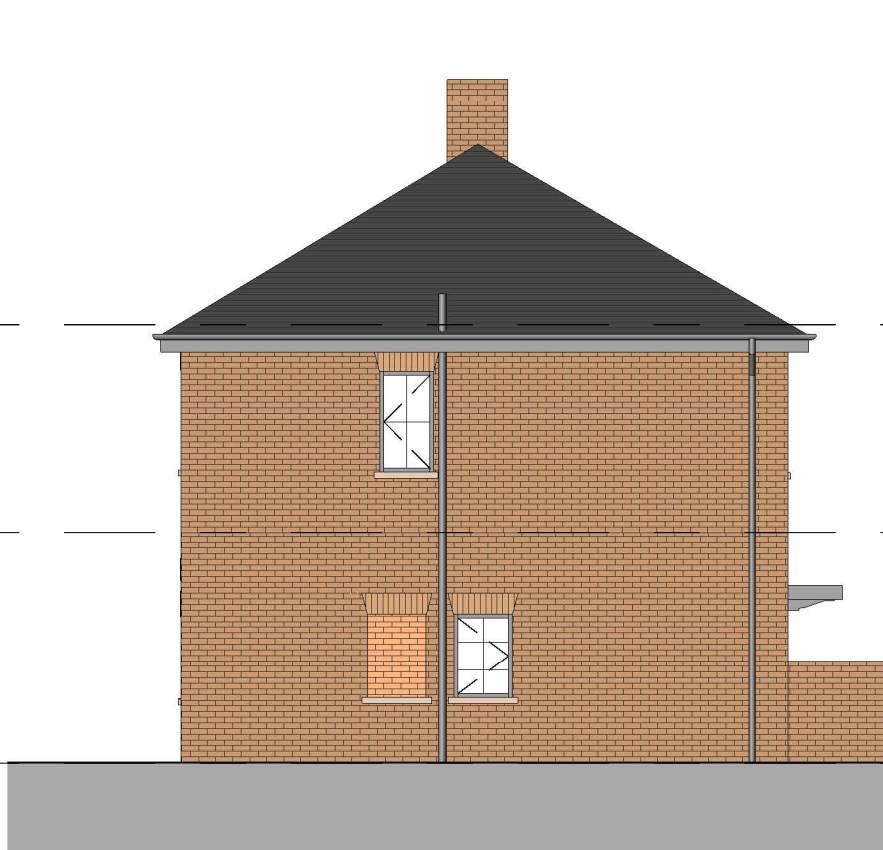

4 Left Side - Existing - No.72
1 : 100



5 Rear - Existing - No.72
1 : 100

1 Revised - C3-C4 05/02/2026 JB
No. Description Date Initial

PROJECT
72-74 Tenters Street - Bury

TITLE
No. 72 - Existing Plans and Elevations

STATUS
BUILDING REGS

DRAWN BY DATE SCALE (@ A1)
CB 22/01/2024 As indicated

PROJECT NUMBER DRAWING NUMBER REV
GSS23175.4 002 1

GOLD SKETCH
S T U D I O S
www.goldsketch.co.uk info@goldsketch.co.uk 0161 792 9595

NOTES
© COPYRIGHT - ALL RIGHTS RESERVED.
THIS DRAWING SHALL NOT BE REPRODUCED WITHOUT PRIOR WRITTEN CONSENT.
DRAWING TO BE USED FOR THE STATUS INDICATED ONLY.
ALL DIMENSIONS AND SETTING OUT SHALL BE CHECKED AND CONFIRMED ON SITE. ANY DISCREPANCIES TO BE REPORTED TO THE
LEGISLATION RELEVANT CODES OF PRACTICE AND BRITISH STANDARDS. ALL DIMENSIONS ON THIS DRAWING ARE IN MILLIMETRES UNLESS
OTHERWISE STATED.

