



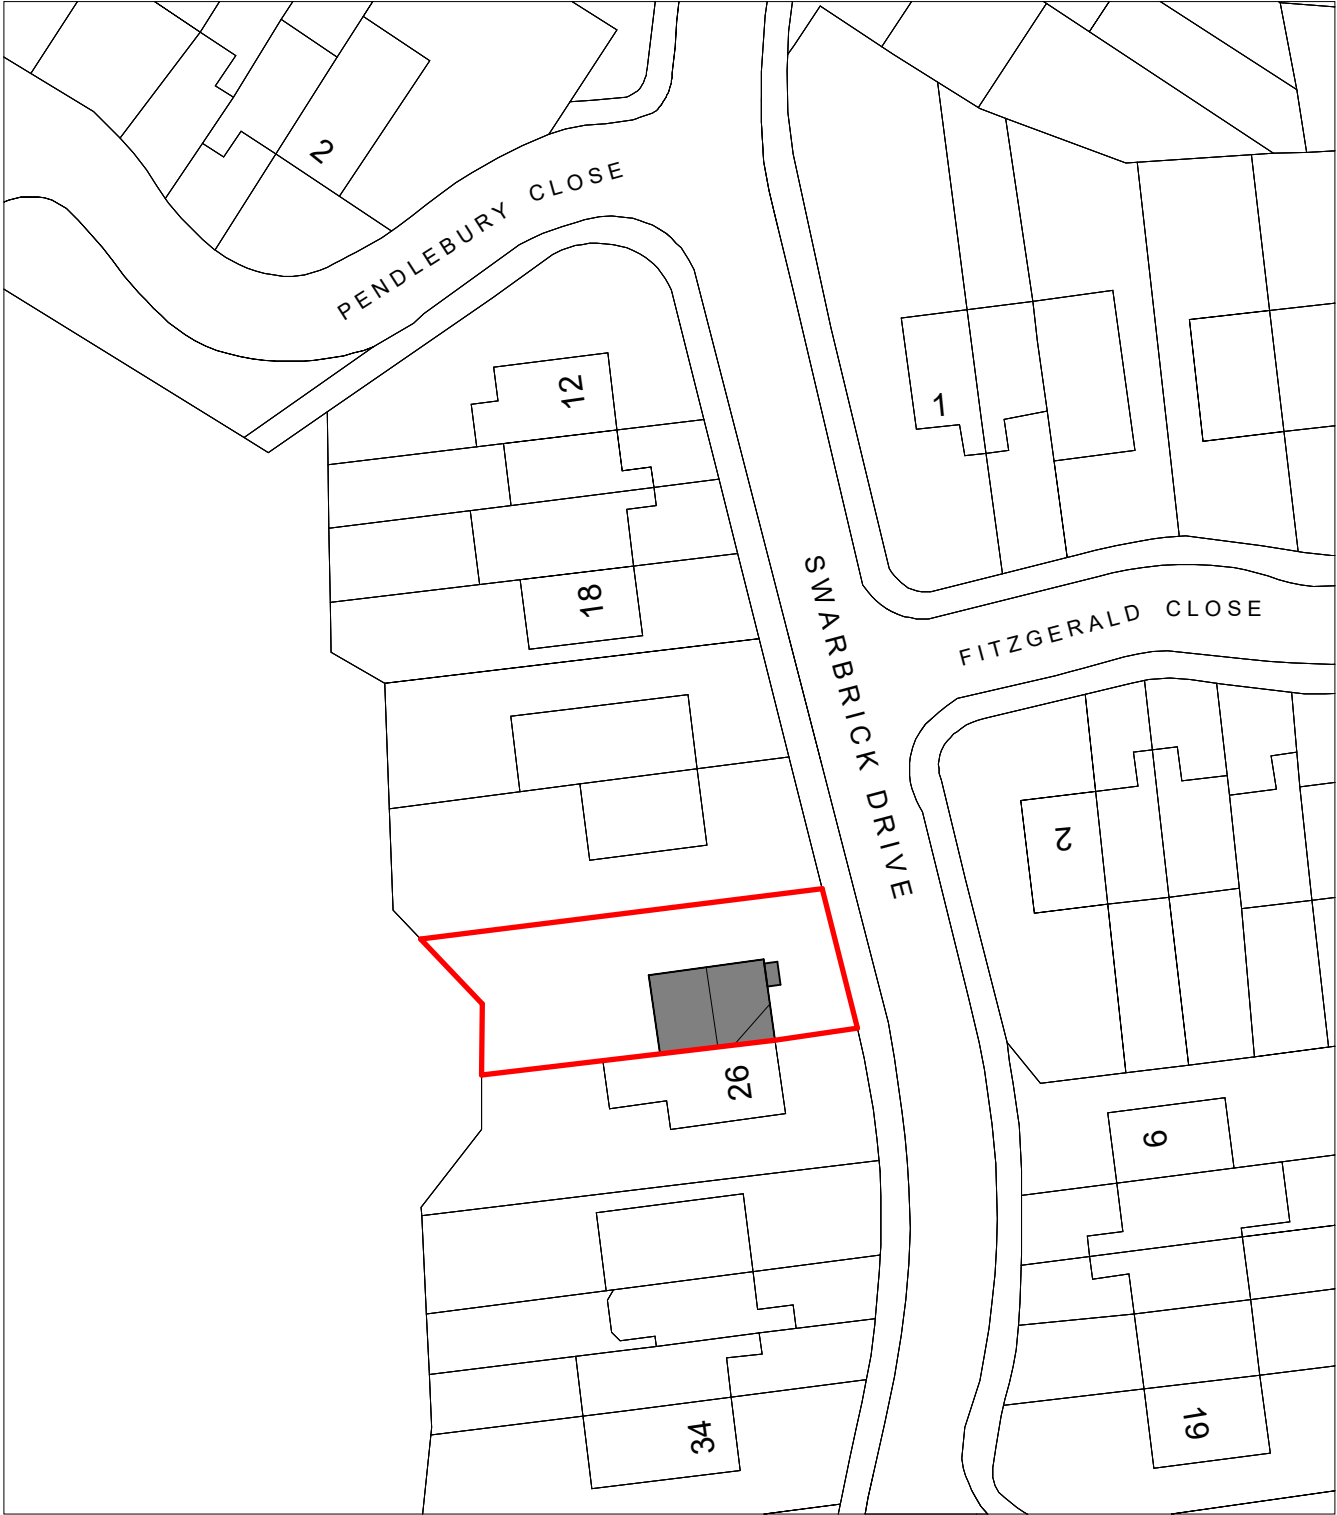

ReQuestAPlan
Map number: TQRQM25117175247473
Title: 24 Swarbrick Drive
Map Produced for: 24 Swarbrick Drive
© Crown copyright and database rights 2025 OS 100042766
Project ID:
Date of Purchase: 27-04-2025
1 Years subscription from 27-04-2025 for 1 workstation.

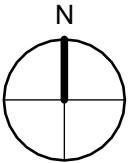

Site Ownership Boundary

PROJECT:	24 Swarbrick Drive Extension		
LOCATION:	24 Swarbrick Drive, Prestwich, M25 9TD		
DRG TITLE:	Location Plan		
NUMBER:	SWB-DR-A-0001		
REVISION:	P01	SCALE / SIZE:	1:500 / A3
STATUS:	PLANNING	DATE:	2025.06.03