


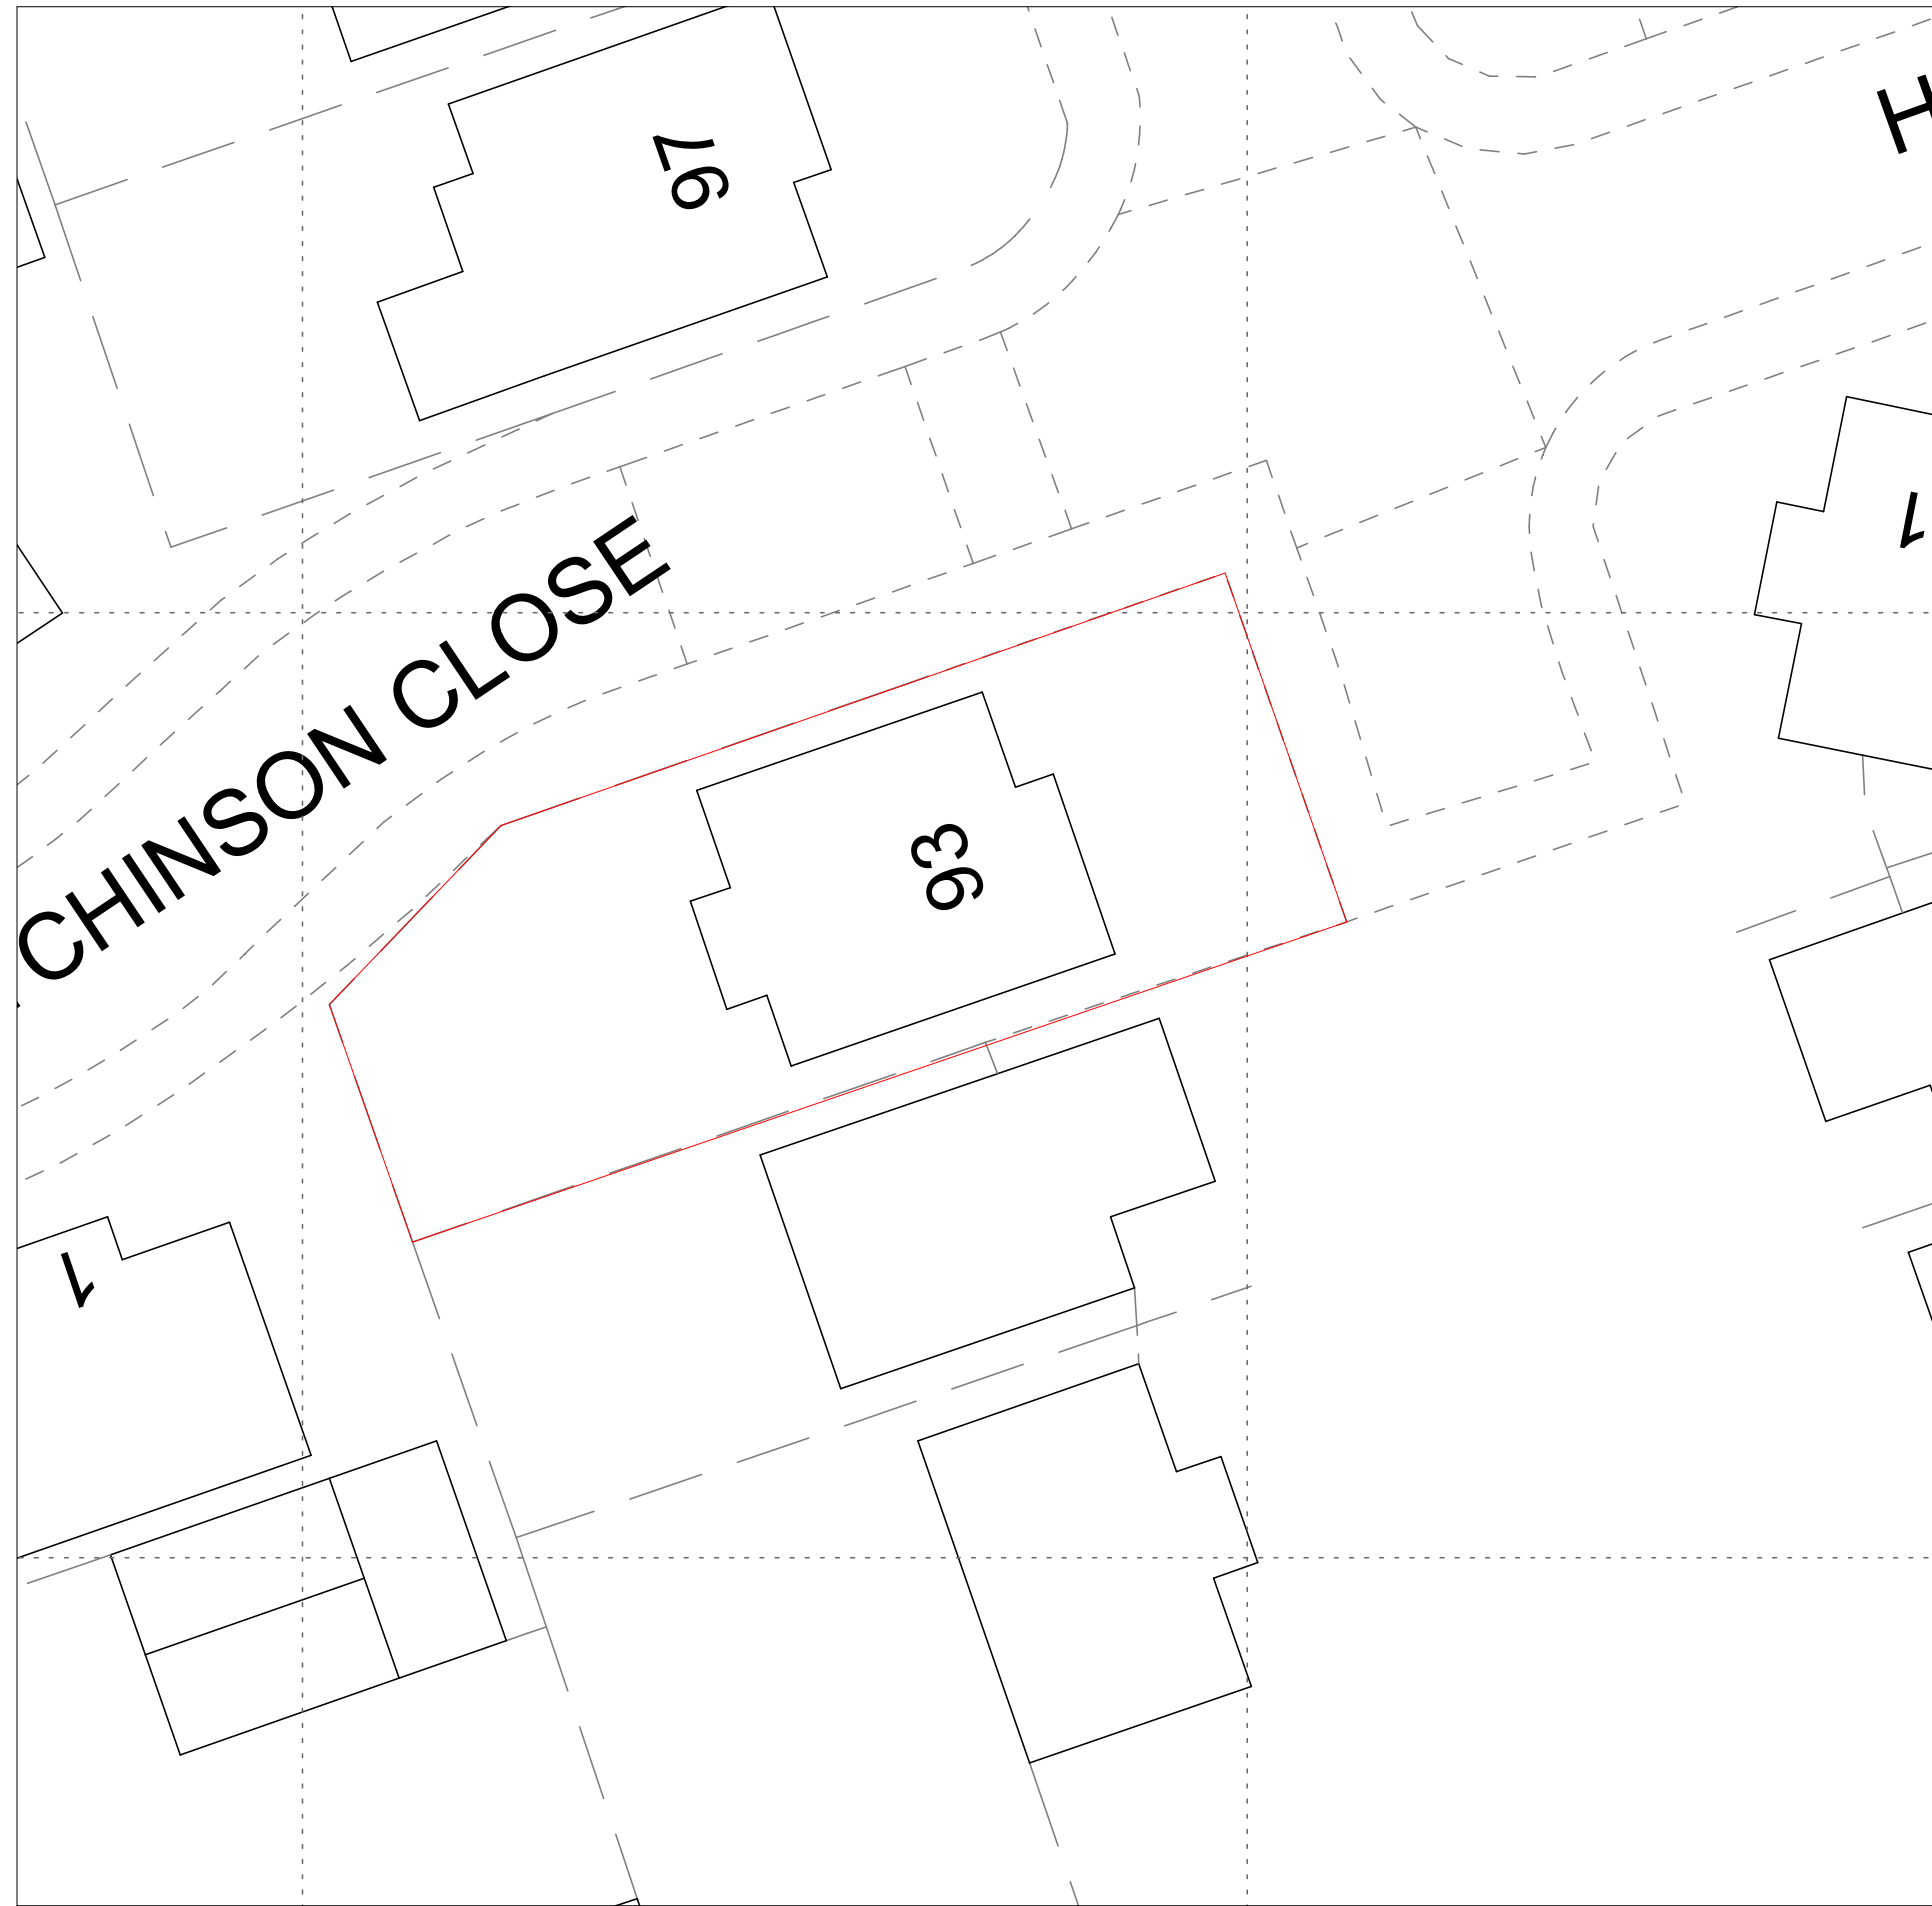

93 Hutchinson Way M26 3AB
Mr Jason Dunn

Front Extension/Porch

Drawing 1- Existing Blockplans

Drawing Number 2212-01

Loganbuilding@outlook.com

07904 649901
Scale1:1250 and 1:200 @A3