


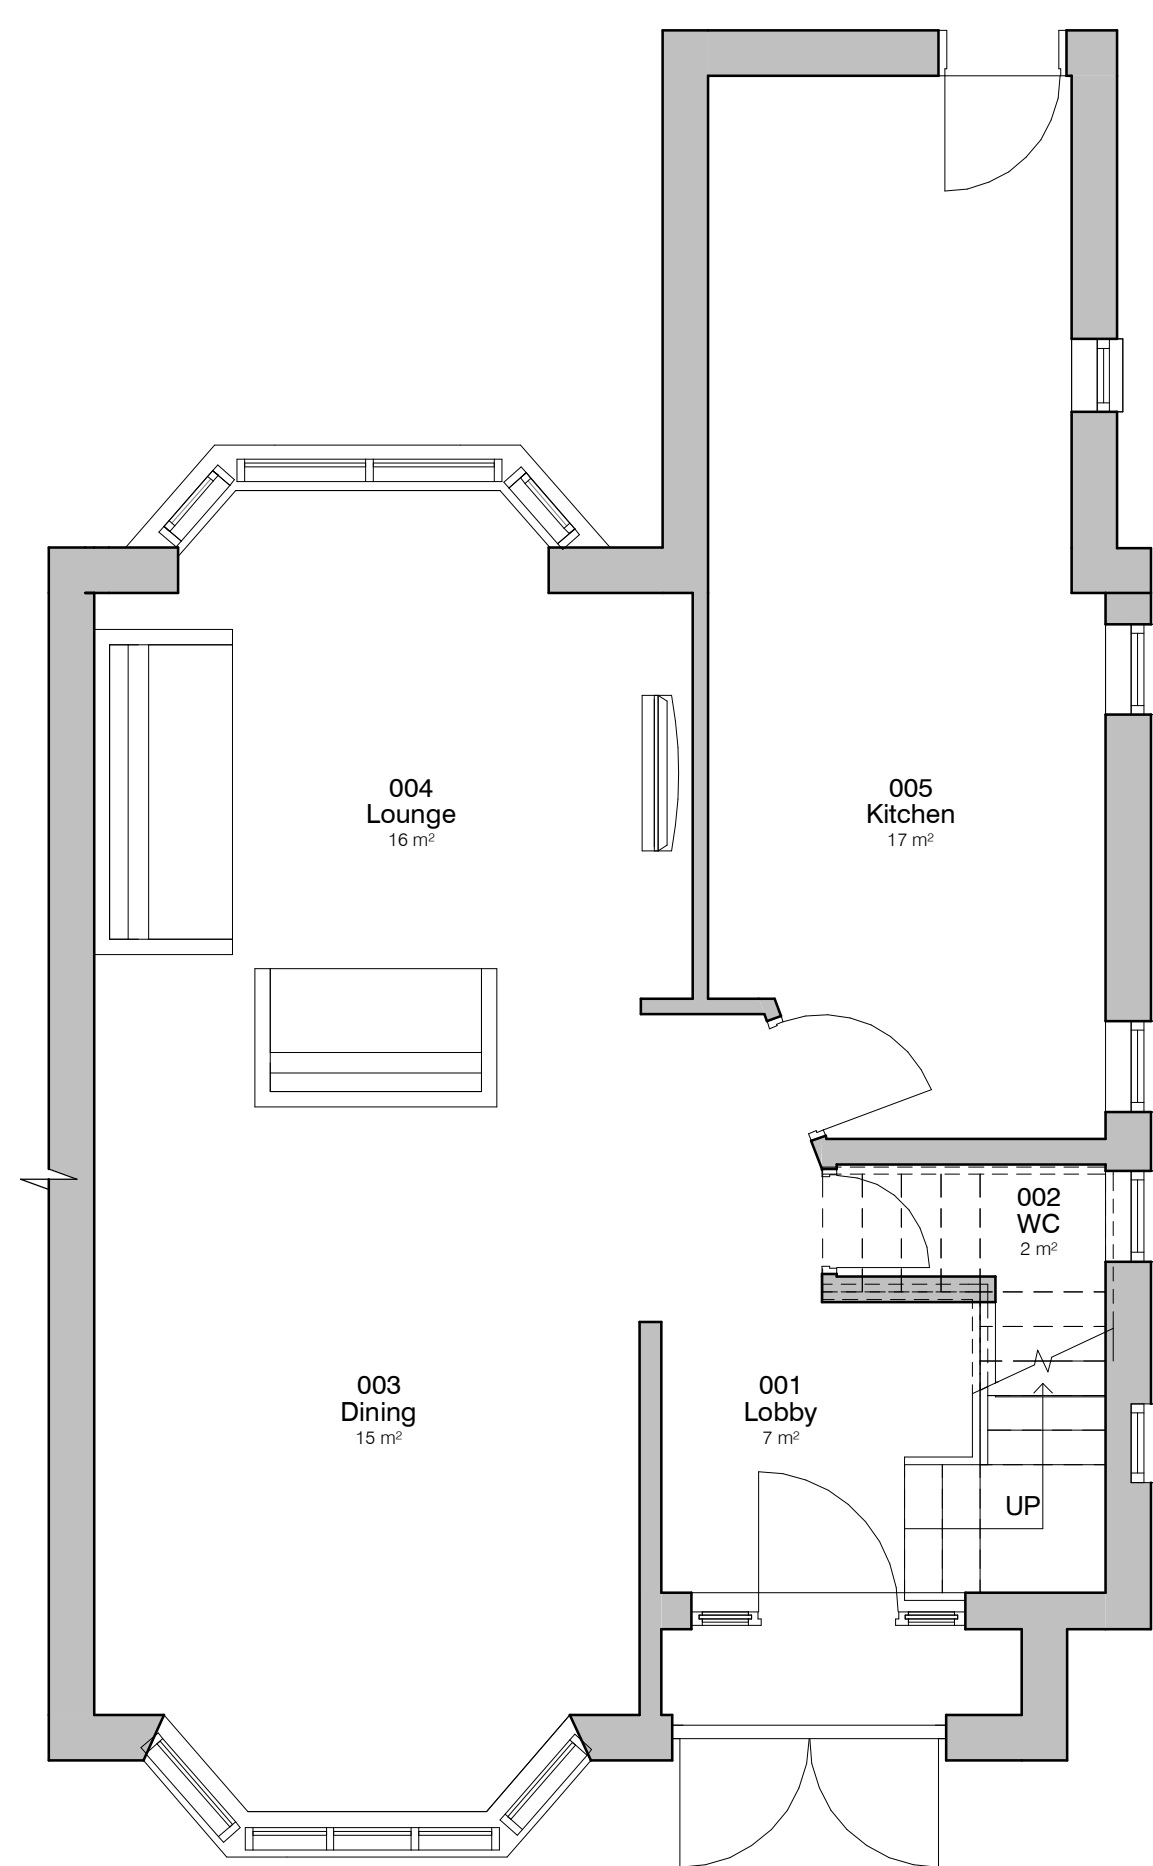


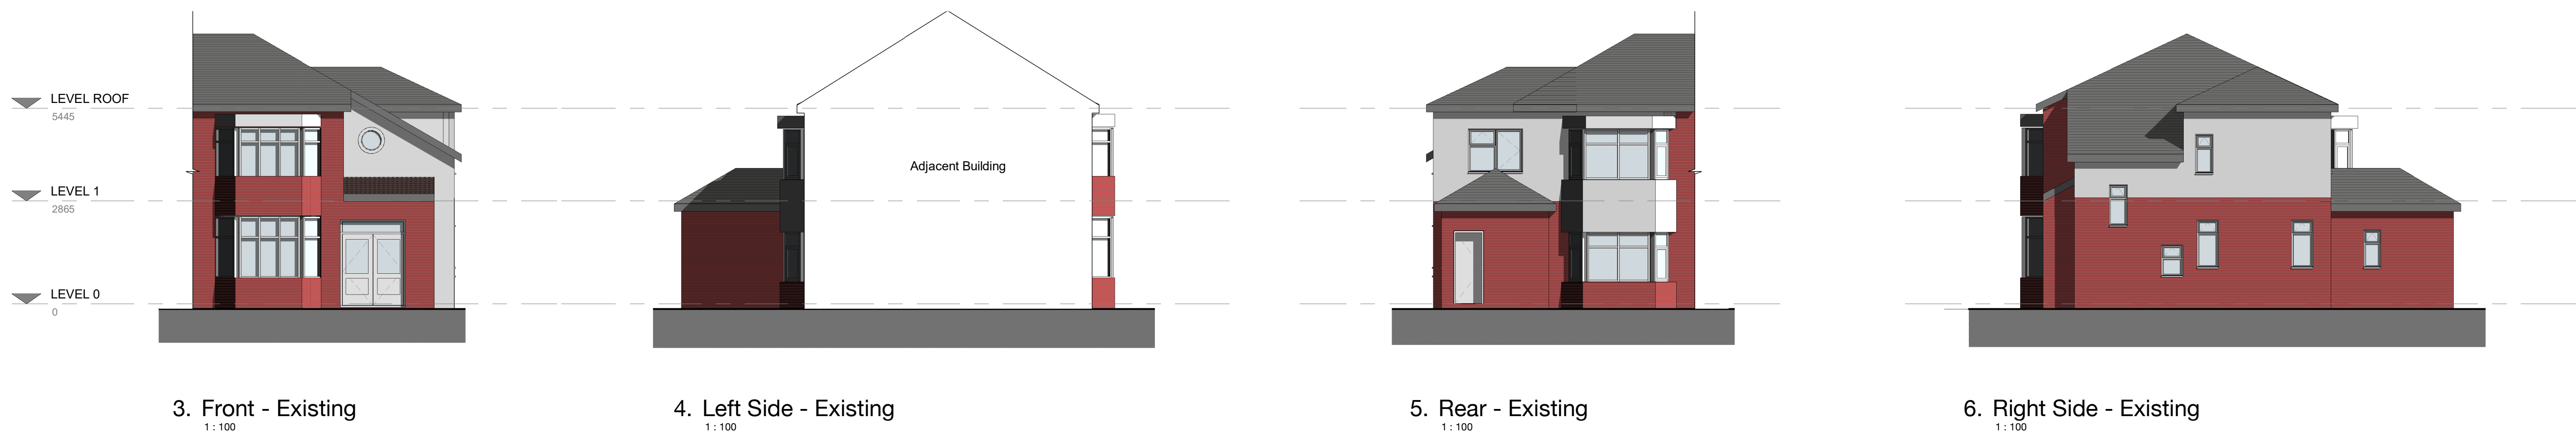

1. Level 0 - GA Existing
1 : 50

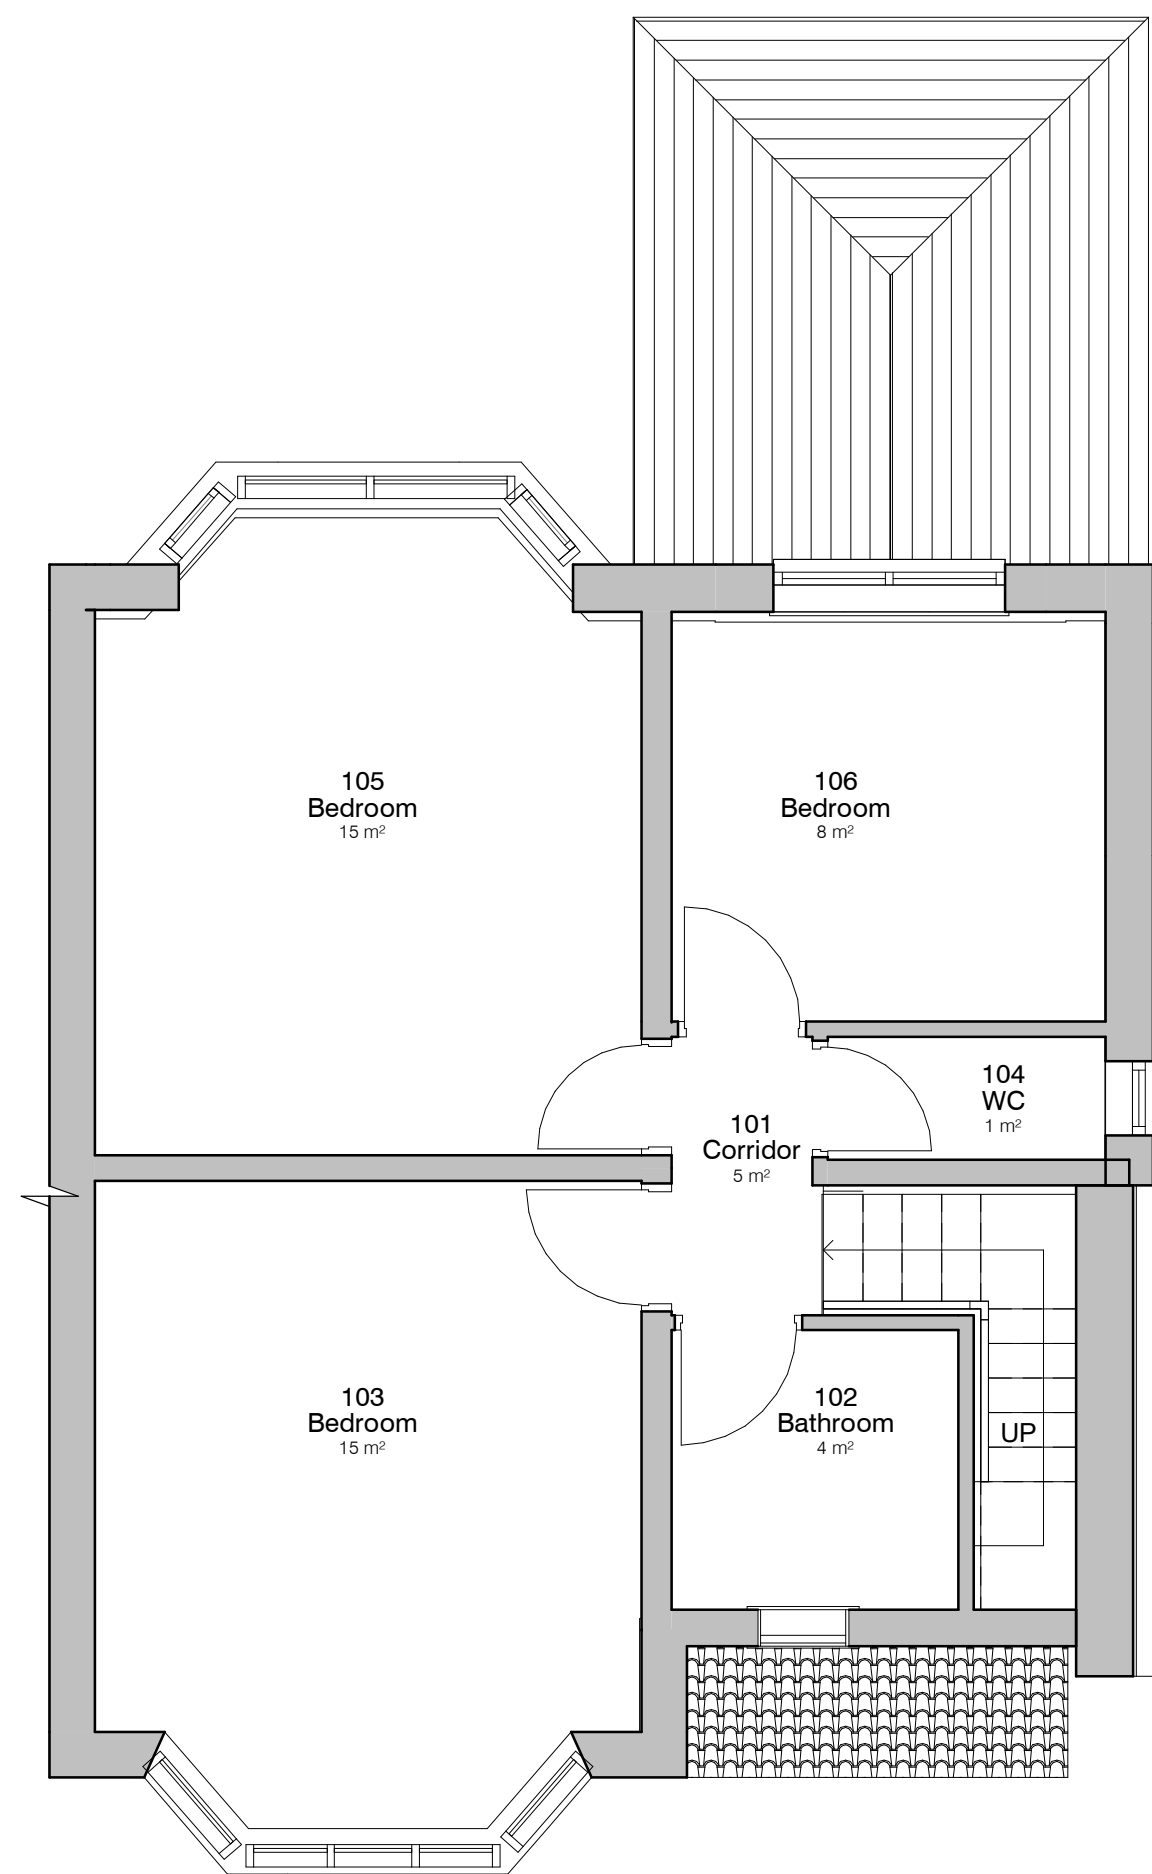

2. Level 1 - GA Existing
1 : 50

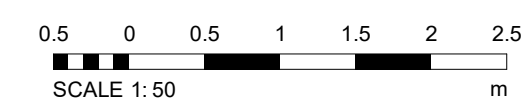

PROJECT	SCALE & A1	DATE	BY	DATE
3 Belfield Road	As indicated	17 Feb 2022	JS	
CLIENT	STATUS	PROJECT NO.	DRAWING NO.	REV.
Elii Shalom		DA22009.	002.	
TITLE	NOTES			
Existing GA Plans and Elevations	THIS DRAWING MUST NOT BE REPRODUCED WITHOUT WRITTEN CONSENT OF DEBTAL ARCHITECTURE. ALL DIMENSIONS AND MATERIALS SHALL BE CHECKED AND CONFIRMED ON SITE AND CORRECTED TO BE IN ACCORDANCE WITH THE DRAWING. ALL DIMENSIONS SHALL BE IN ACCORDANCE WITH CURRENT STATUTORY REGULATION. ALL DIMENSIONS ON THIS DRAWING ARE IN MILLIMETERS UNLESS OTHERWISE STATED.			

