

Contractors are to check all levels & dimensions on site prior to site works commencing & report discrepancies to the Designers.


DO NOT SCALE FROM THIS DRAWING

PLANNING



Site Location Plan

Scale 1:1250 @ A4

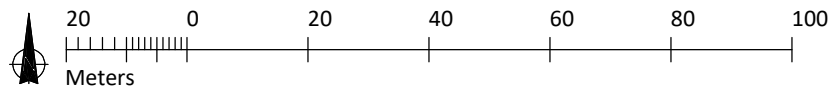

NOTES:-

Site area denoted with red line equates to:-

312.33m² / 0.031233 Hectares / 0.077178 Acres

Rev	Description	By	Chk	Date
Project:	221 Walmersley Road Bury, BL95DF			
Title:	Site Location Plan			
Client:	Aul Developments			
Drawn By:	TR	Checked By:	BJ	Checker on 20/02/25
Original Size:	A4	Project Number:	22170	
Drawing Number:	S1-00-DR-A-0801			REV -

