


Do not scale from this drawing. All information should be checked by the contractor on site before commencing work. Any discrepancies should be reported to the architect immediately. All rights are reserved and are not transferable. Unauthorised reproductions of this drawing are not permitted.

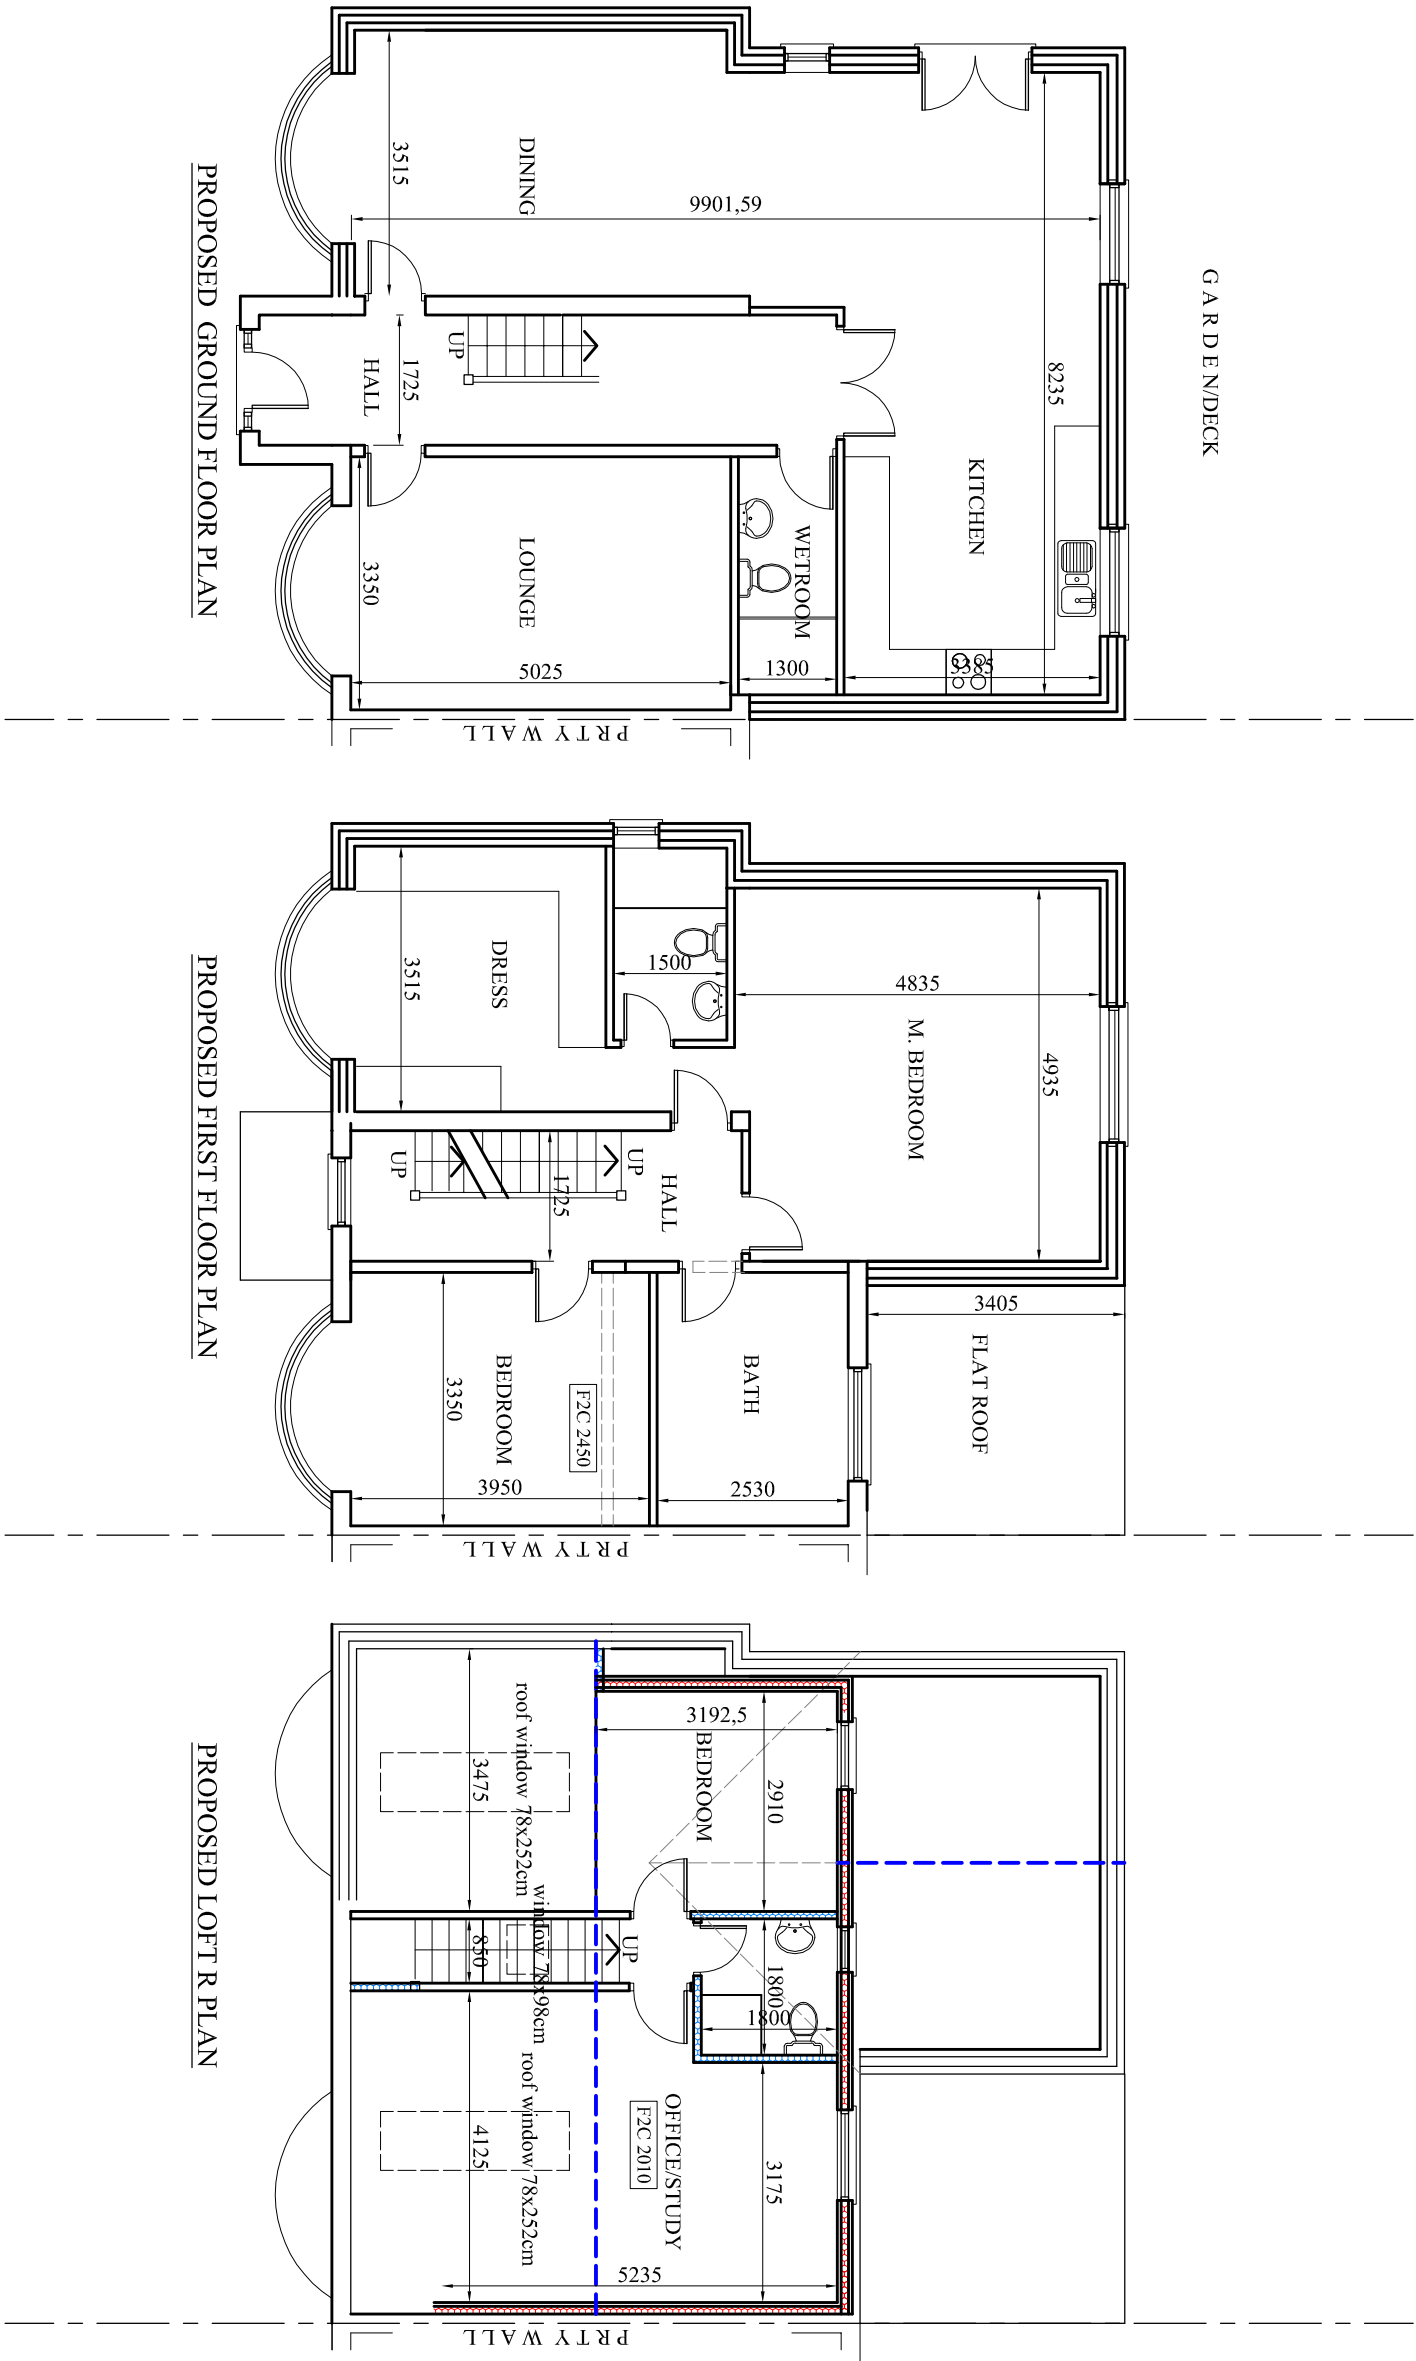

Rev. A, Feb. 2025 Front roof windows enlarged

PROJECT
36 Agecroft Road,
Prestwich
CLIENT
Mr. Zubair Issa
DRAWING TITLE
Proposed Plan
JOB No
DRAWING No
NA-P01

SCALE DATE REVISION
1:100@A3 Aug. 2023 A
t: 0782 895 3405
e: niamat@hotmail.co.uk