



Site Location Plan

Site Area (Red Lined) = 99sqm

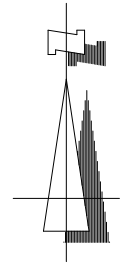

1:1250 SCALE

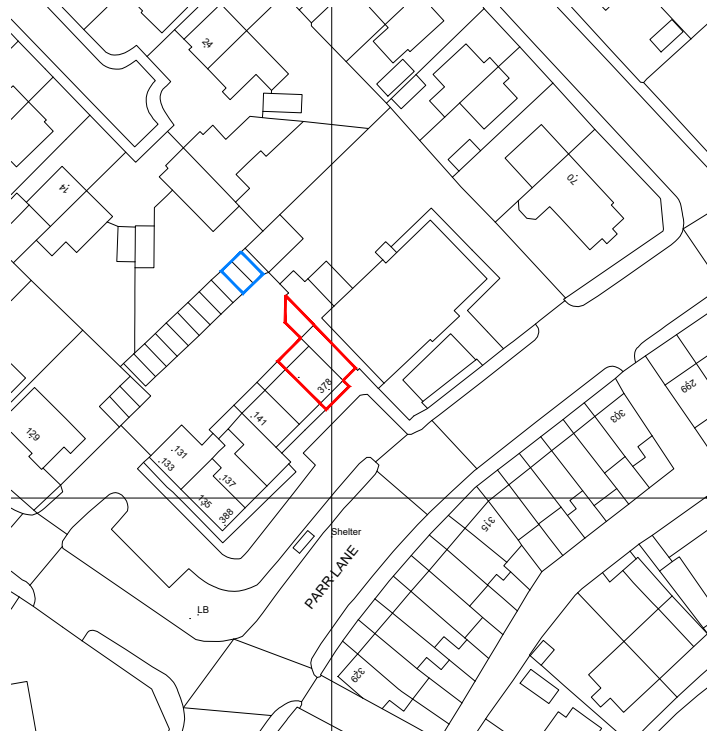

CLIENT Lomas News		TITLE Site Location Plan				REV DESCRIPTION DATE 3 Manchester Road Bury LANCASHIRE BL9 0DR T : 0161 797 2077 F : 0161 797 2088 E : info@equilibriumarchitects.co.uk 
PROJECT Proposed Side Extension and Internal Remodelling		SCALE 1:1250 @ A4	DATE 20/02/2025	DRAWN KAMS	CHECKED RS	
		DRAWING NO. C0627 -03	CAD REFERENCE NO.		REVISION	