



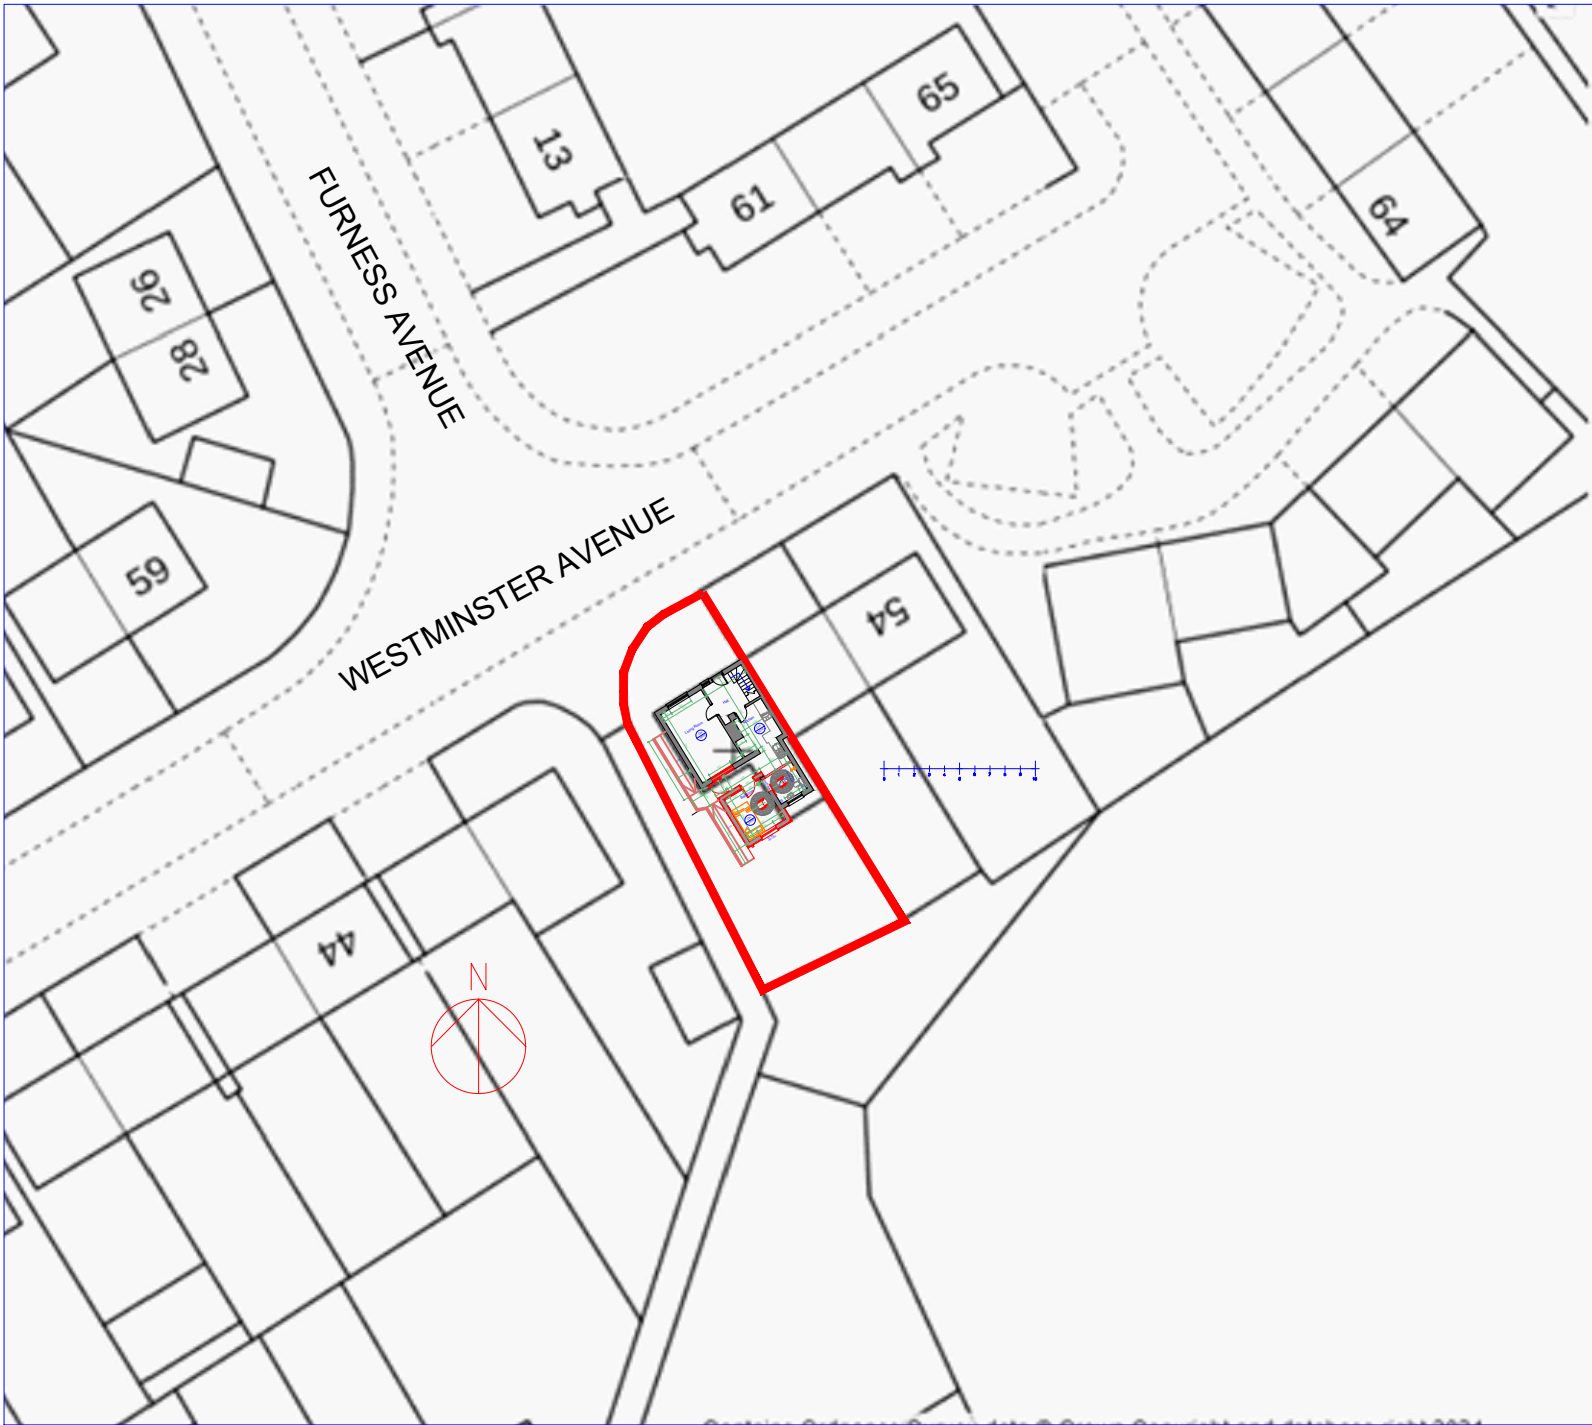

OS Map
Scale 1:500

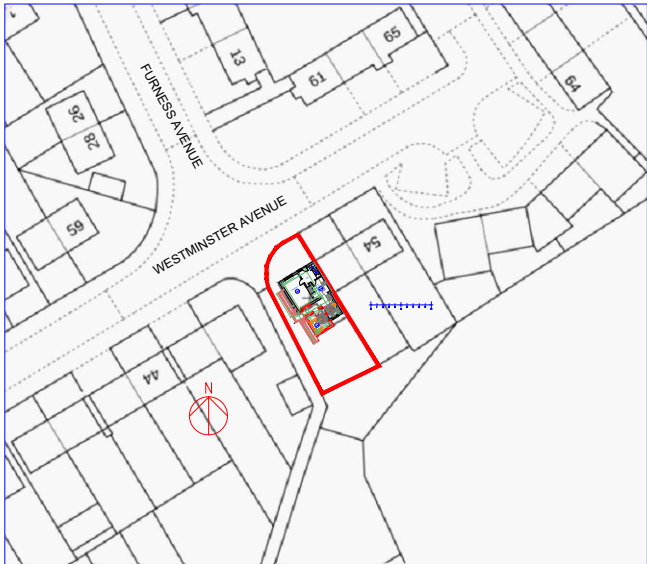

OS Map
Scale 1:1250

Rev	Date	Description
Issued For : INFORMATION PURPOSES ONLY		

Client
.....

Project
50 Westminster Ave, Whitefield,
Manchester M45 6DR
Proposed single storey DDA rear extension.

Scheme - Drawing Title
OS Map

05	Date	19.06.24
Drawing No.	Revision	Scale
		Various @A3



Plans To Build It Ltd
Tel: 0161 728 5730
Mob: 07741175755
www.planstobuildit.com