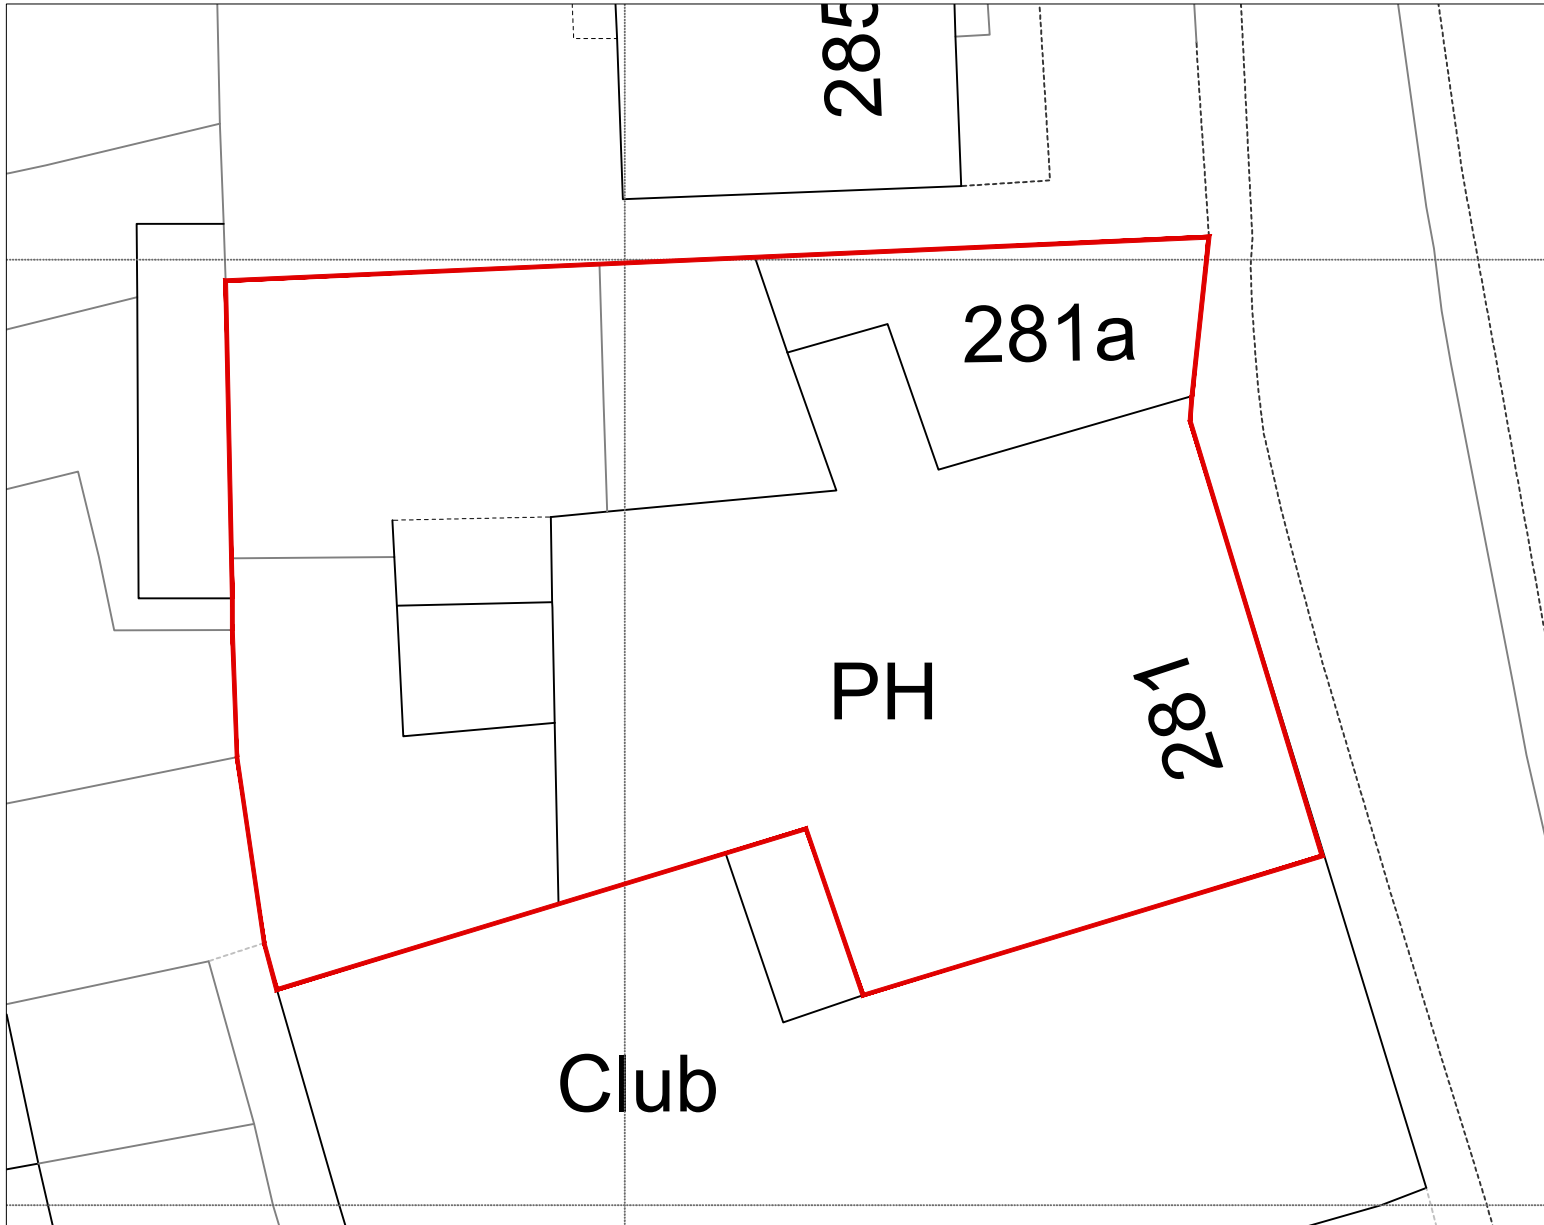


— Site Boundary

-	-	---
---	---	-----

PROJECT
CHANGE OF USE FROM A4 USE CLASS
A3 USE CLASS WITH BAR

ADDRESS
THE PARKSIDE, 281 BURY OLD ROAD,
PRESTWICH, MANCHESTER M25 1JA

DRAWING
SITE BLOCK PLAN

SCALE 1:1200 @ A4

DATE JUN 20 **DRG** 008-06 **REV** /