




1 Existing Side/Rear 3D View 1:50

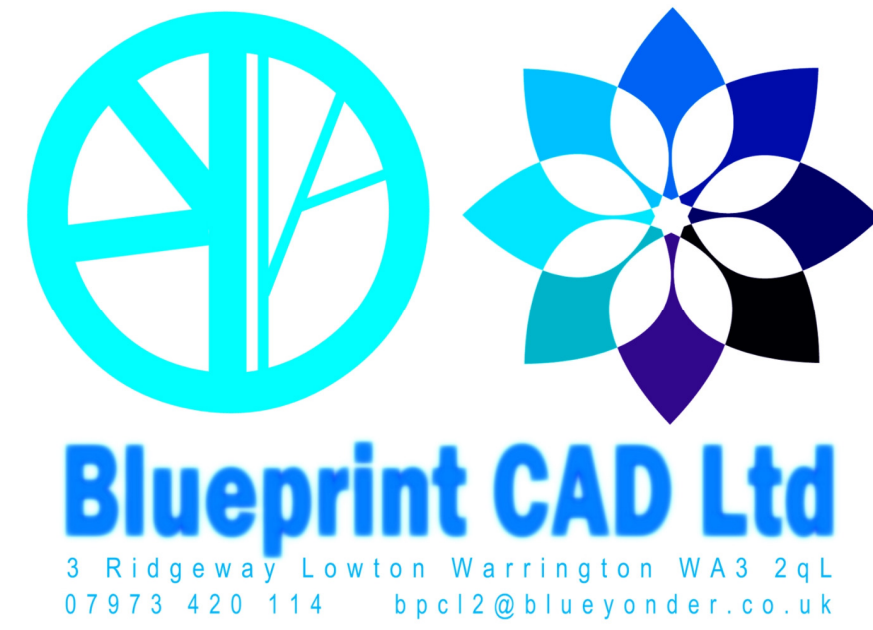


SITE ADDRESS:
 8 WOODSTOCK DRIVE,
 TOTTINGTON, BURY
 BL8 4BW
 THE CONSTRUCTION OF
 SINGLE STOREY EXTENSION
 AT THE SIDE/REAR OF THE
 DWELLING HOUSE + PORCH
 TO FRONT ELEVATION +
 INTERNAL/EXTERNAL
 ALTERATIONS.



3 Proposed Side/Rear 3D View 1:50




1 Proposed Side/Rear 3D View 1:50

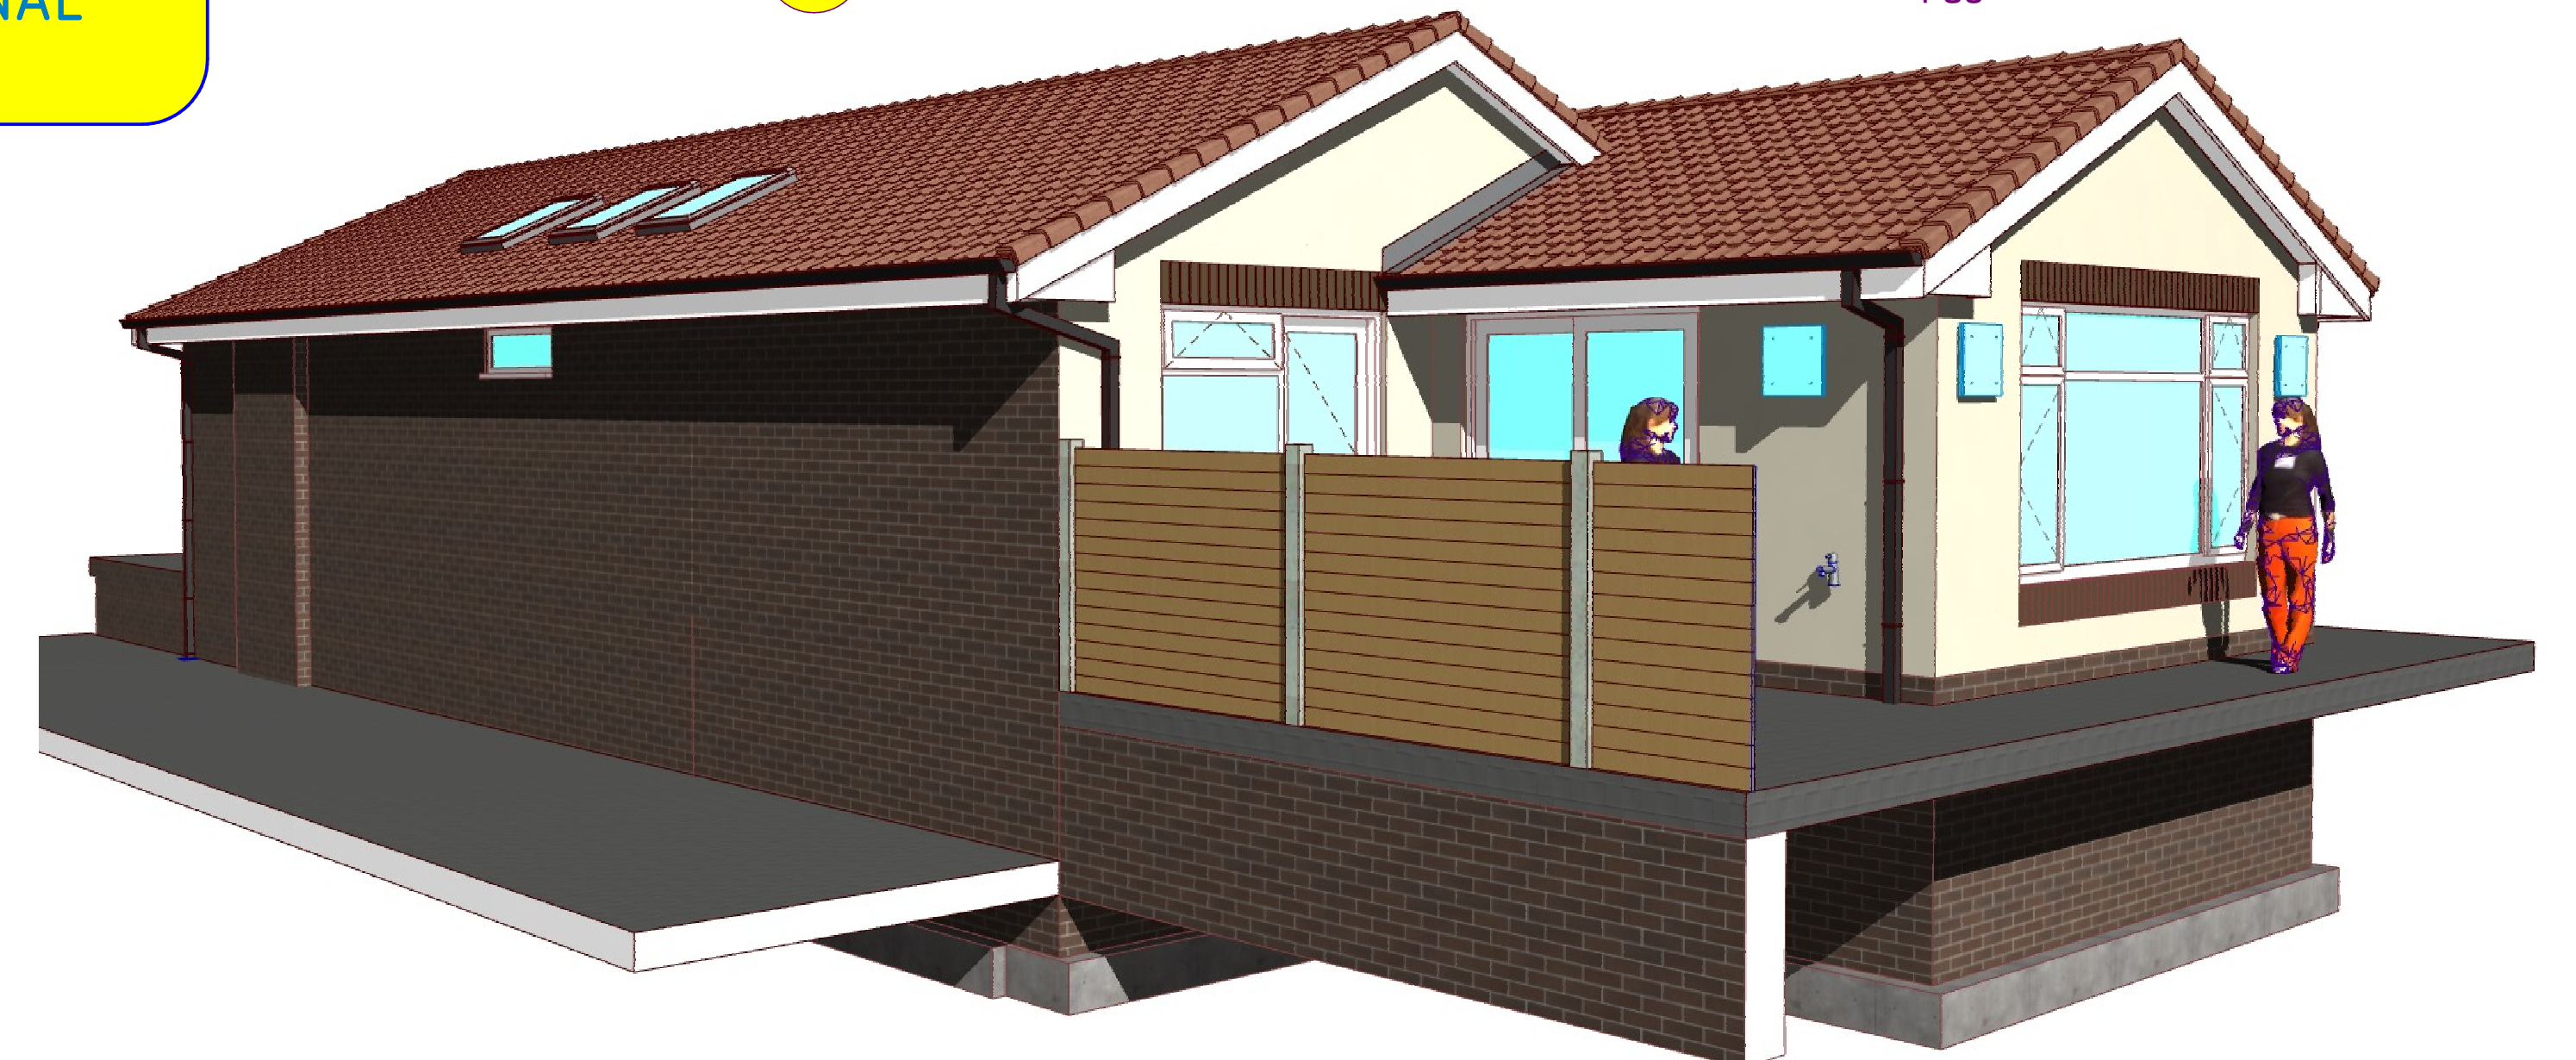

4 Proposed Side/Rear 3D View 1:50



2 Proposed Front/Side 3D View 1:50

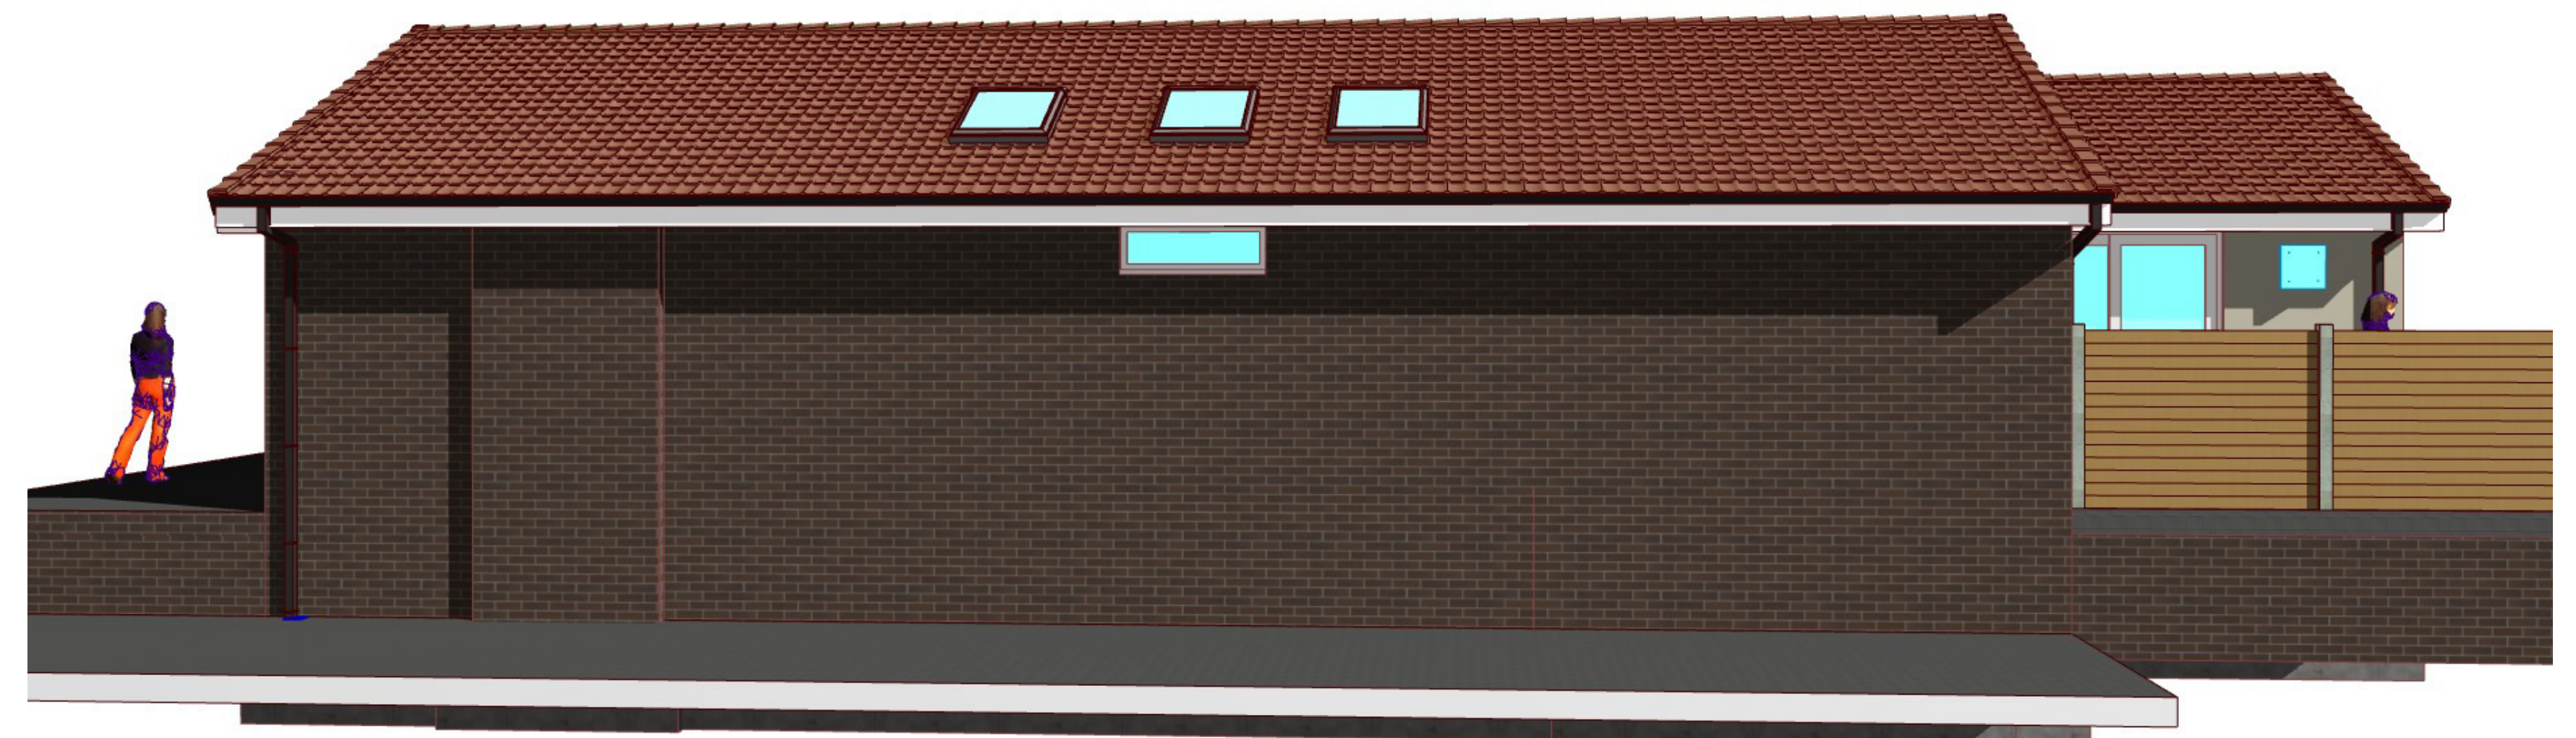

5 Proposed Side 3D View 1:50