



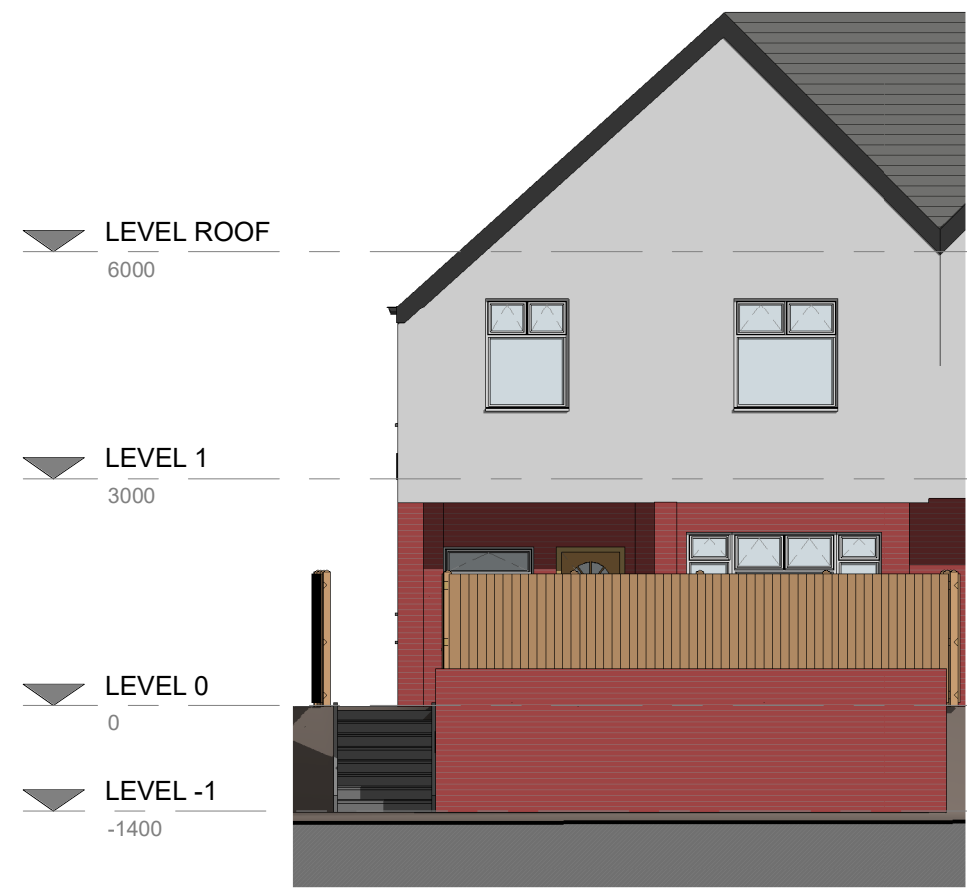


3. Front - Existing
1 : 100

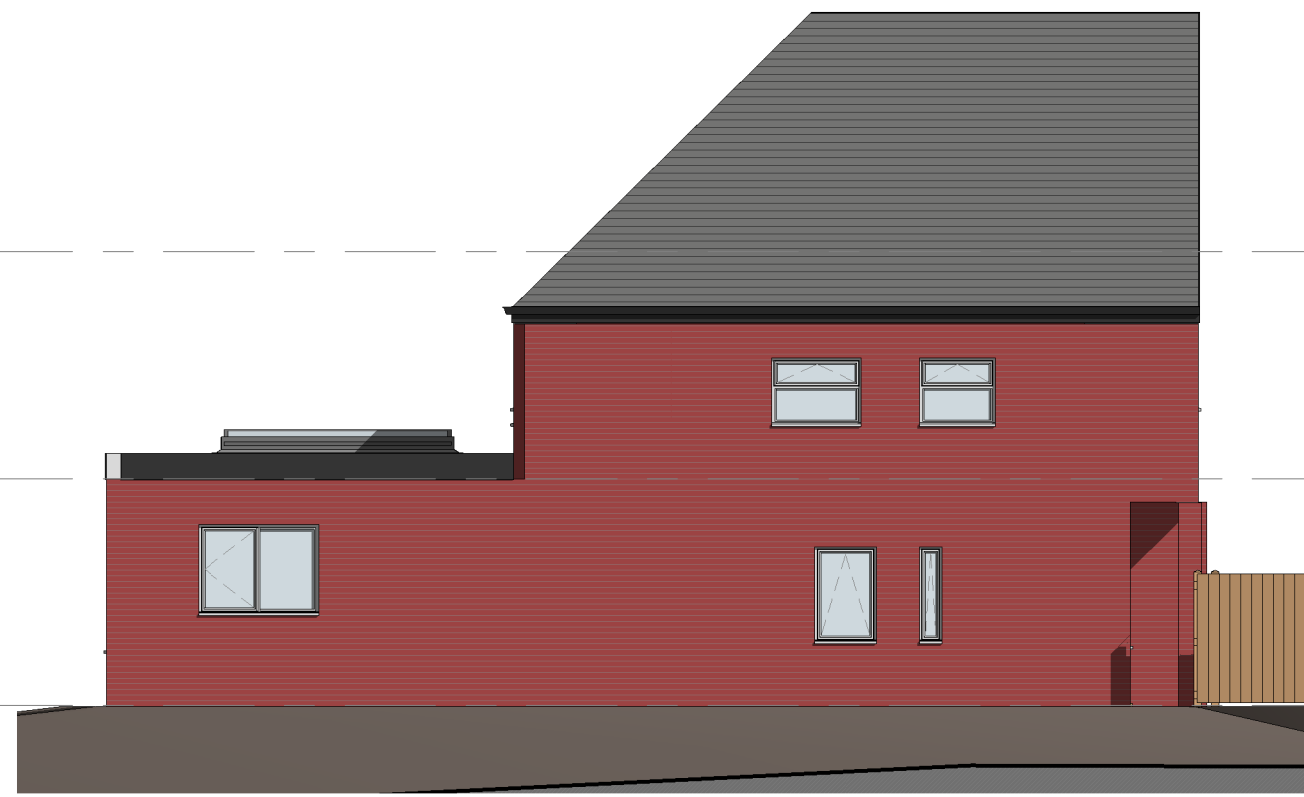


4. Left Side - Existing
1 : 100




5. Rear - Existing
1 : 100

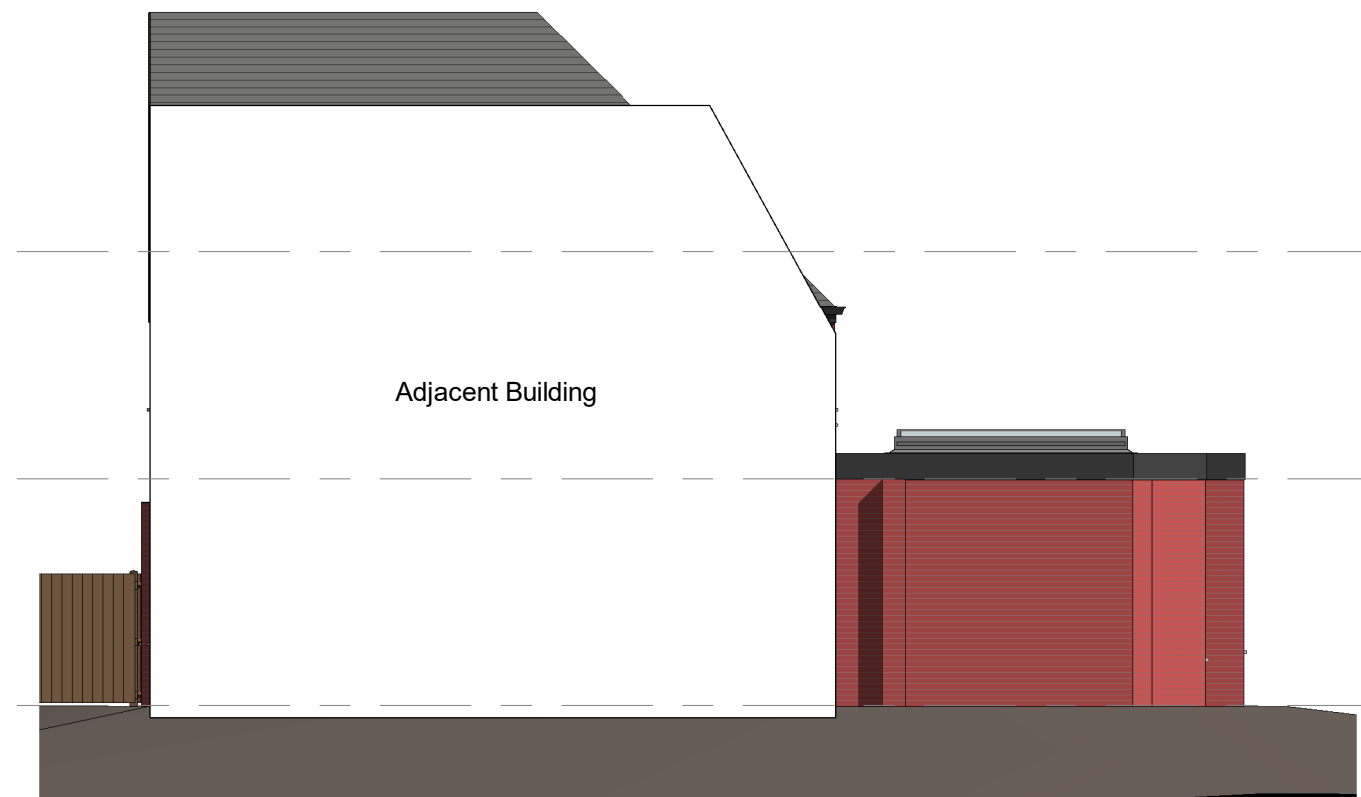


6. Right Side - Existing
1 : 100

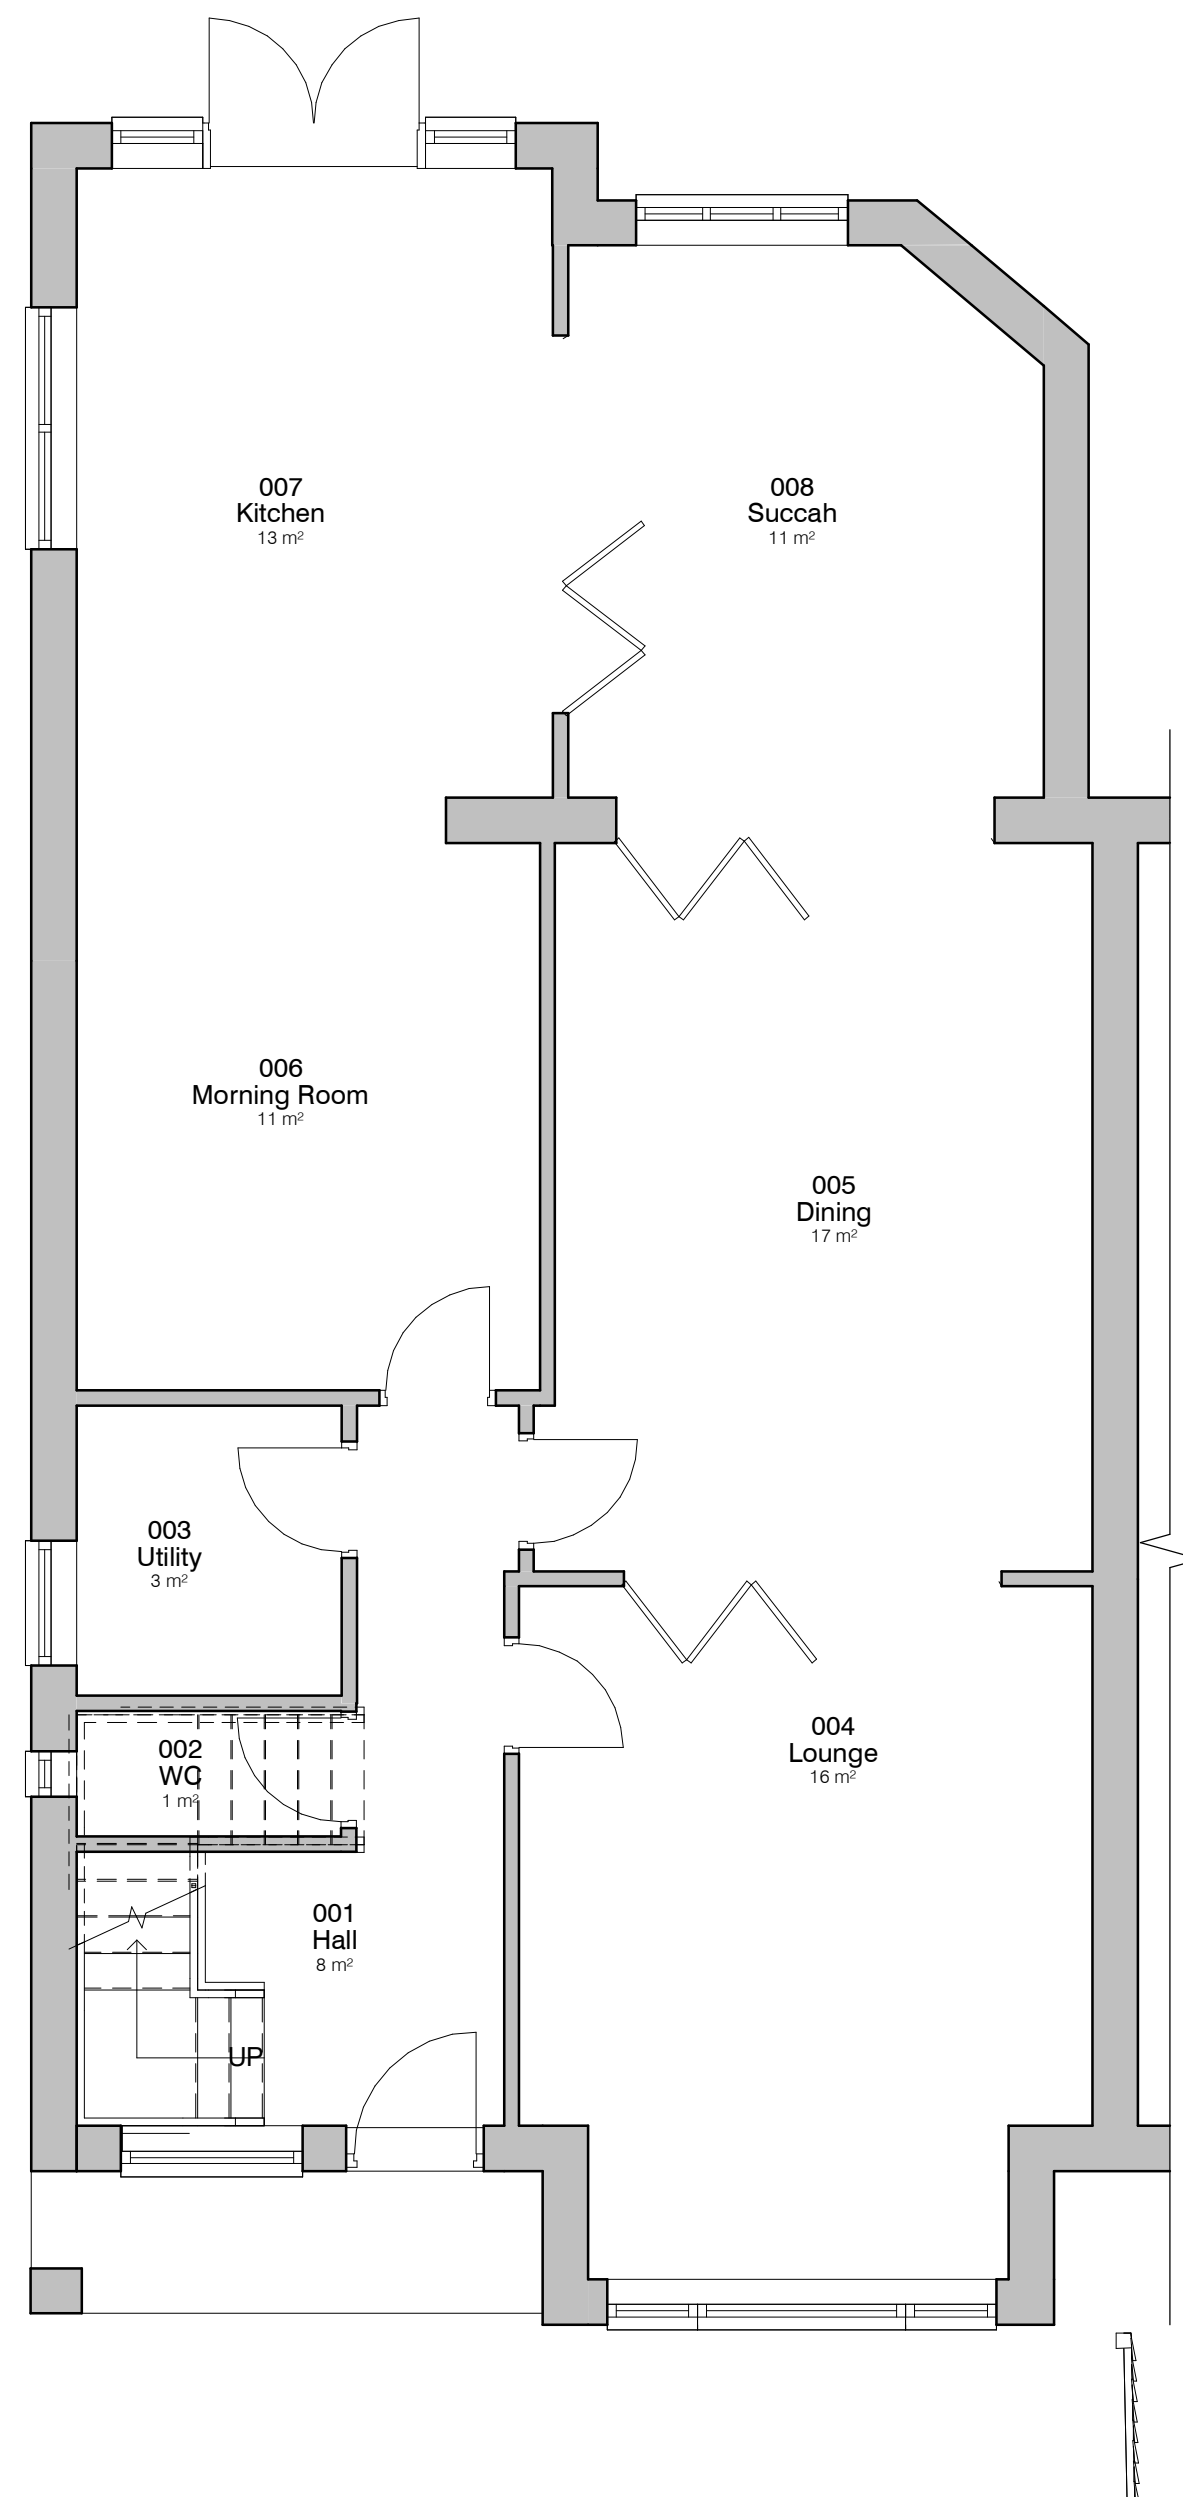

1. Level 0 - GA Existing
1 : 50

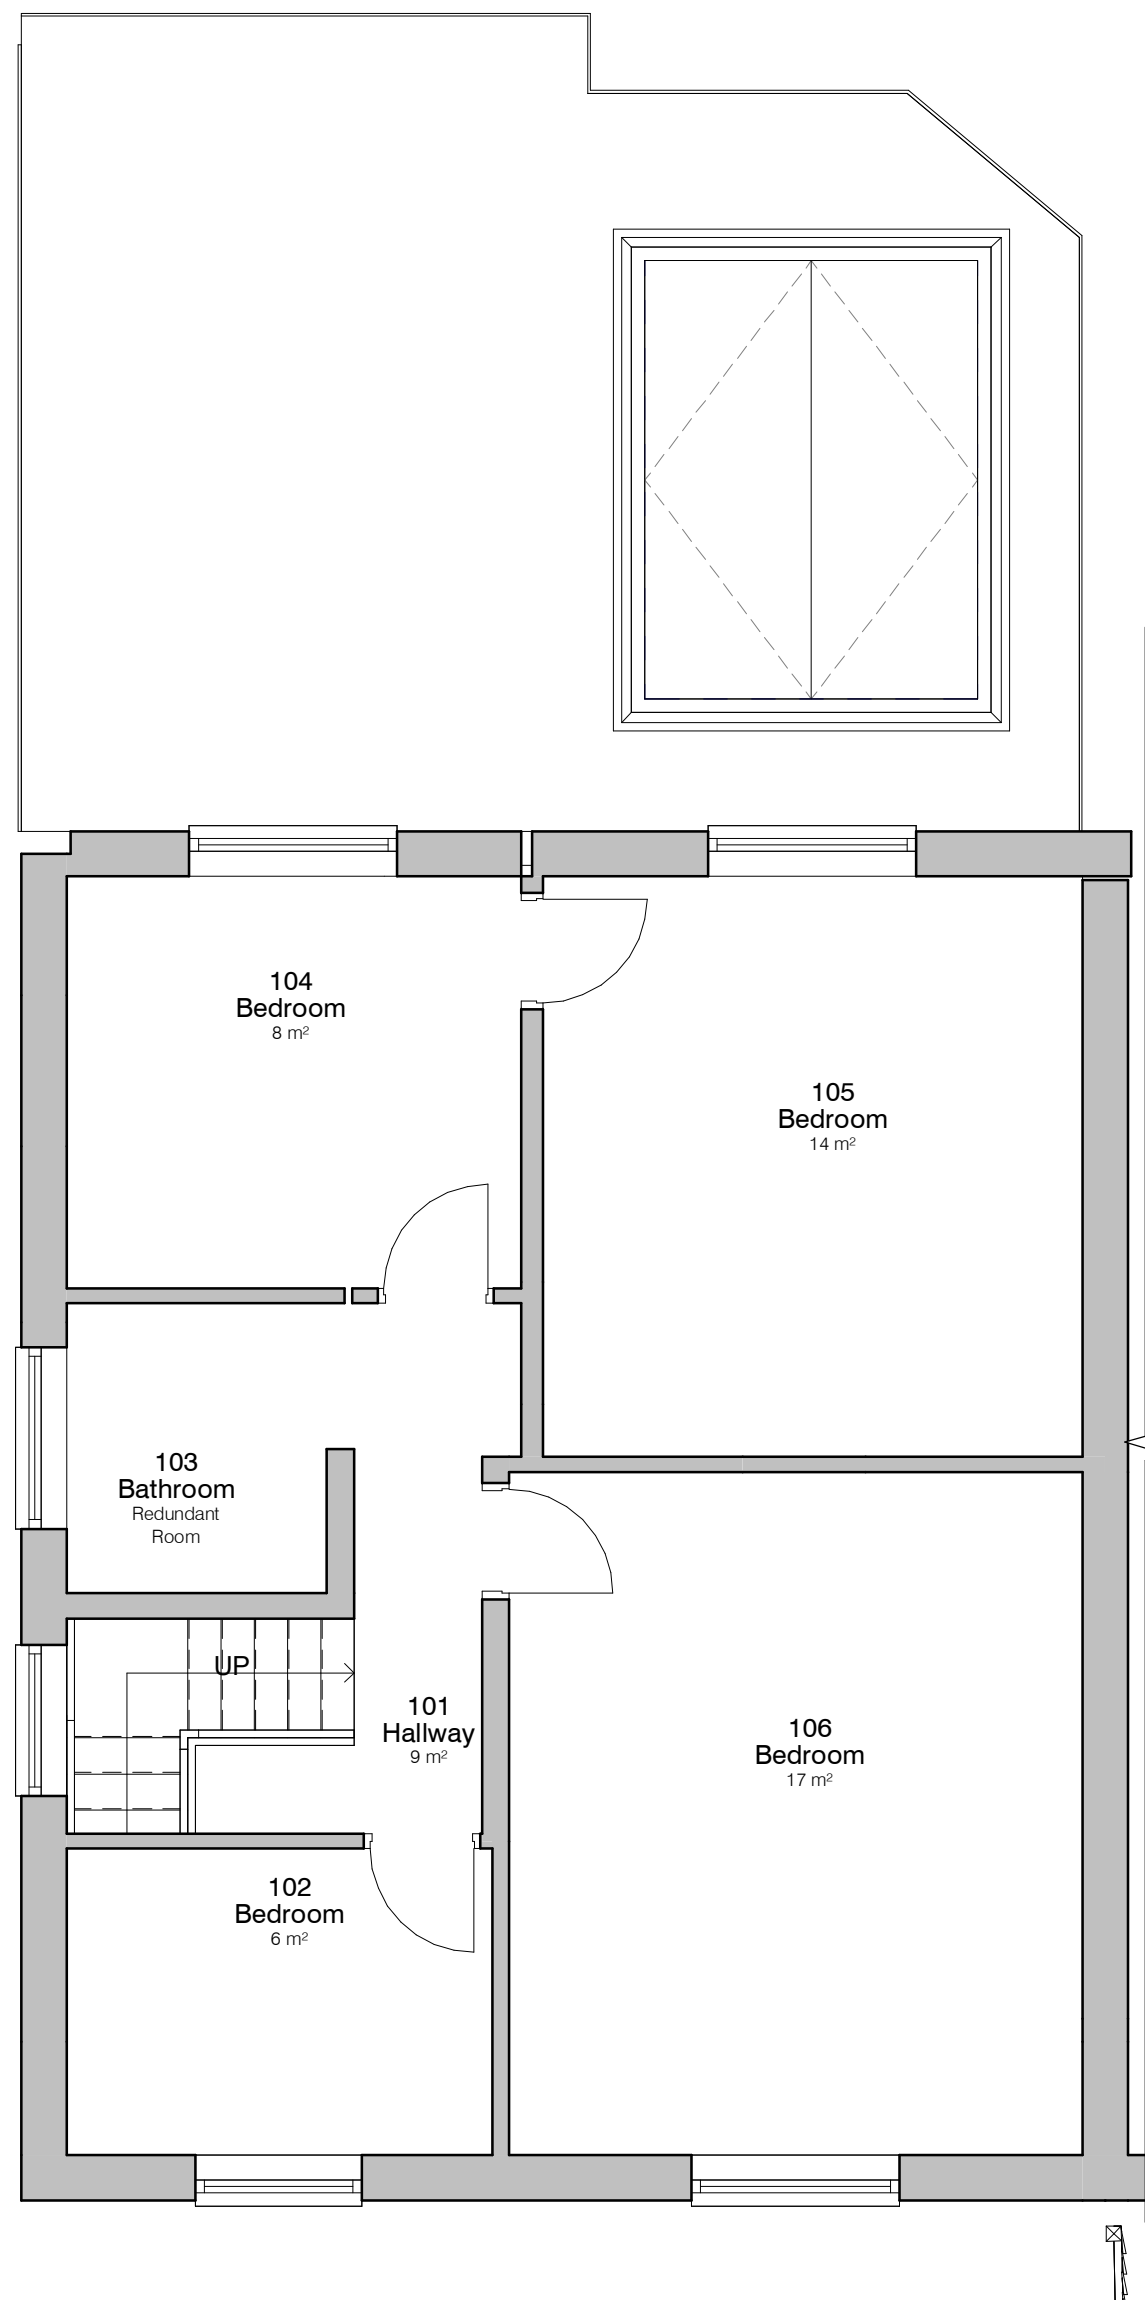

2. Level 1 - GA Existing
1 : 50

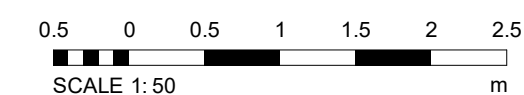

PROJECT		SCALE & A1		DATE		DRAWN BY	
61 Kings Road		As indicated		29 Sept 2022		JS	
CLIENT		STATUS		PROJECT NO.		DRAWING NO.	
Mrs Roberts				DA22096.		002.	
TITLE		PROJECT NO.		DRAWING NO.		REV.	
Existing GA Plans and Elevations		DA22096.		002.		A	
NOTES		REVISIONS		DATE		BY	
THIS DRAWING MUST NOT BE REPRODUCED WITHOUT WRITTEN CONSENT OF DEBTAL ARCHITECTURE. ALL DIMENSIONS AND MATERIALS SHALL BE CHECKED AND CONFIRMED ON SITE AND CORRECTED TO AS SHOWN ON THE DRAWING. THE DRAWING SHALL BE ACCORDANCE WITH CURRENT STATUTORY REGULATION, RELEVANT CODES OF PRACTICE AND PREVIOUS AGREEMENT. ALL DIMENSIONS ON THIS DRAWING ARE IN MILLIMETRES UNLESS OTHERWISE STATED.							