





Existing Front Elevation

1:50

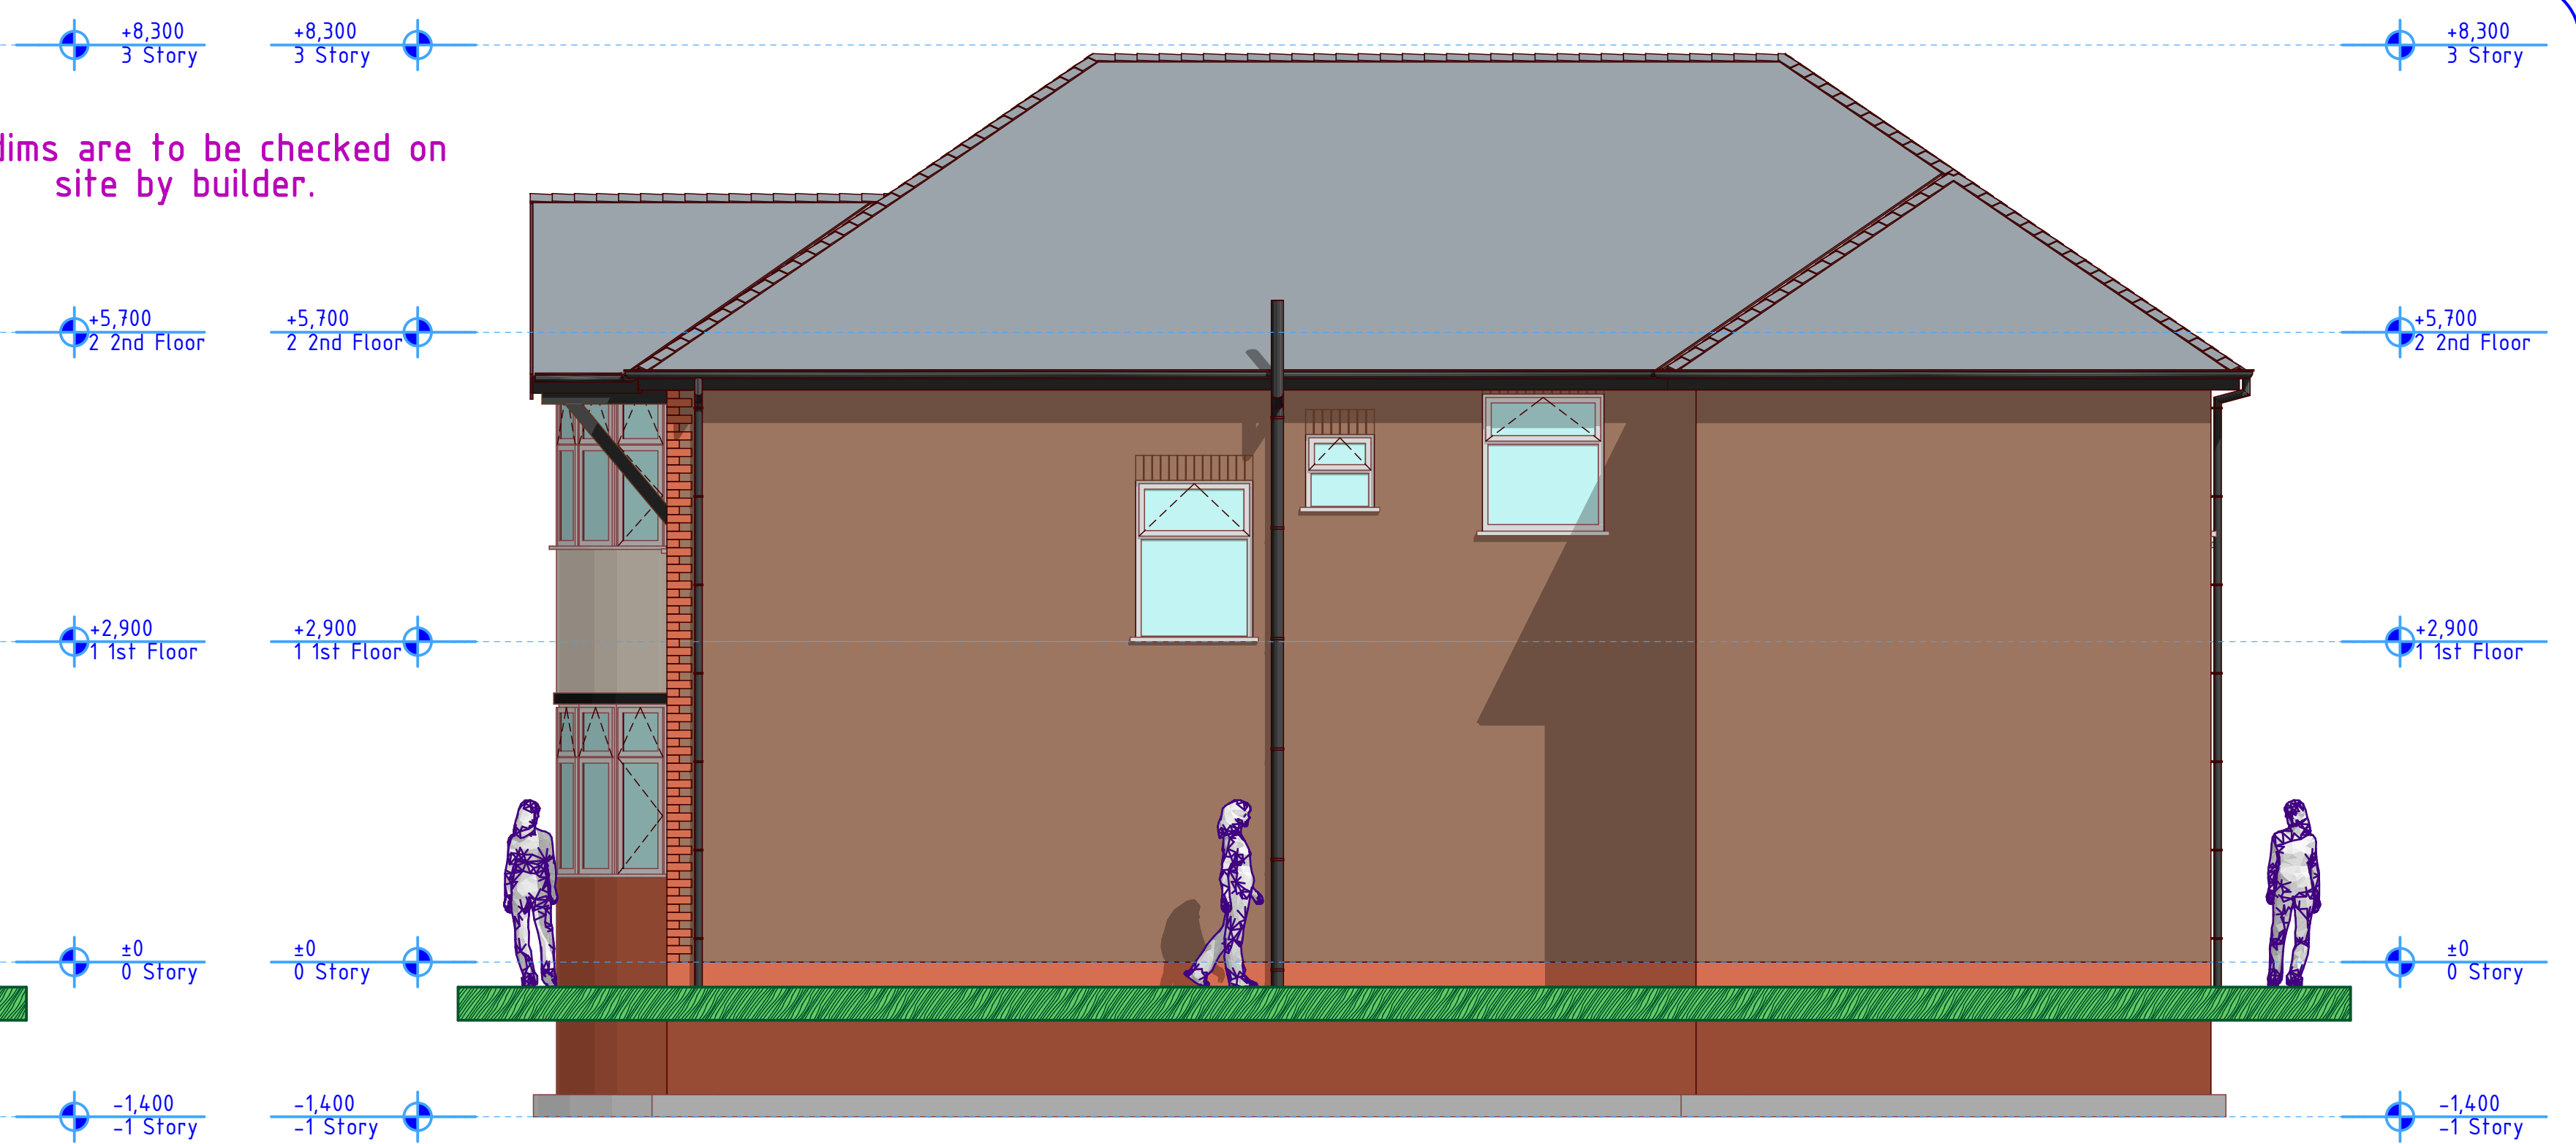


Existing Side Elevation 1

1:50

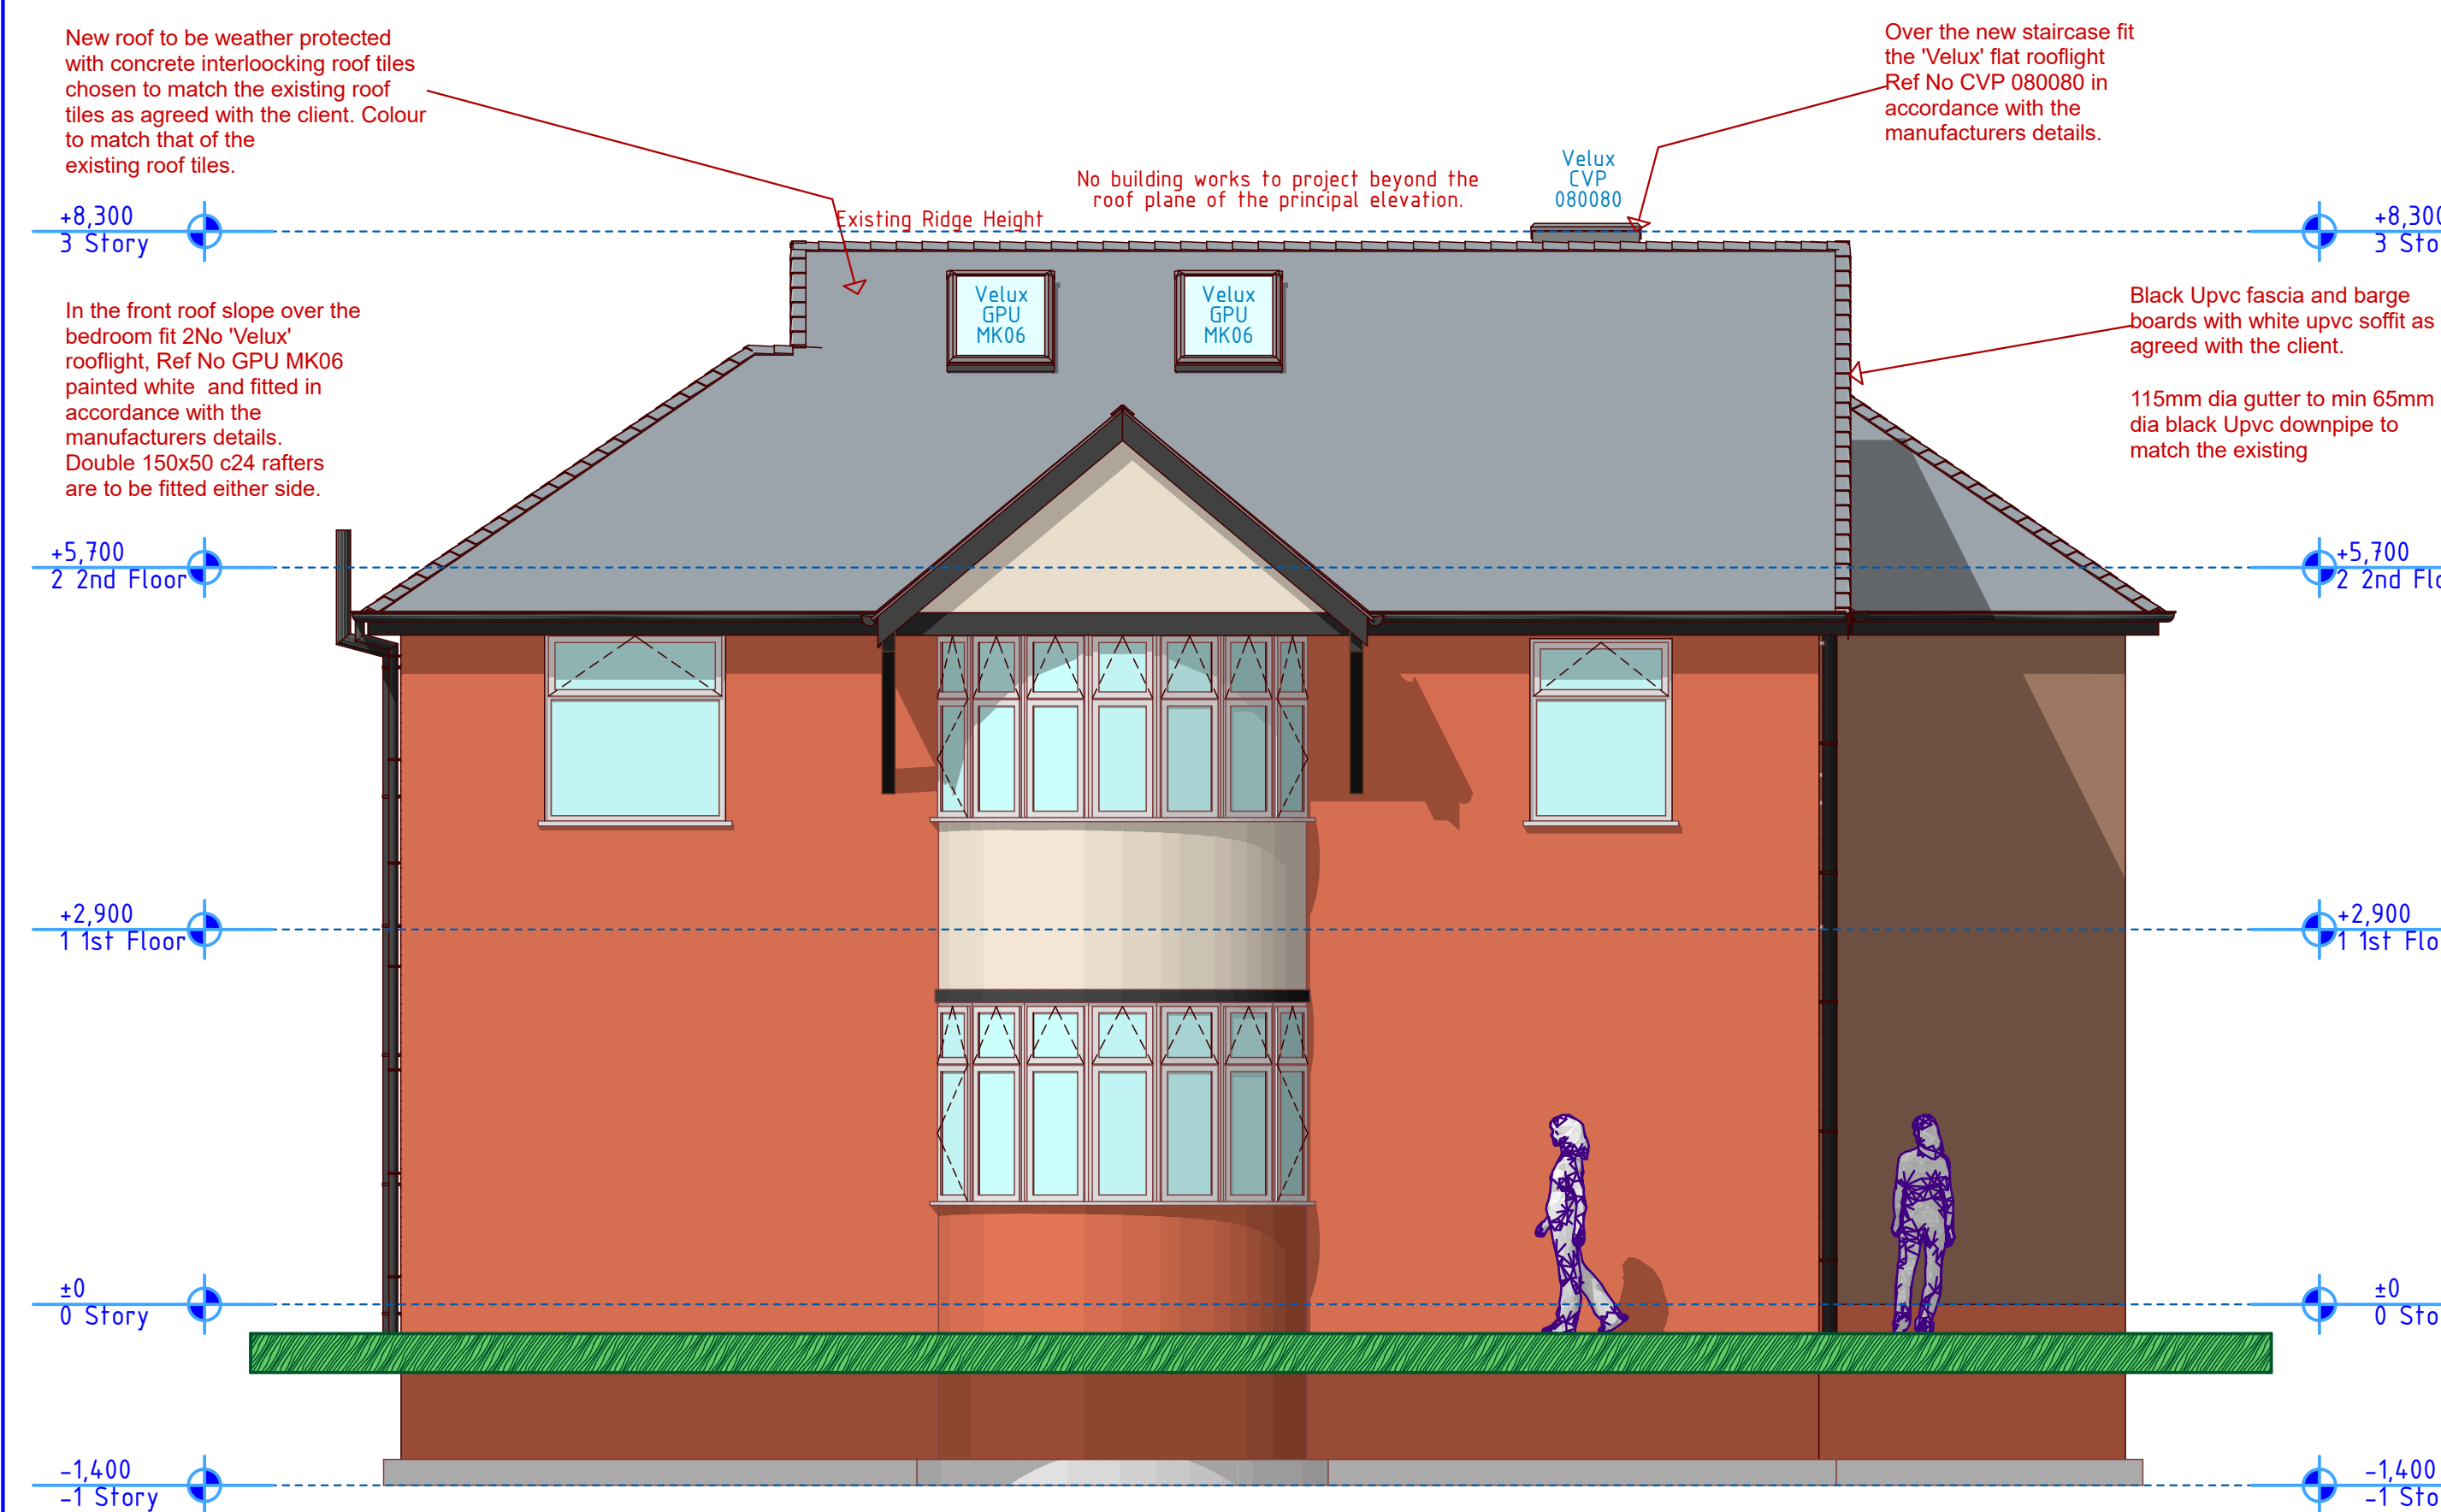

Proposed Front Elevation

1:50

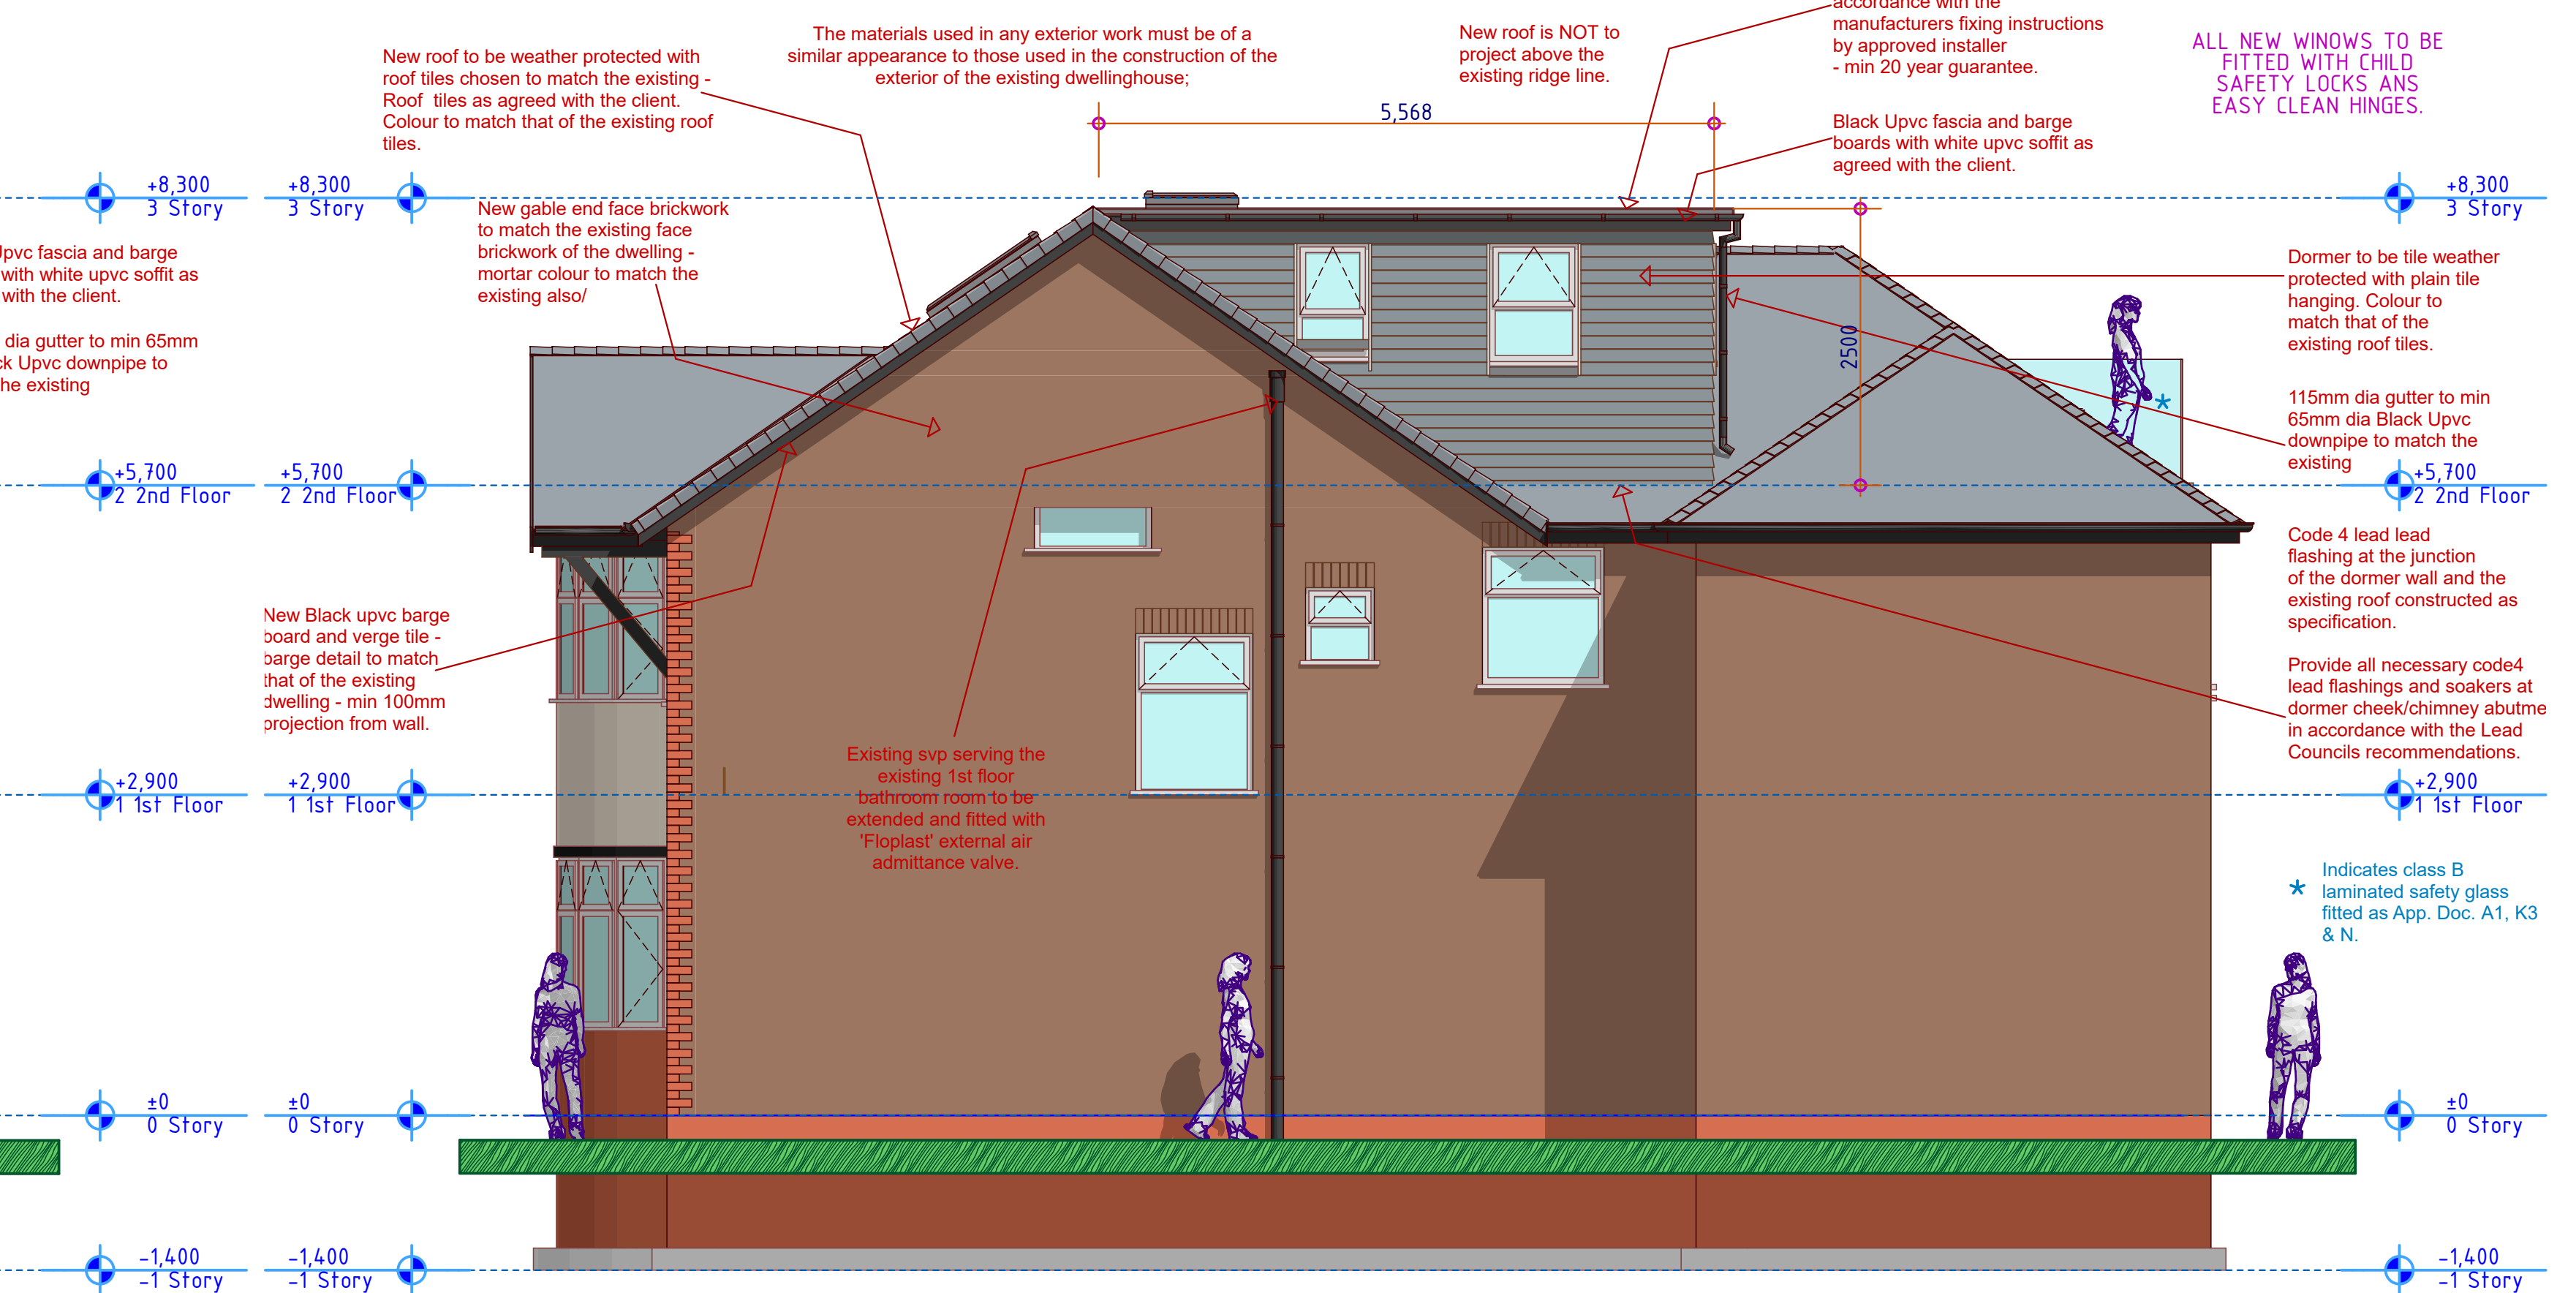

Proposed Side Elevation 1

1:50

3

Electrical wiring: When using competent person

All wiring and electrical work will be designed, installed, inspected and tested in accordance with the requirements of BS7671, the 18th edition wiring guidance and building regulation Part P (electrical safety) by a competent person registered with an electrical self certification body authorised by the secretary of state. And, The competent person is to send to the approved inspector a 'self-certification certificate' within 30 days of the completion of the electrical works. The client is to be provided with a copy of the 'self-certification certificate' and a BS 7671 electrical installation test certificate.

Client:
MR & MRS ALBERT
16 CASTLE HILL ROAD,
PRESTWICH, M25 0FR.
Tel: 07808 064 131

**THE CONSTRUCTION OF A DORMER LOFT
CONVERSION AT THE REAR OF THE
EXISTING DWELLING HOUSE + GABLE BUILD-
UP TO BOTH SIDES + INTERNAL &
EXTERNAL ALTERATIONS.**

4

CONTRACTOR TO ENSURE THE FOLLOWING:
Contractor to visit site prior to submitting tender/final quotation. Include in price all works necessary to clear site prior to commencing works described on detailed drawings.
Contractor to clearly identify items of work not included in tender figure necessary to achieve completion of the works. Contractor to identify any discrepancy between the drawings & works & obtain client approval prior to proceeding. Site to be kept tidy all times, no refuse burned on site & normal hours of working observed. The builder is to provide temporary toilet accommodation for the duration of the building work which is to be emptied on a weekly basis.
All building work to comply entirely with Building Regulations latest editions.
All electrical works to be installed & checked by registered fully qualified NECEIC engineer.
All gas supplies & installation by 'GAS SAFE' certified engineer.