



This drawing is not intended to be used for contract pricing or fabrication purposes. All content subject to change.

Survey by others. All dimensions to be checked on site

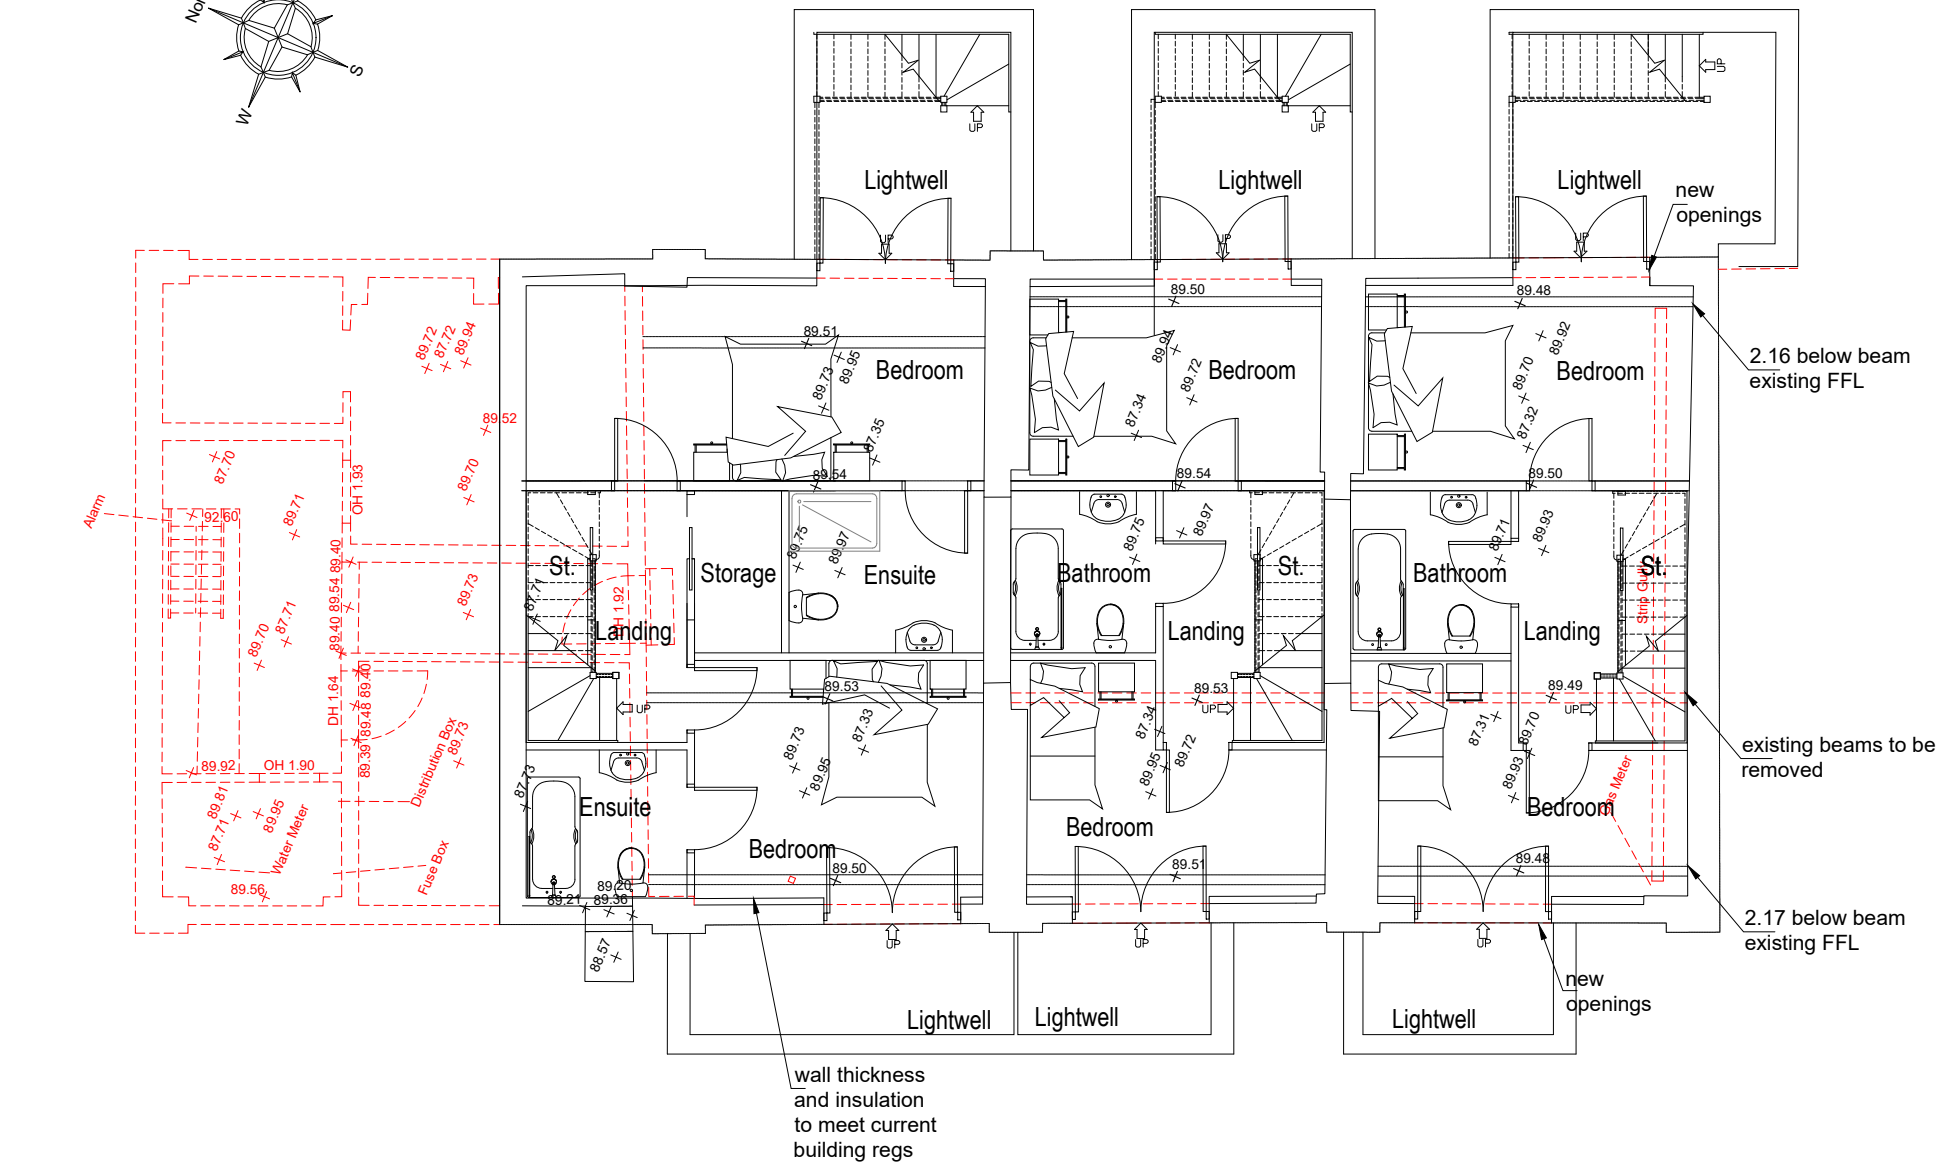

----- to be removed

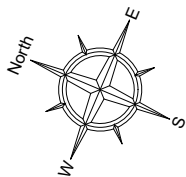

SCALE 1:100



HOWARD & SEDDON A.R.I.B.A. CHARTERED ARCHITECTS
64 WASHWAY ROAD
SALE, CHESHIRE, M33 7RE
TEL NO. 0161 - 973 8296
FAX NO. 0161 - 962 3485
E-MAIL : ADMIN@HOWARDANDEDDON.CO.UK

PROJECT
PROPOSED RES. DEVELOPMENT
LAND TO REAR OF EARL STREET
PRESTWICH M251GQ
CLIENT MR MEDHDI YAZDANPANH

A	FIRST ISSUE	II	13/07/23
REV	DESCRIPTION	BY	DATE

TITLE	DRAWN II		DRG No.
	DATE 13/07/23		14,347
	SCALE 1:100 (A3)		101
	BASEMENT PLAN AS PROPOSED		AMENDMENT A