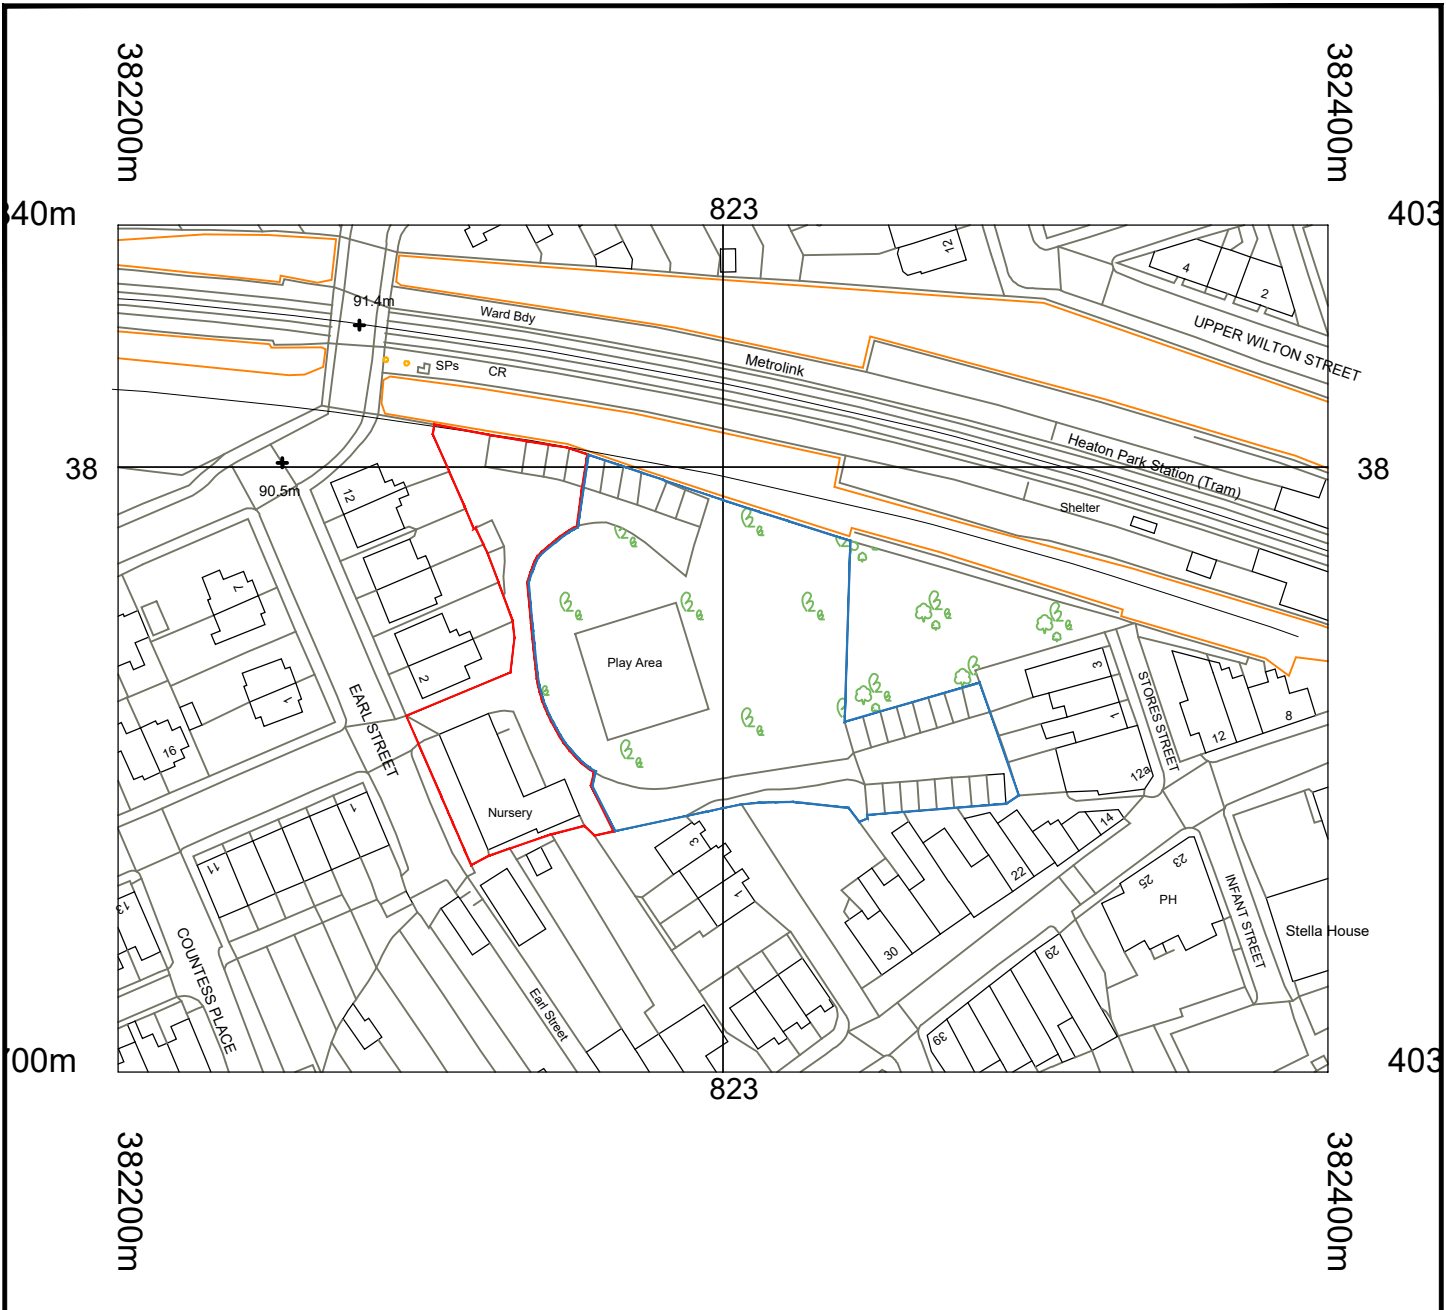


A	FIRST ISSUE		TB	11.07.23
REV	DESCRIPTION		BY	DATE
 HOWARD & SEDDON A.R.I.B.A. CHARTERED ARCHITECTS 64 WASHWAY ROAD SALE, CHESHIRE, M33 7RE TEL NO. 0161 - 973 8296 FAX NO. 0161 - 962 3485 E-MAIL : ADMIN@HOWARDANDEDSON.CO.UK			PROJECT/TITLE	
			PROPOSED RESIDENTIAL DEVELOPMENT	
			EARL STREET PRESTWICH M25 1GQ	
			LOCATION PLAN	
CLIENT			SCALE	AMENDMENT
Mr. MEHDI YAZDANPANAH			1:1250 (A4)	A
			DRAWN	DRG No.
			TB	14,347/OS
			DATE	
			11.07.23	