
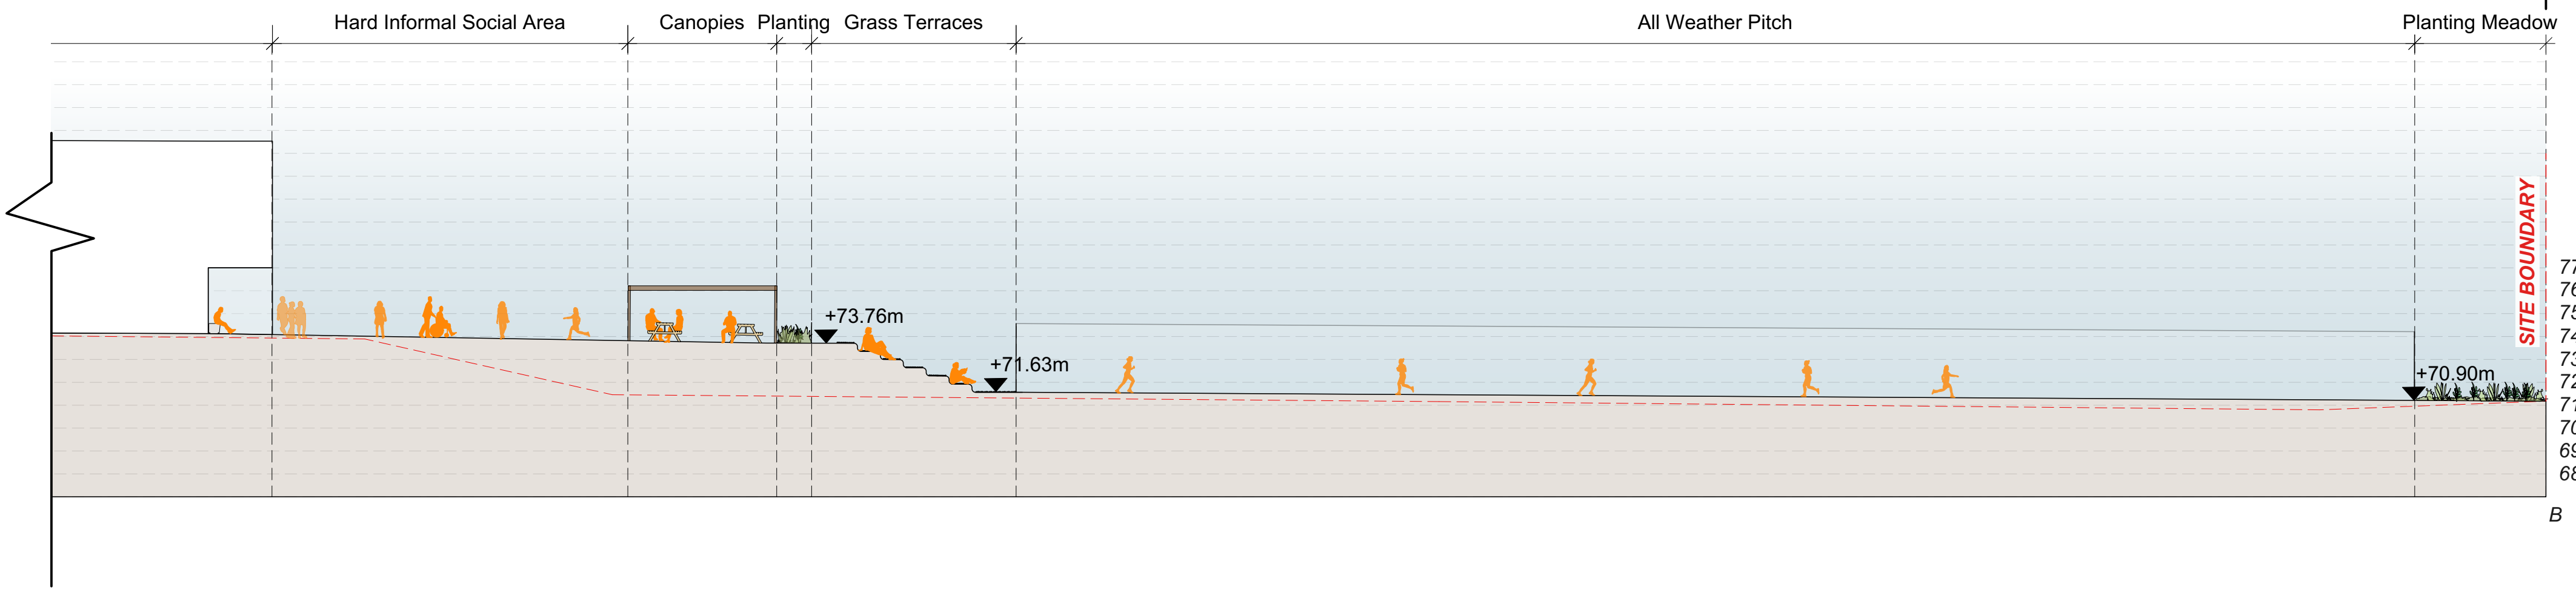
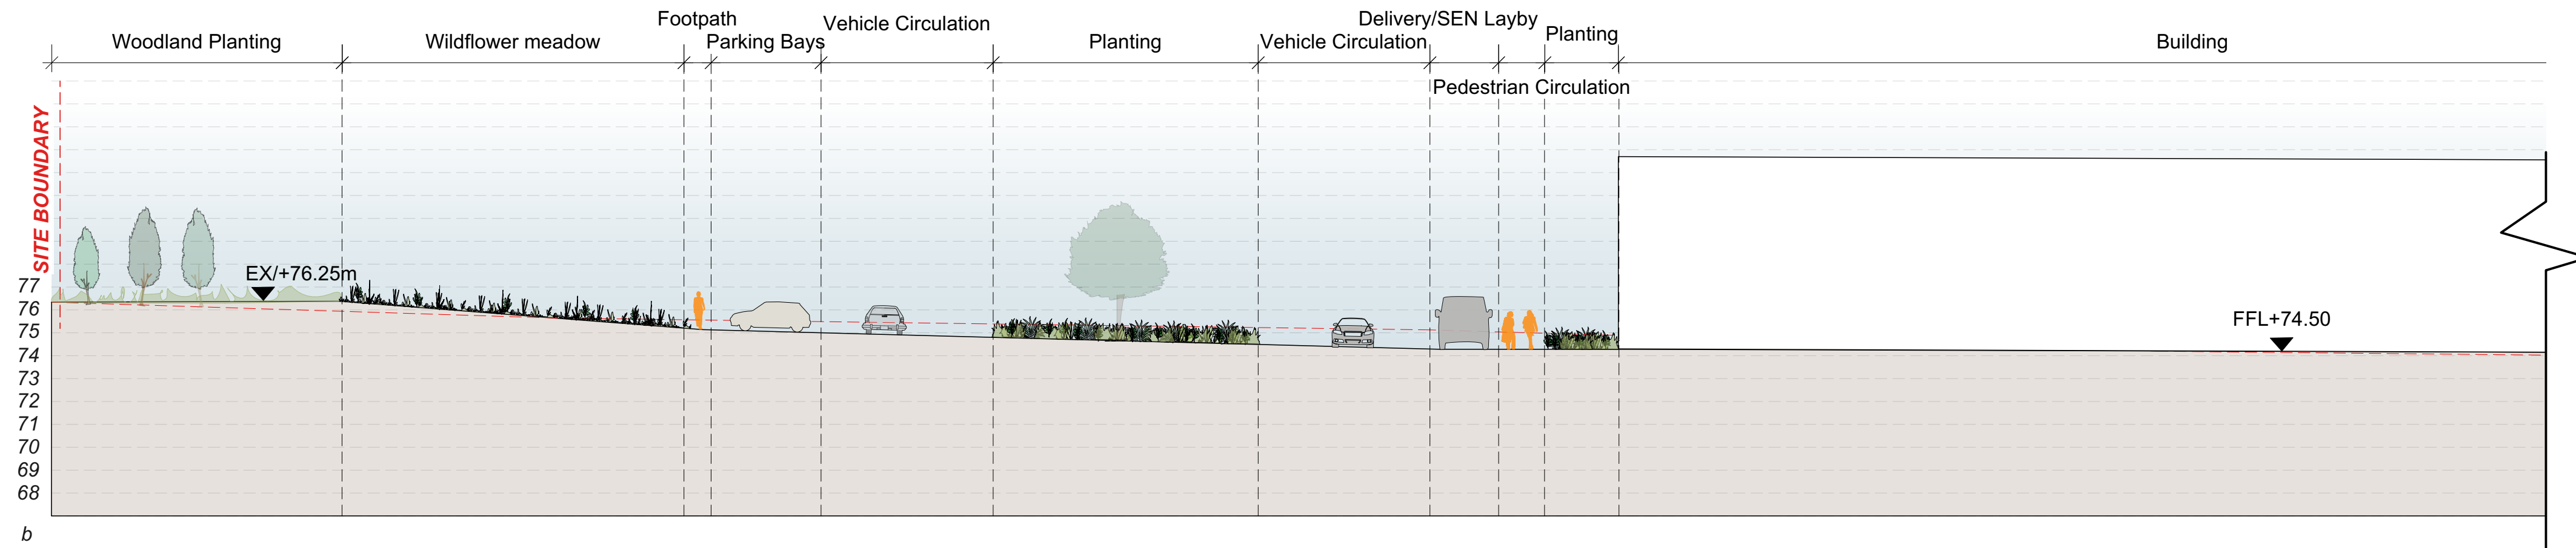
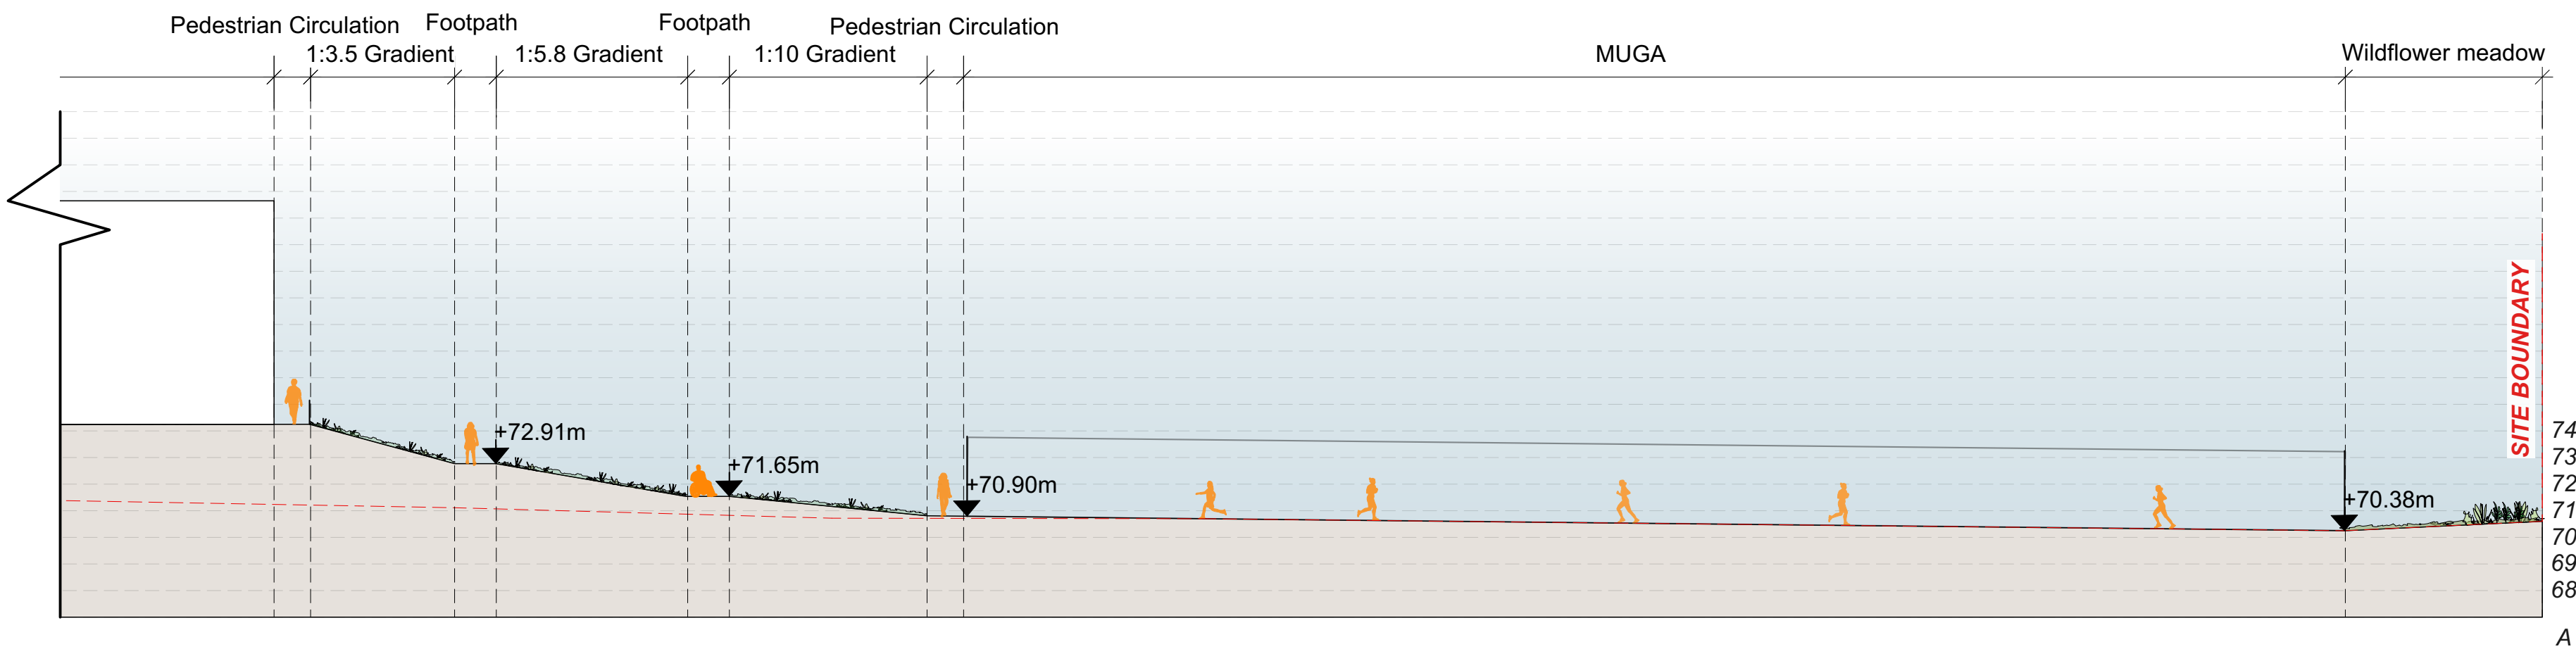


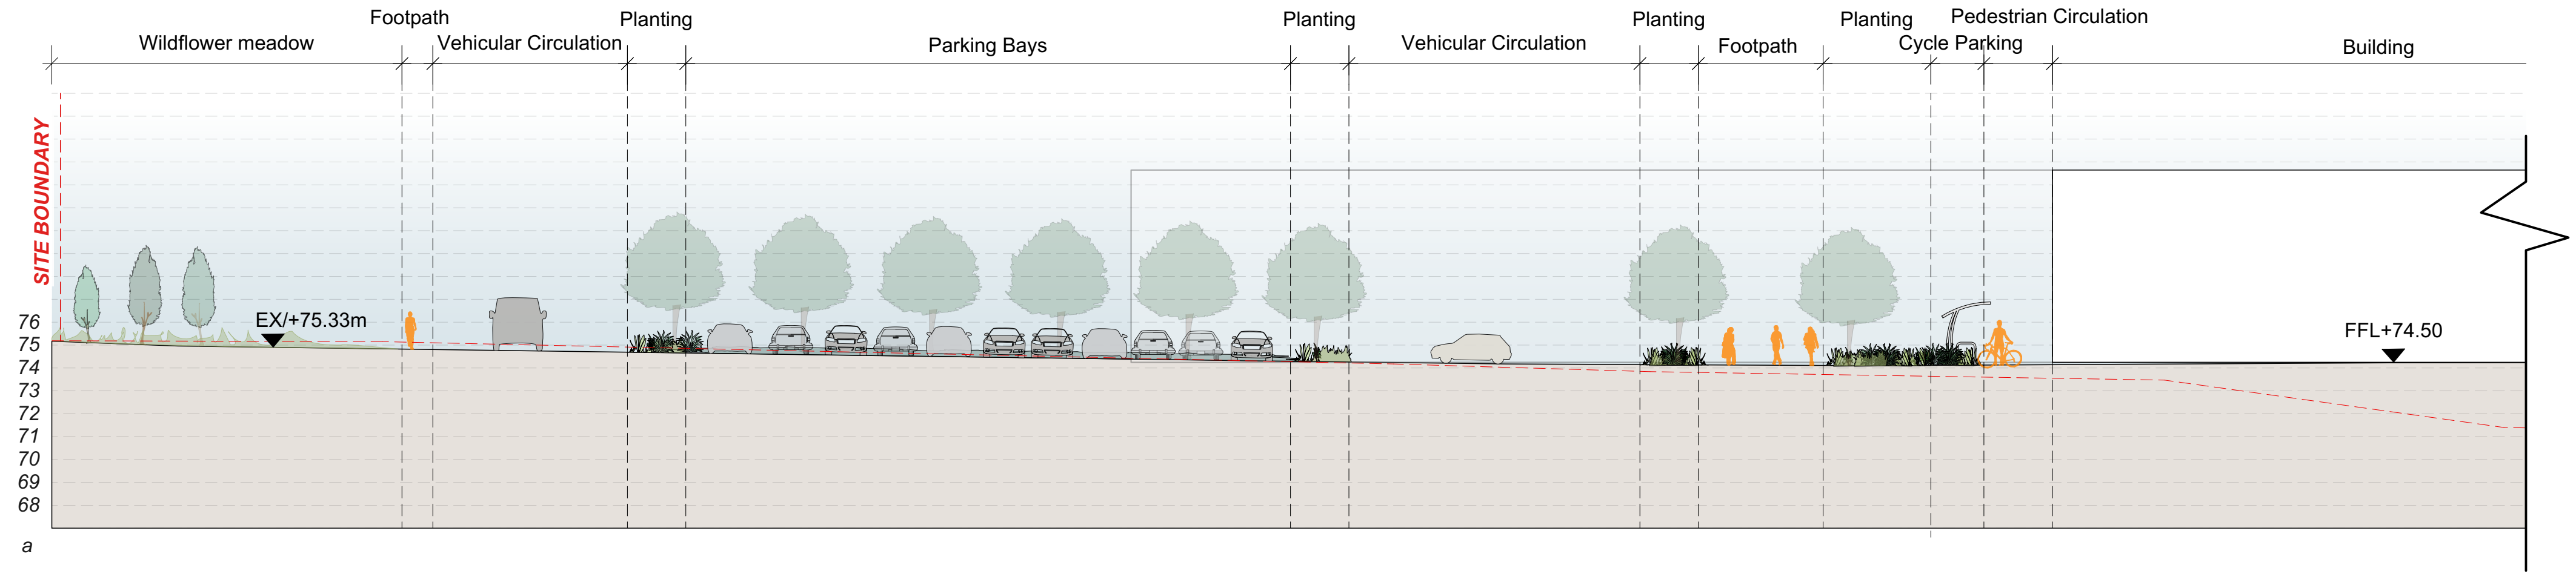


Note

1. Do not scale from this drawing
2. To be read in conjunction with Project Risk Register REF: FS1013-ALA-EX-XX-RR-L-00001
3. To be read in conjunction with all other Landscape Architect's drawings
4. To be read in conjunction with Outline Landscape Specification REF: FS1013-ALA-EX-XX-SP-L-0001

1	Obstructing in dry retention basin	2.4m fencing. End user access restricted. Basin to be 800mm deep. Basin to dry out during a maintenance event. Retaining slope.	31.07.23
2	Falling on stairs while accessing sport pitches	Stairways to be wide. Hand rails provided at regular intervals.	31.07.23
3	Collision between pedestrians and vehicles accessing accessible parking bays	Stairways to be wide. Hand rails provided at regular intervals.	31.07.23
4	Collision between pedestrians and vehicles in car park	Landscaping features to stop vehicles from leaving car parks and parking areas. Road markings to clearly denote parking.	31.07.23
5	Collision between pedestrians and cyclists accessing cycle storage facilities	On-site pedestrian/cycle storage. Signage to manage speed on site. Clear wayfinding.	31.07.23
6	Coming into contact with underground utilities and services	Tree pits to be located in close proximity to existing underground services. Avoidance of services. Avoidance of services.	31.07.23
7	Falling from height - 1.5m grassed bank to east of sports hall	Grassed banks designed to be in a gradient of 1:1.5. 1.5m grass and soil cover. Signage. Avoidance of services.	31.07.23
8	Collision between pedestrians and open windows	Clear barriers to window openings.	31.07.23

RESIDUAL PROJECT RISKS

KEY

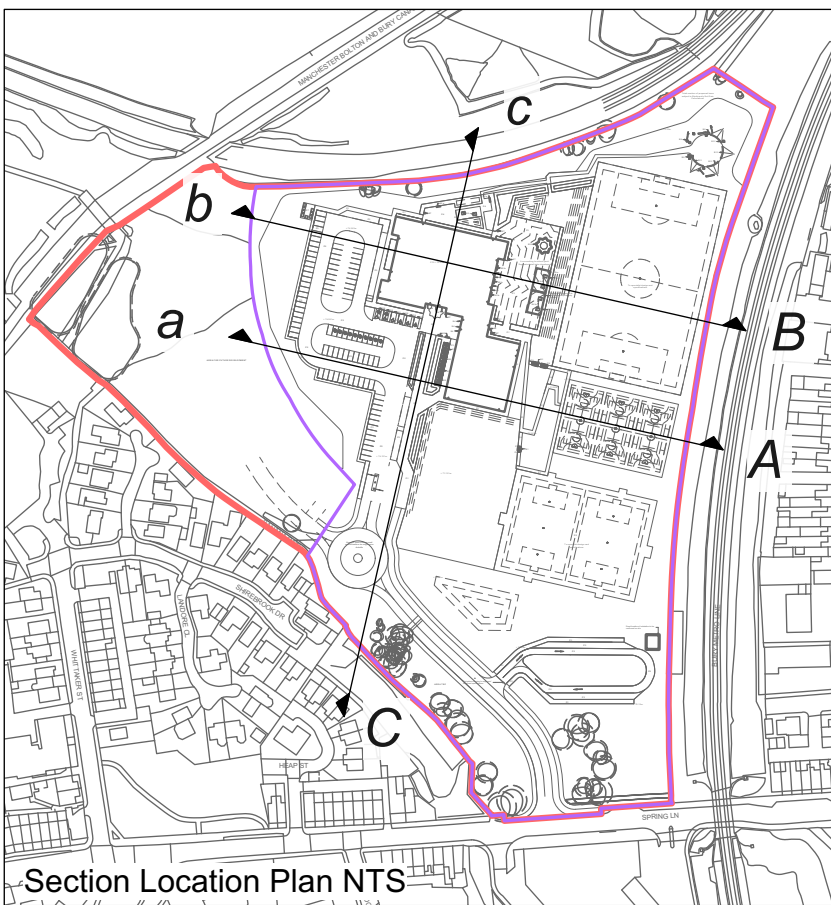

D/E DESIGN DELIVERABLE REF :
180

DATE	REV	DESCRIPTION OF REVISION	DRAWN BY	APPROVED BY
07/09/2023	P02	Issued for Planning	PH	BS
11/08/2023	P01	Issued for ITT	PH	BS

REVISIONS

STATUS :

S2 - For Planning

ares
LANDSCAPE
ARCHITECTS

Ares Landscape Architects LTD
Galacraher,
51 Eyre Lane
Sheffield
S1 4RB
t: 0114 276 2000
e: hello@aresdesign.co.uk
w: ares.eu.com

CLIENT :

Morgan Sindall

PROJECT TITLE :

Star Radcliffe Academy, Bury

DRAWING TITLE :

Site Sections 1 of 2

DRAWING SCALE :

1:200

PAPER SIZE :

A1

DRAWN BY :

PH

APPROVED BY :

BS

DRAWN DATE :

06/07/2023

ALA PROJECT CODE :

ALA805

DRAWING NUMBER :

FS1013-ALA-EX-ZZ-D-L-0019 S2

STATUS :

S2

REVISION :

P02