



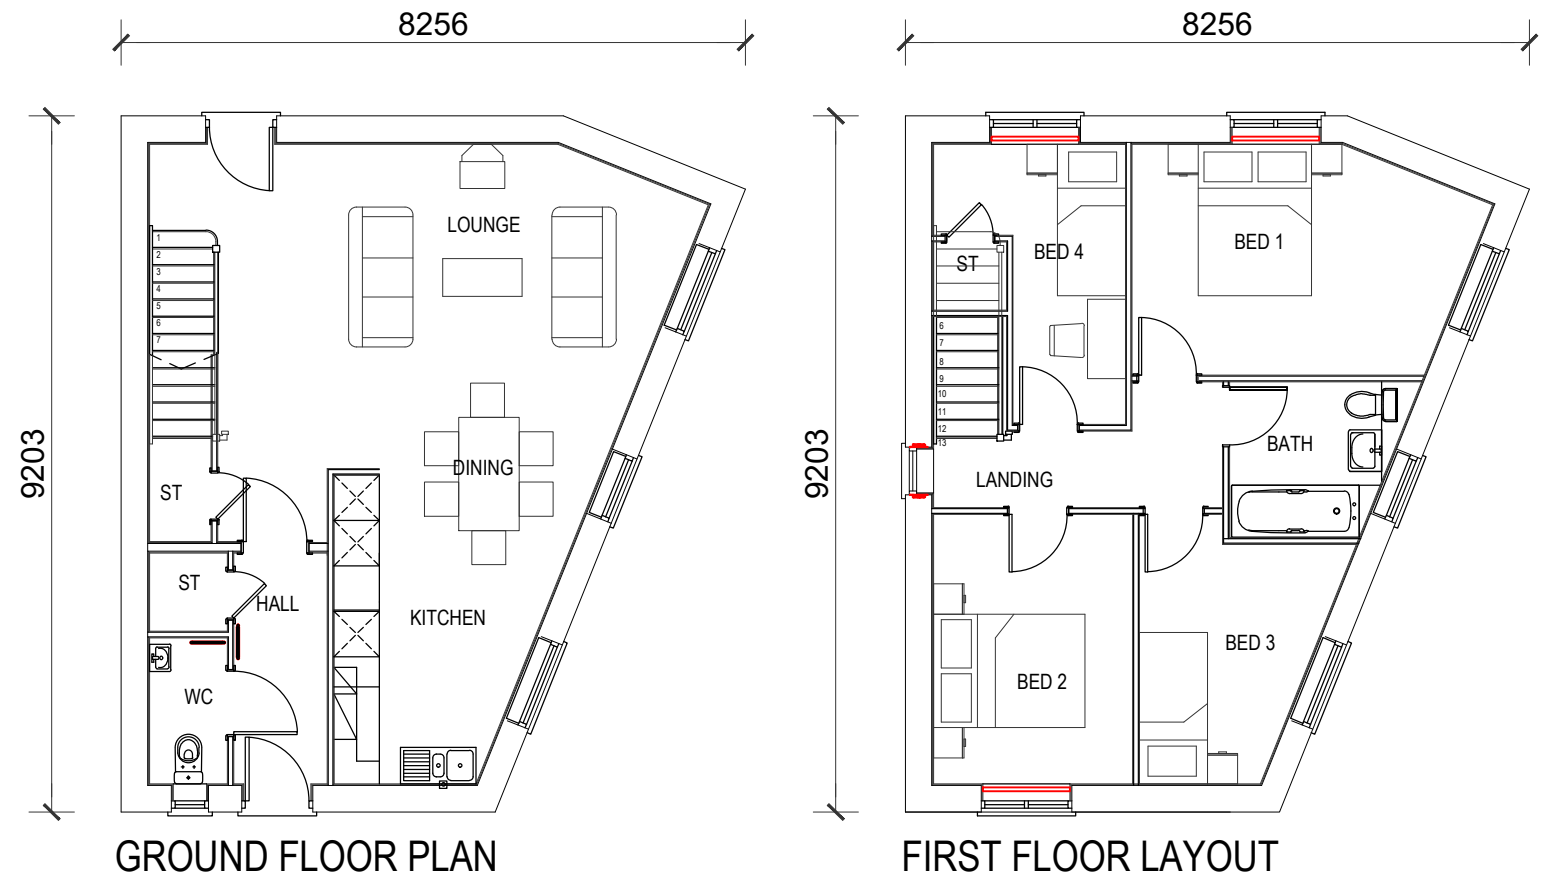

PLOT NUMBERS		- (AS)
		- (OPP)

REV	DESCRIPTION	DATE	INIT

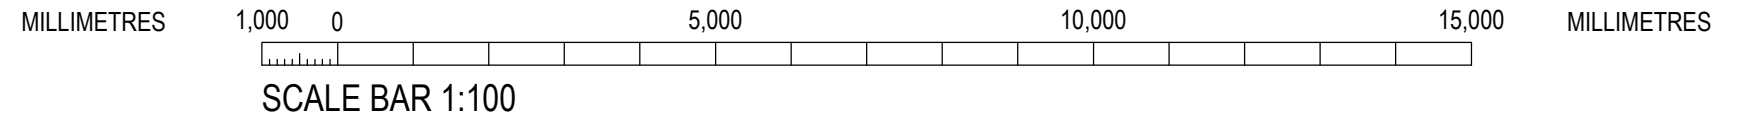

Morris Homes (Group) Limited
Morland House
Altrincham Road
Wilmslow
Cheshire SK9 5NW
Tel: (01625) 544 444
Fax: (0845) 833 1845

Job Title

EAST LANCS PAPER MILL.
RADCLIFFE.

Dwg. Title

CALDBECK SP HOUSE TYPE
PLANS

date	drawn	checked	scale	dwg.no	rev
OCT 22	RDL	MF	1:100 @ A3	RAD/CALDSP/1062/P/01	-