



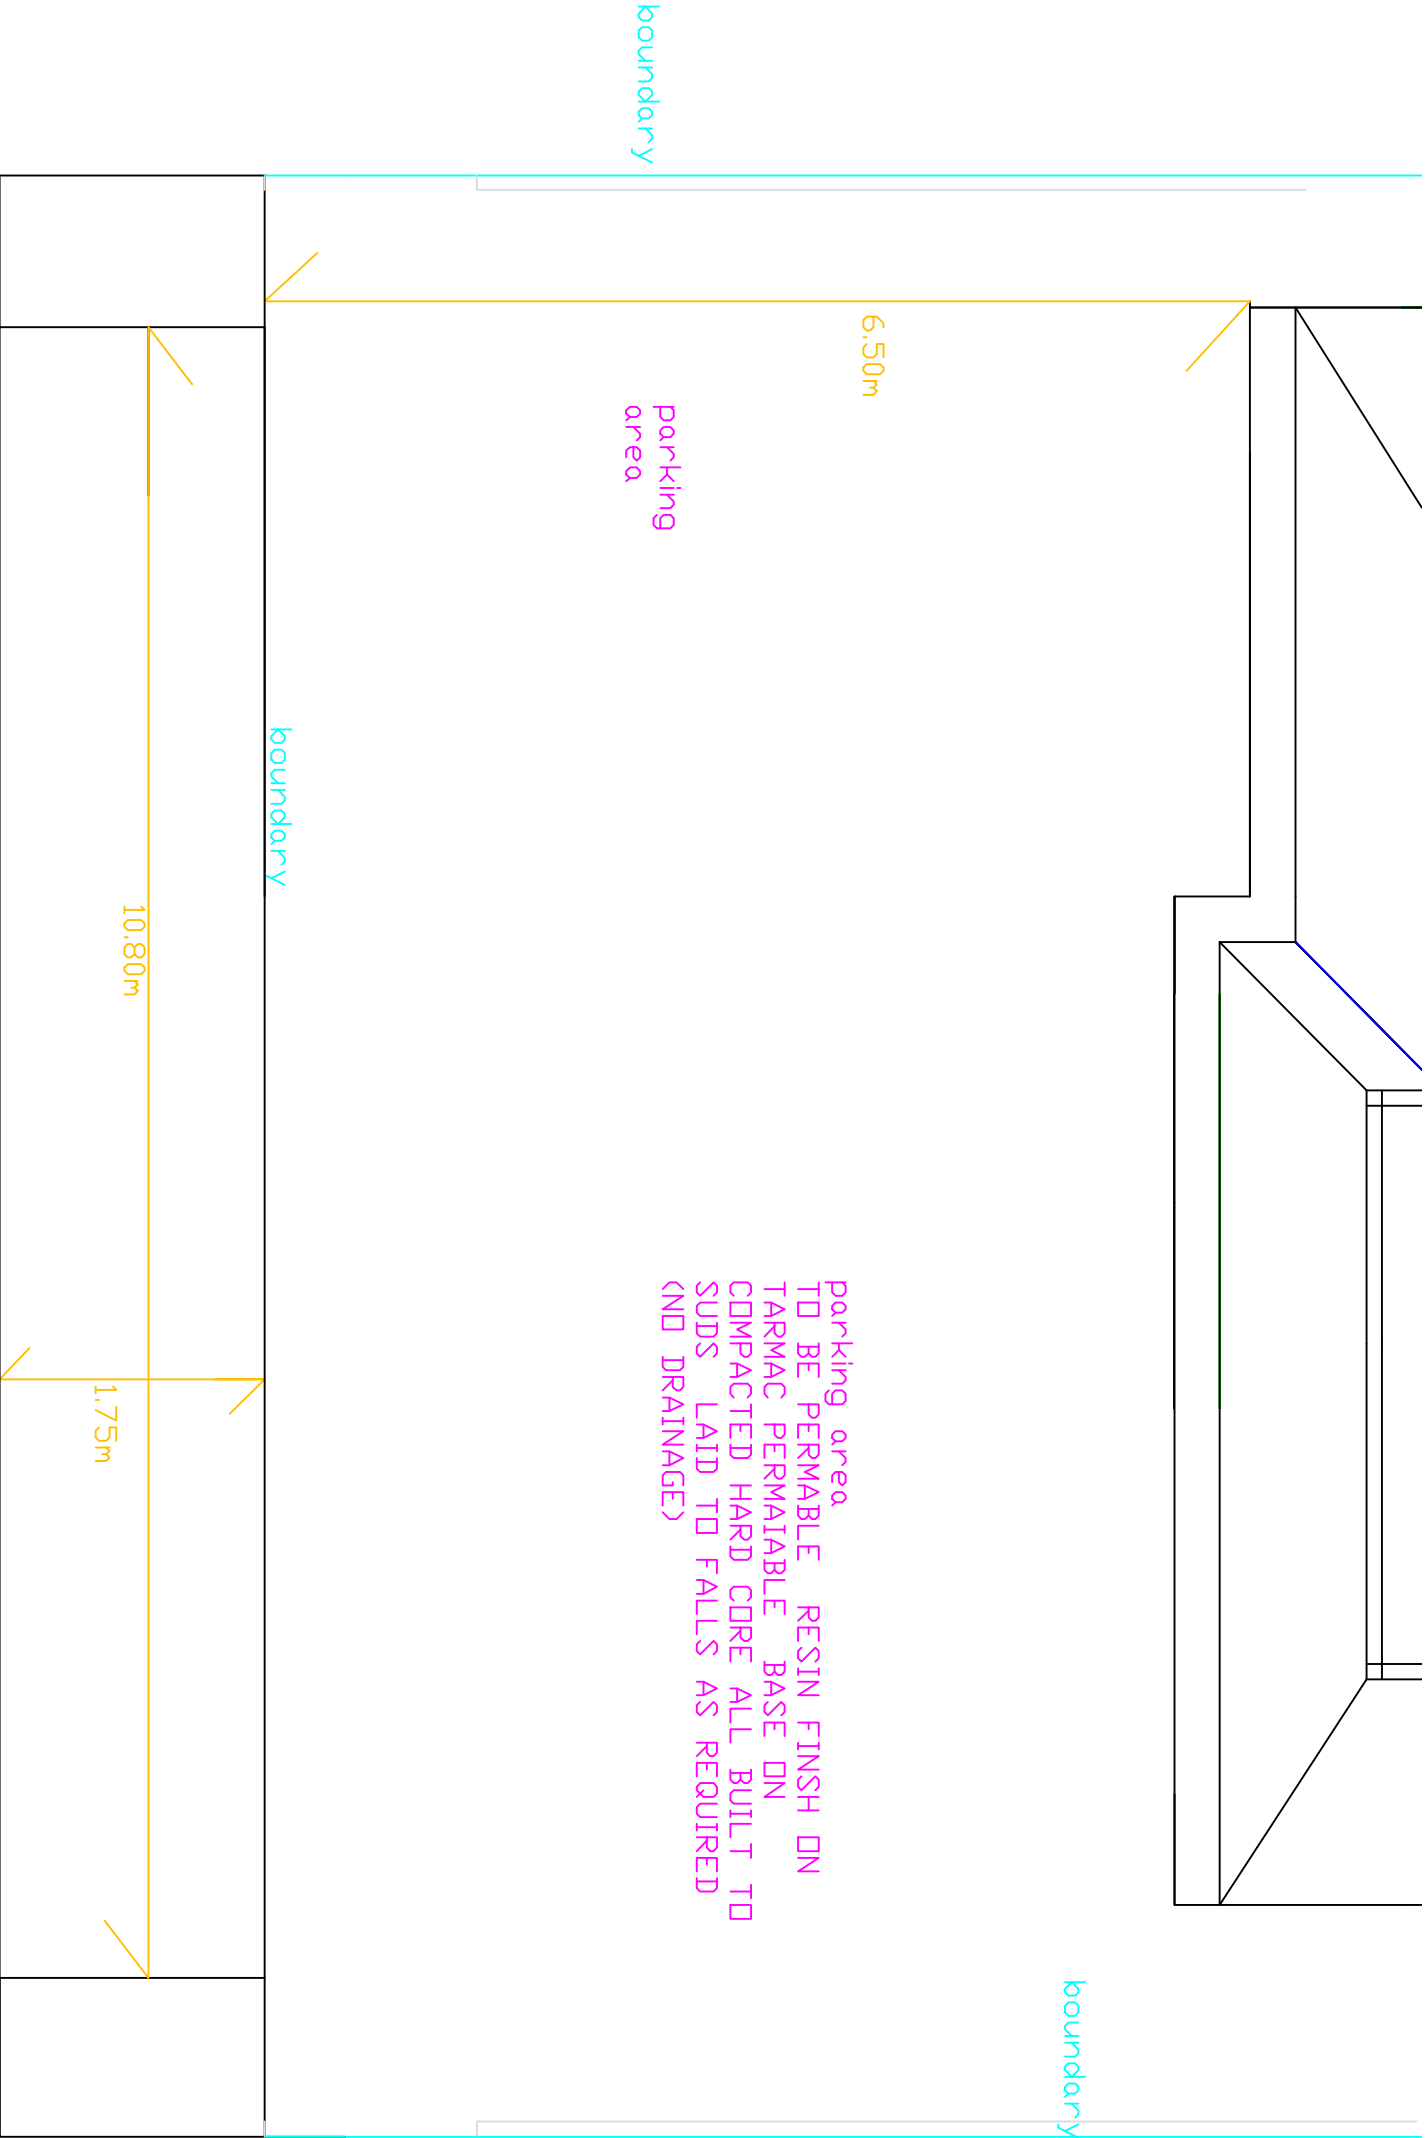


parking area
TO BE PERMABLE RESIN FINSH DN
TARMAC PERMAIABLE BASE DN
COMPACTED HARD CORE ALL BUILT TO
SUDS LAID TO FALLS AS REQUIRED
(NO DRAINAGE)

**PROPOSED FRONT
PARKING
1:50**

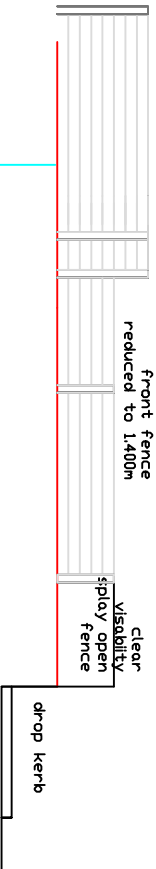

**PROPOSED SIDE
VIEW A FRONT
FENCING
1:100**

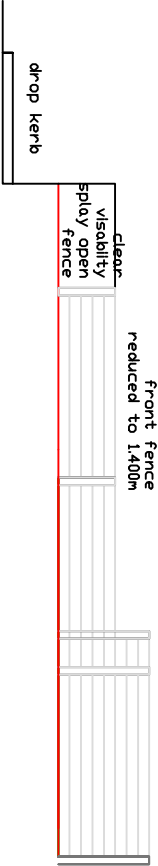

**PROPOSED SIDE
VIEW B FRONT
FENCING
1:100**

DD NOT SCALE OF THIS DRAWING
TAKE ALL DIMENSIONS ON SITE
(builders Note)
Do not start any works until
all the approvals have been
obtained.
Any discrepancy to be reported
to Plans Drawn as soon as
possible.

drawn: **DRW**

client:
**DANIEL KHAN ,
26,HILLINGDON ROAD ,
WHITEFIELD,
M45 7QQ,**

drawing title:
**NEW BUILD HOUSE WITH OFF
ROAD PARKING
DETACHED SUMMER HOUSE
FRONT DROP KERB
NEW BOUNDARY FENCING**

Project:
**BURY M.B .COUNCIL
PLANNING &
BUILDING CONTROL
APPLICATION**

PLANS DRAWN

tel.no
**07952934281
07856609593**

email
**Bawin terbot tom@aol.com
www.planforproperty.com
www.plansdrawn.org**

date:
MAY. 2022

project no. **HR26** dng. no. **73** A3 paper