



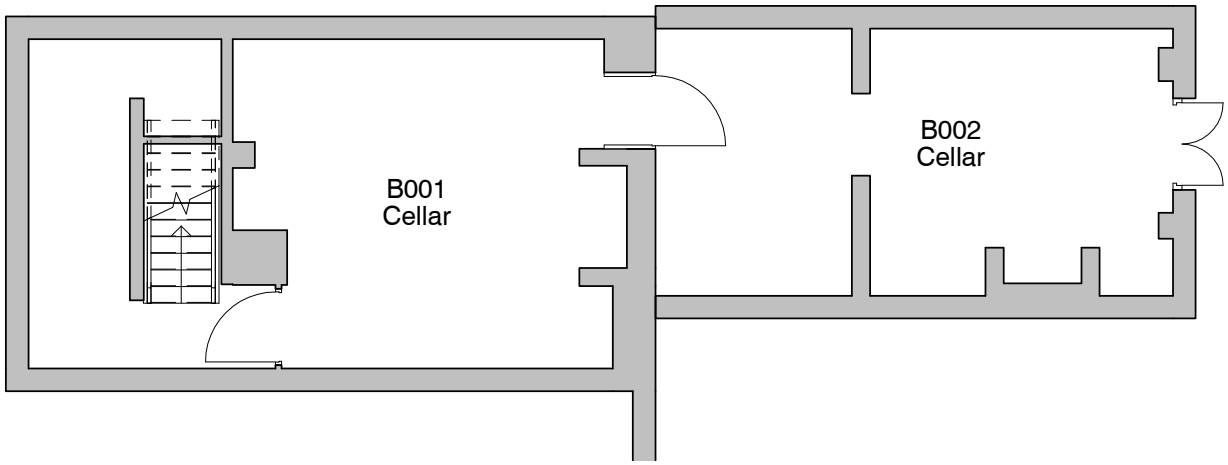


1. Level B1 - GA Existing

1 : 100

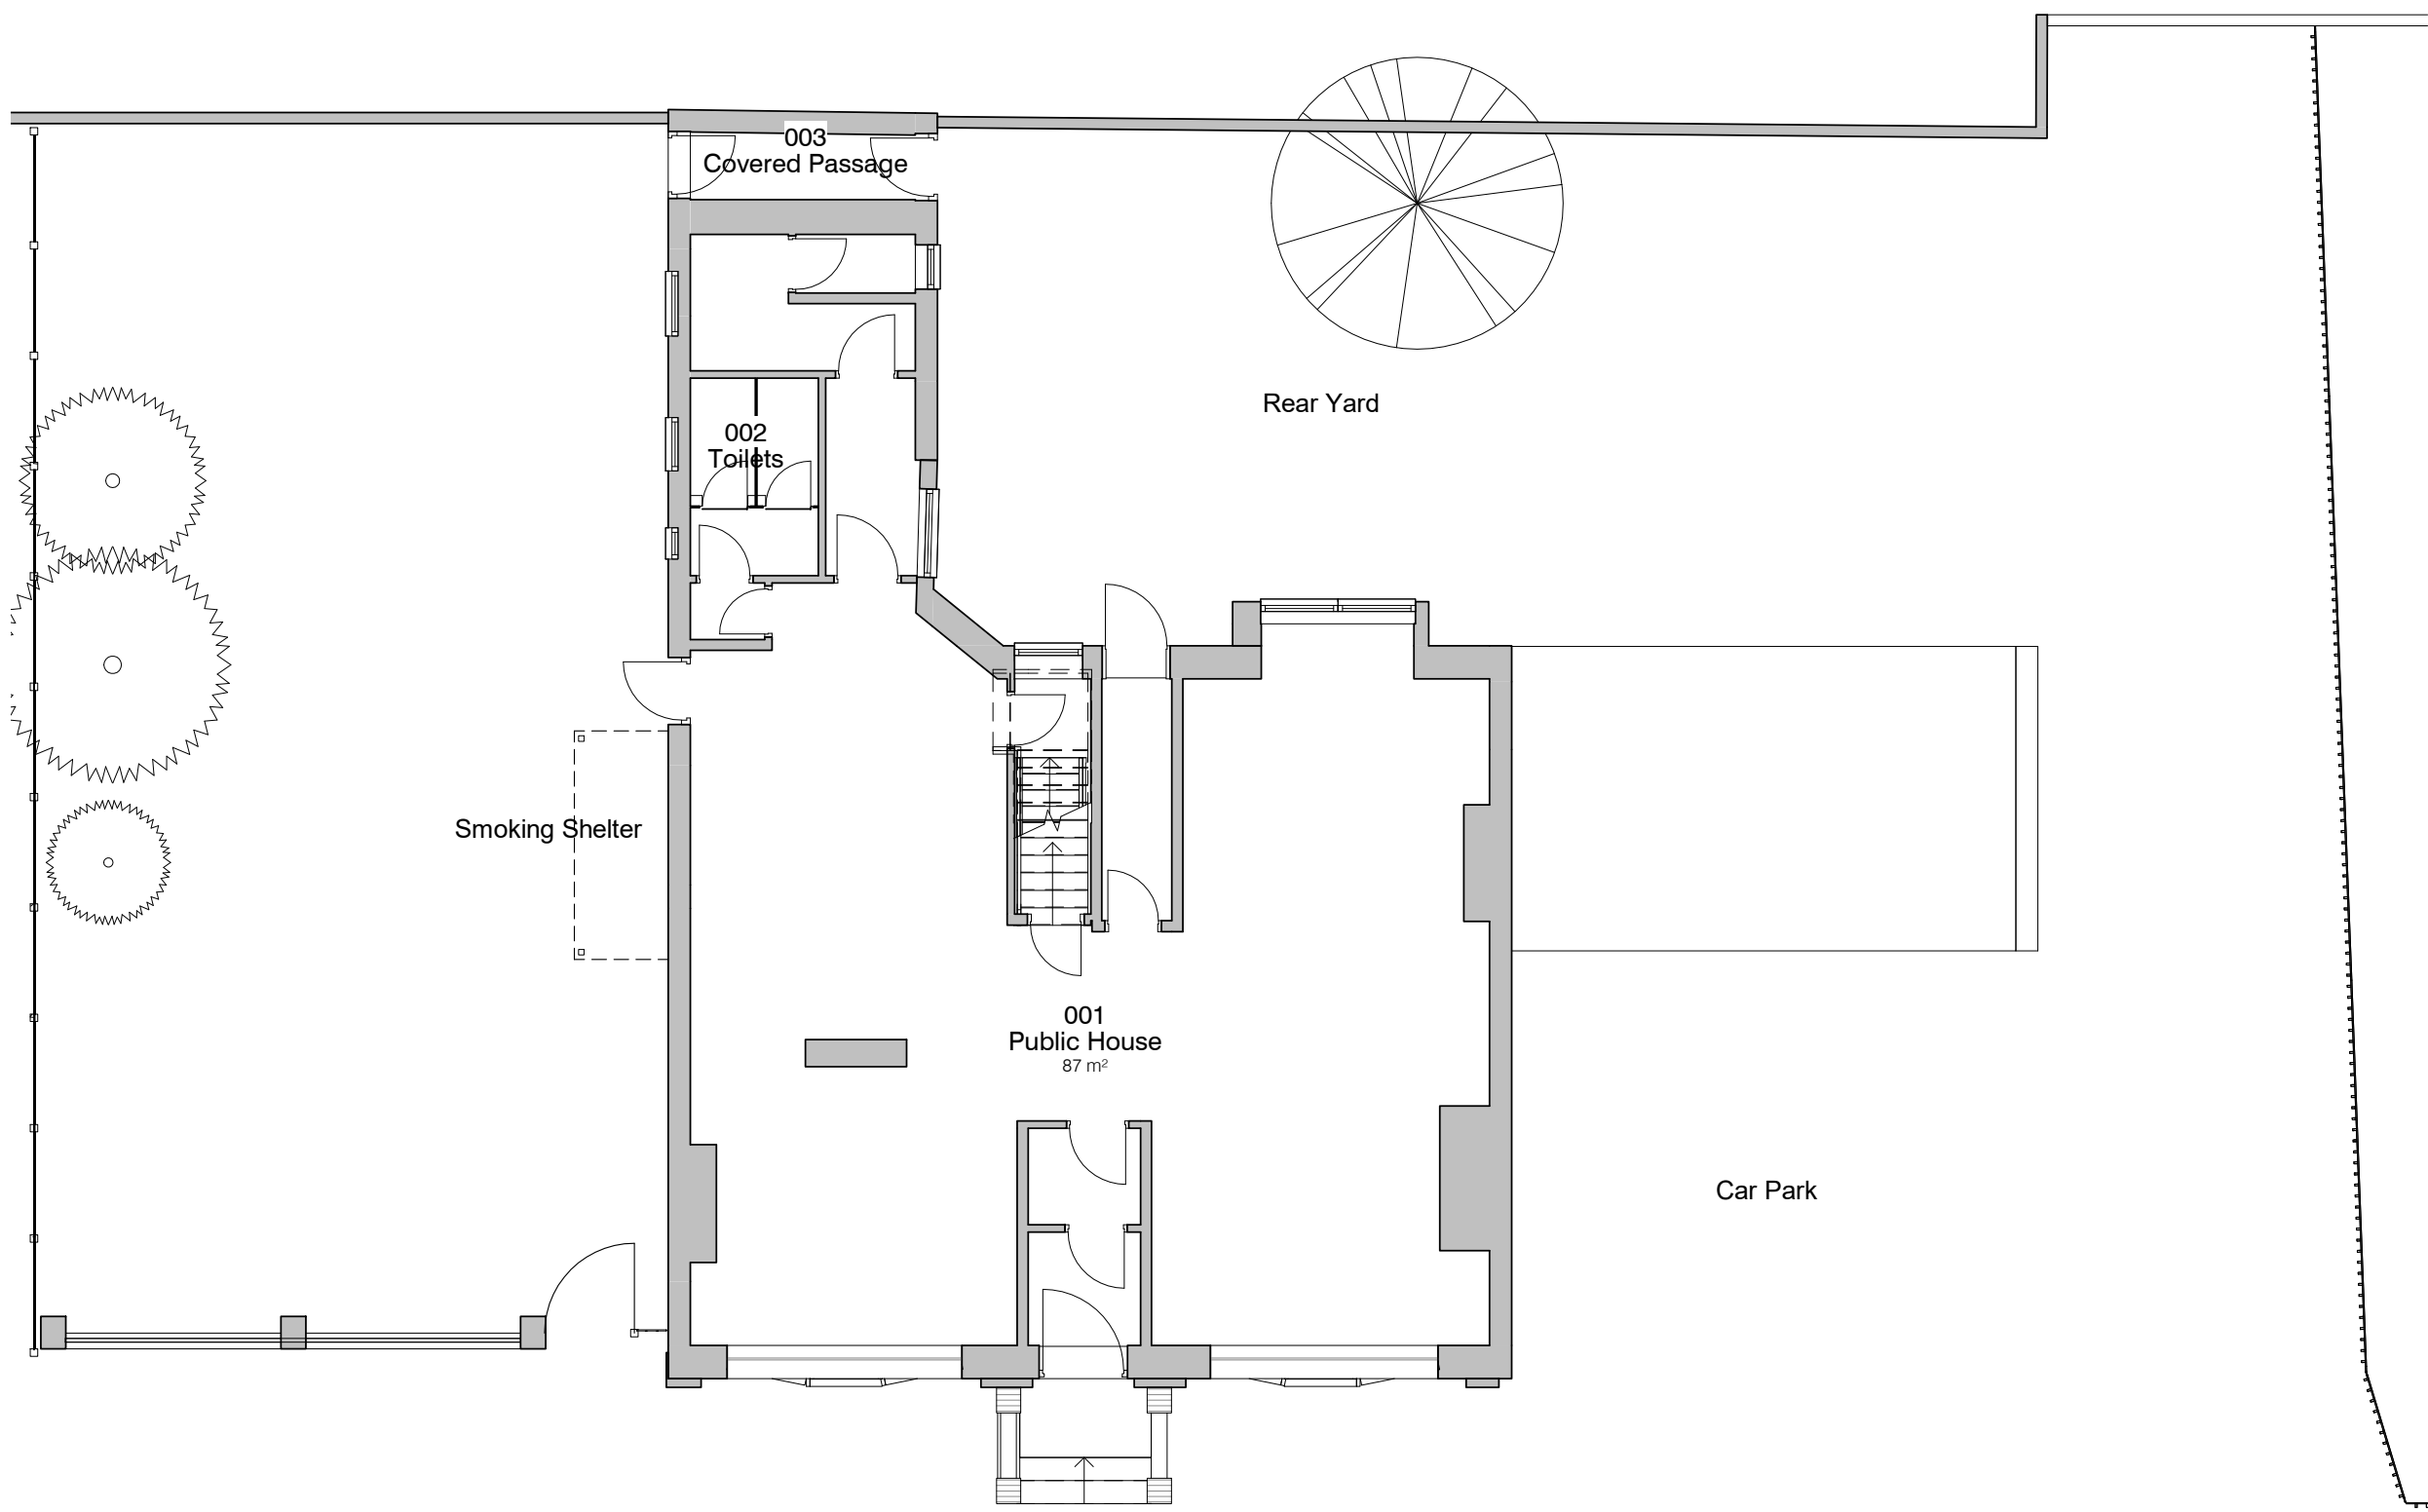

2. Level 0 - GA Existing

1 : 100

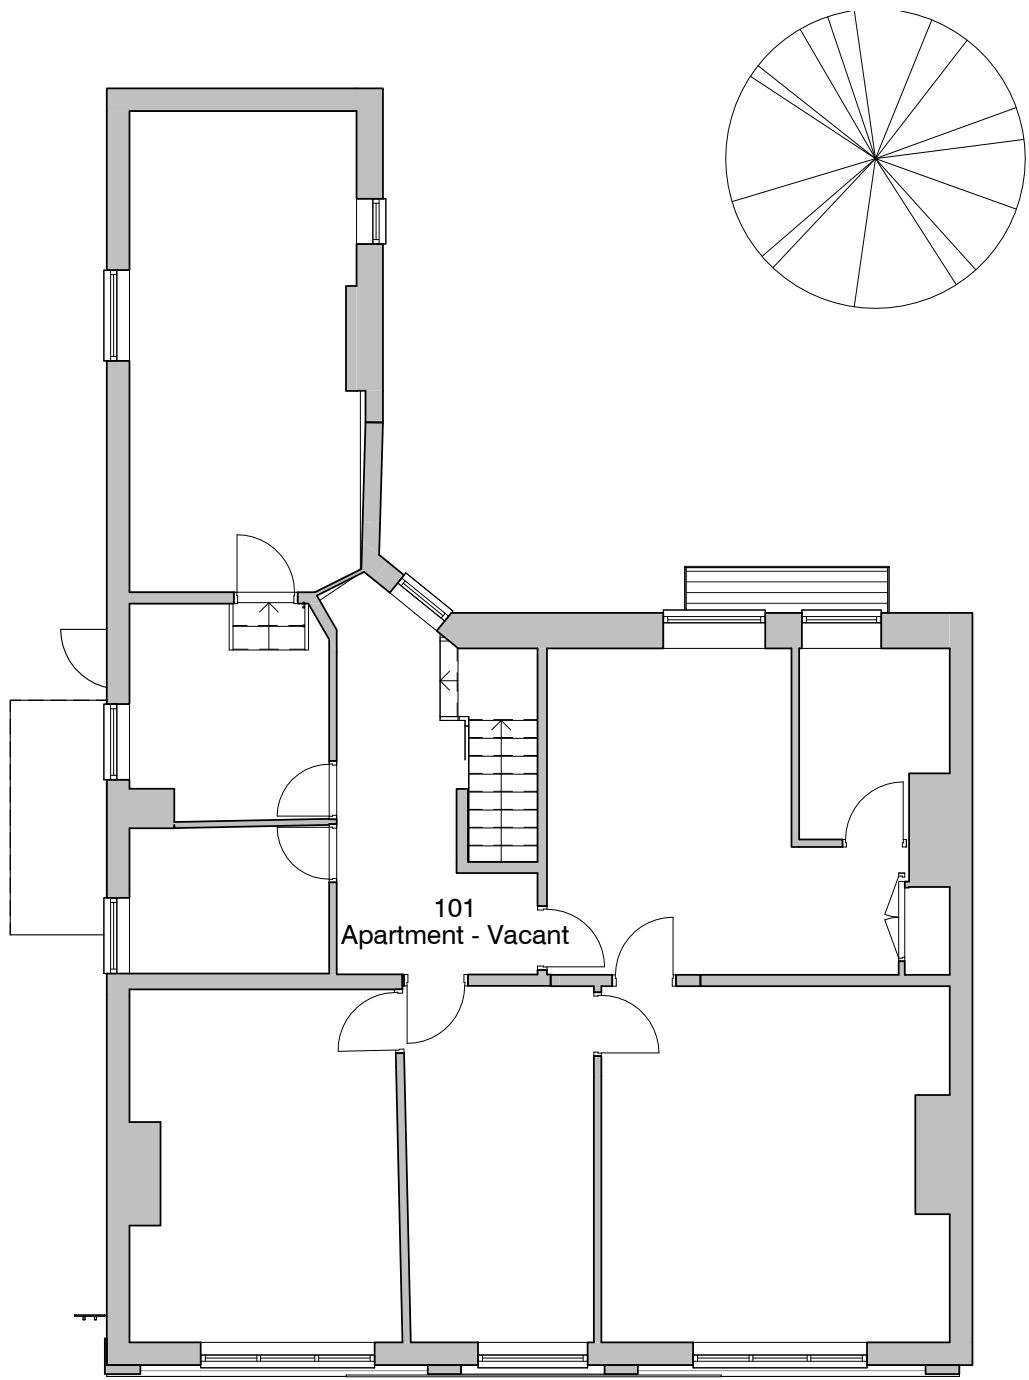

3. Level 1 - GA Existing

1 : 100



REV		DESCRIPTION	BY	DATE
PROJECT		136 Stand Lane	SCALE @ A1	DATE
CLIENT		Mr. Kajan Thayalan	1 : 100	8 Oct. 2020
STATUS		PLANNING	DRAWN BY	AP
TITLE		Existing GA Plans	PROJECT NO.	DA20070.
			DRAWING NO.	002.
NOTES		THIS DRAWING MUST NOT BE REPRODUCED WITHOUT PRIOR WRITTEN CONSENT. ALL DIMENSIONS AND MATERIALS TO BE CHECKED AND CONFIRMED BY THE ARCHITECT PRIOR TO CONSTRUCTION. ALL DIMENSIONS TO BE IN ACCORDANCE WITH CURRENT STATUTORY LEGISLATION RELEVANT CODES OF PRACTICE AND DESIGN STANDARDS. ALL DIMENSIONS ON THIS DRAWING ARE IN MILLIMETRES UNLESS OTHERWISE STATED.		

