


DO NOT SCALE FROM THIS DRAWING.
This drawing is to be read in conjunction with all related drawings. All dimensions must be checked and verified on site before commencing any work or material production. The originator should be notified immediately of any discrepancy.



Ronson
building design

Tel: 07926826016
craig@ronsonbuildingdesign.co.uk

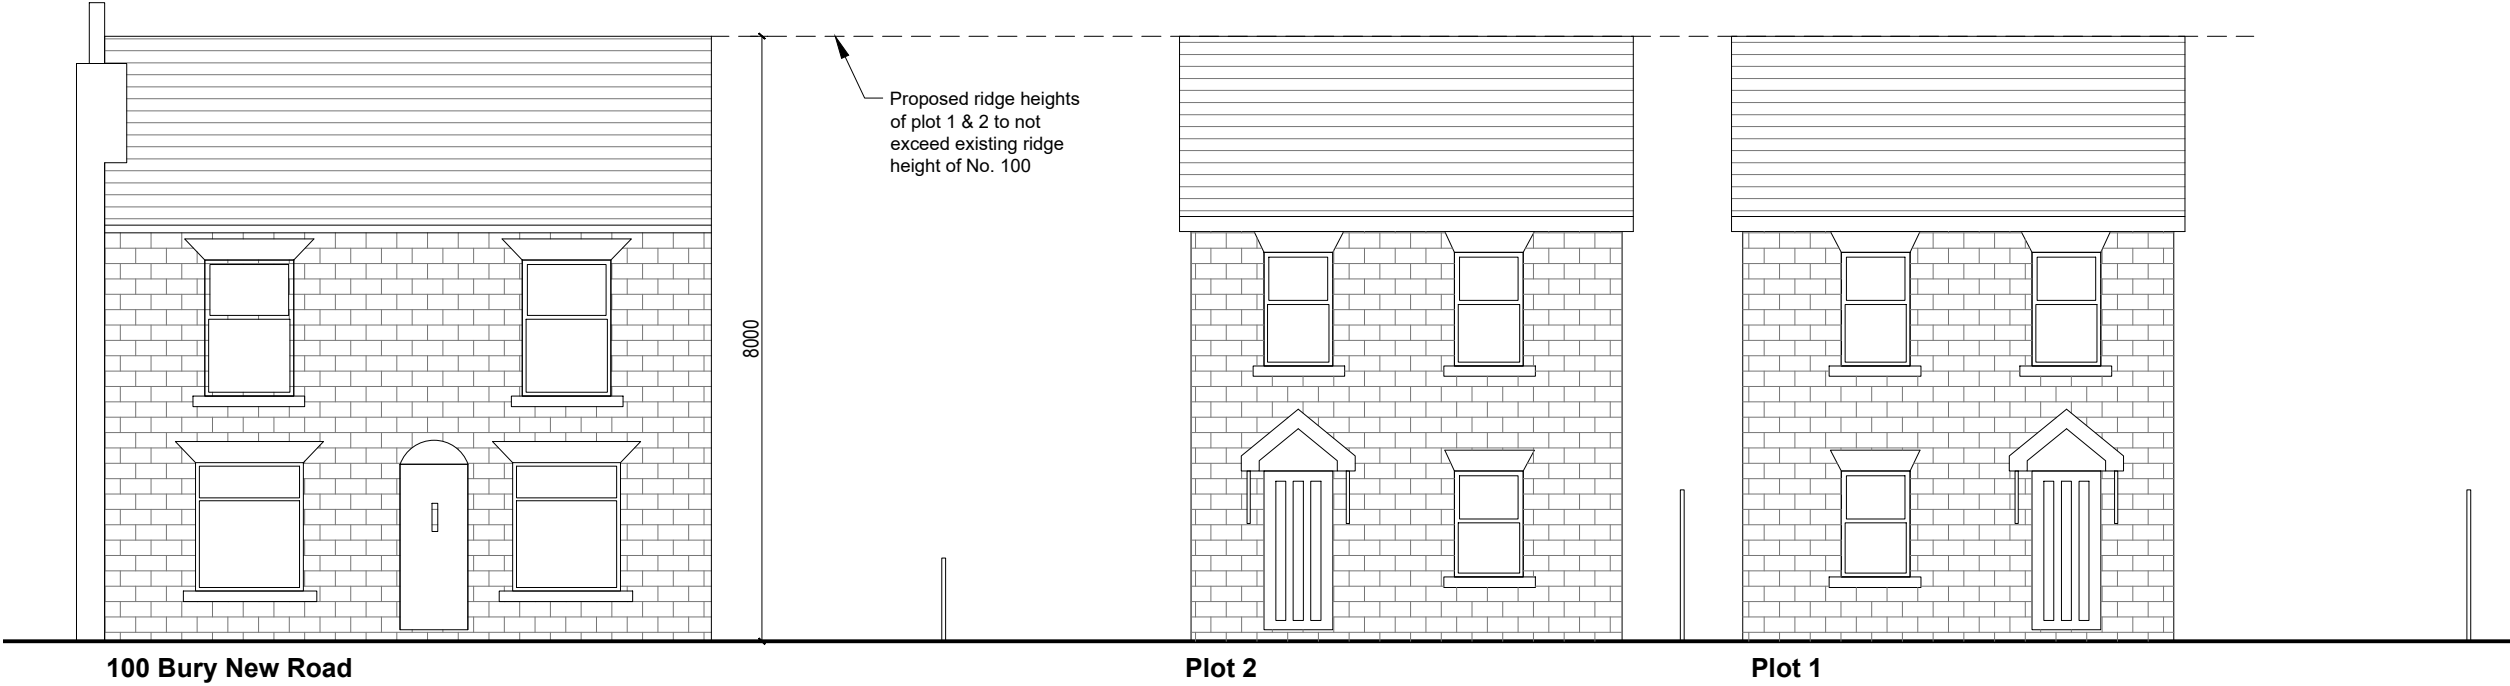

A 05-03-19 Ridge Height for planning

Rev	Date	Description
-----	------	-------------

Issued For : INFORMATION PURPOSES ONLY

Client
Mrs Melanie Gavin

Project
100 Bury New Road
BL2 6QB

Scheme - Drawing Title
Street Scene Elevation

-/	03	A	Date 16-10-2018
Project No.	Drawing No.	Revision	Scale 1:100 @A3