


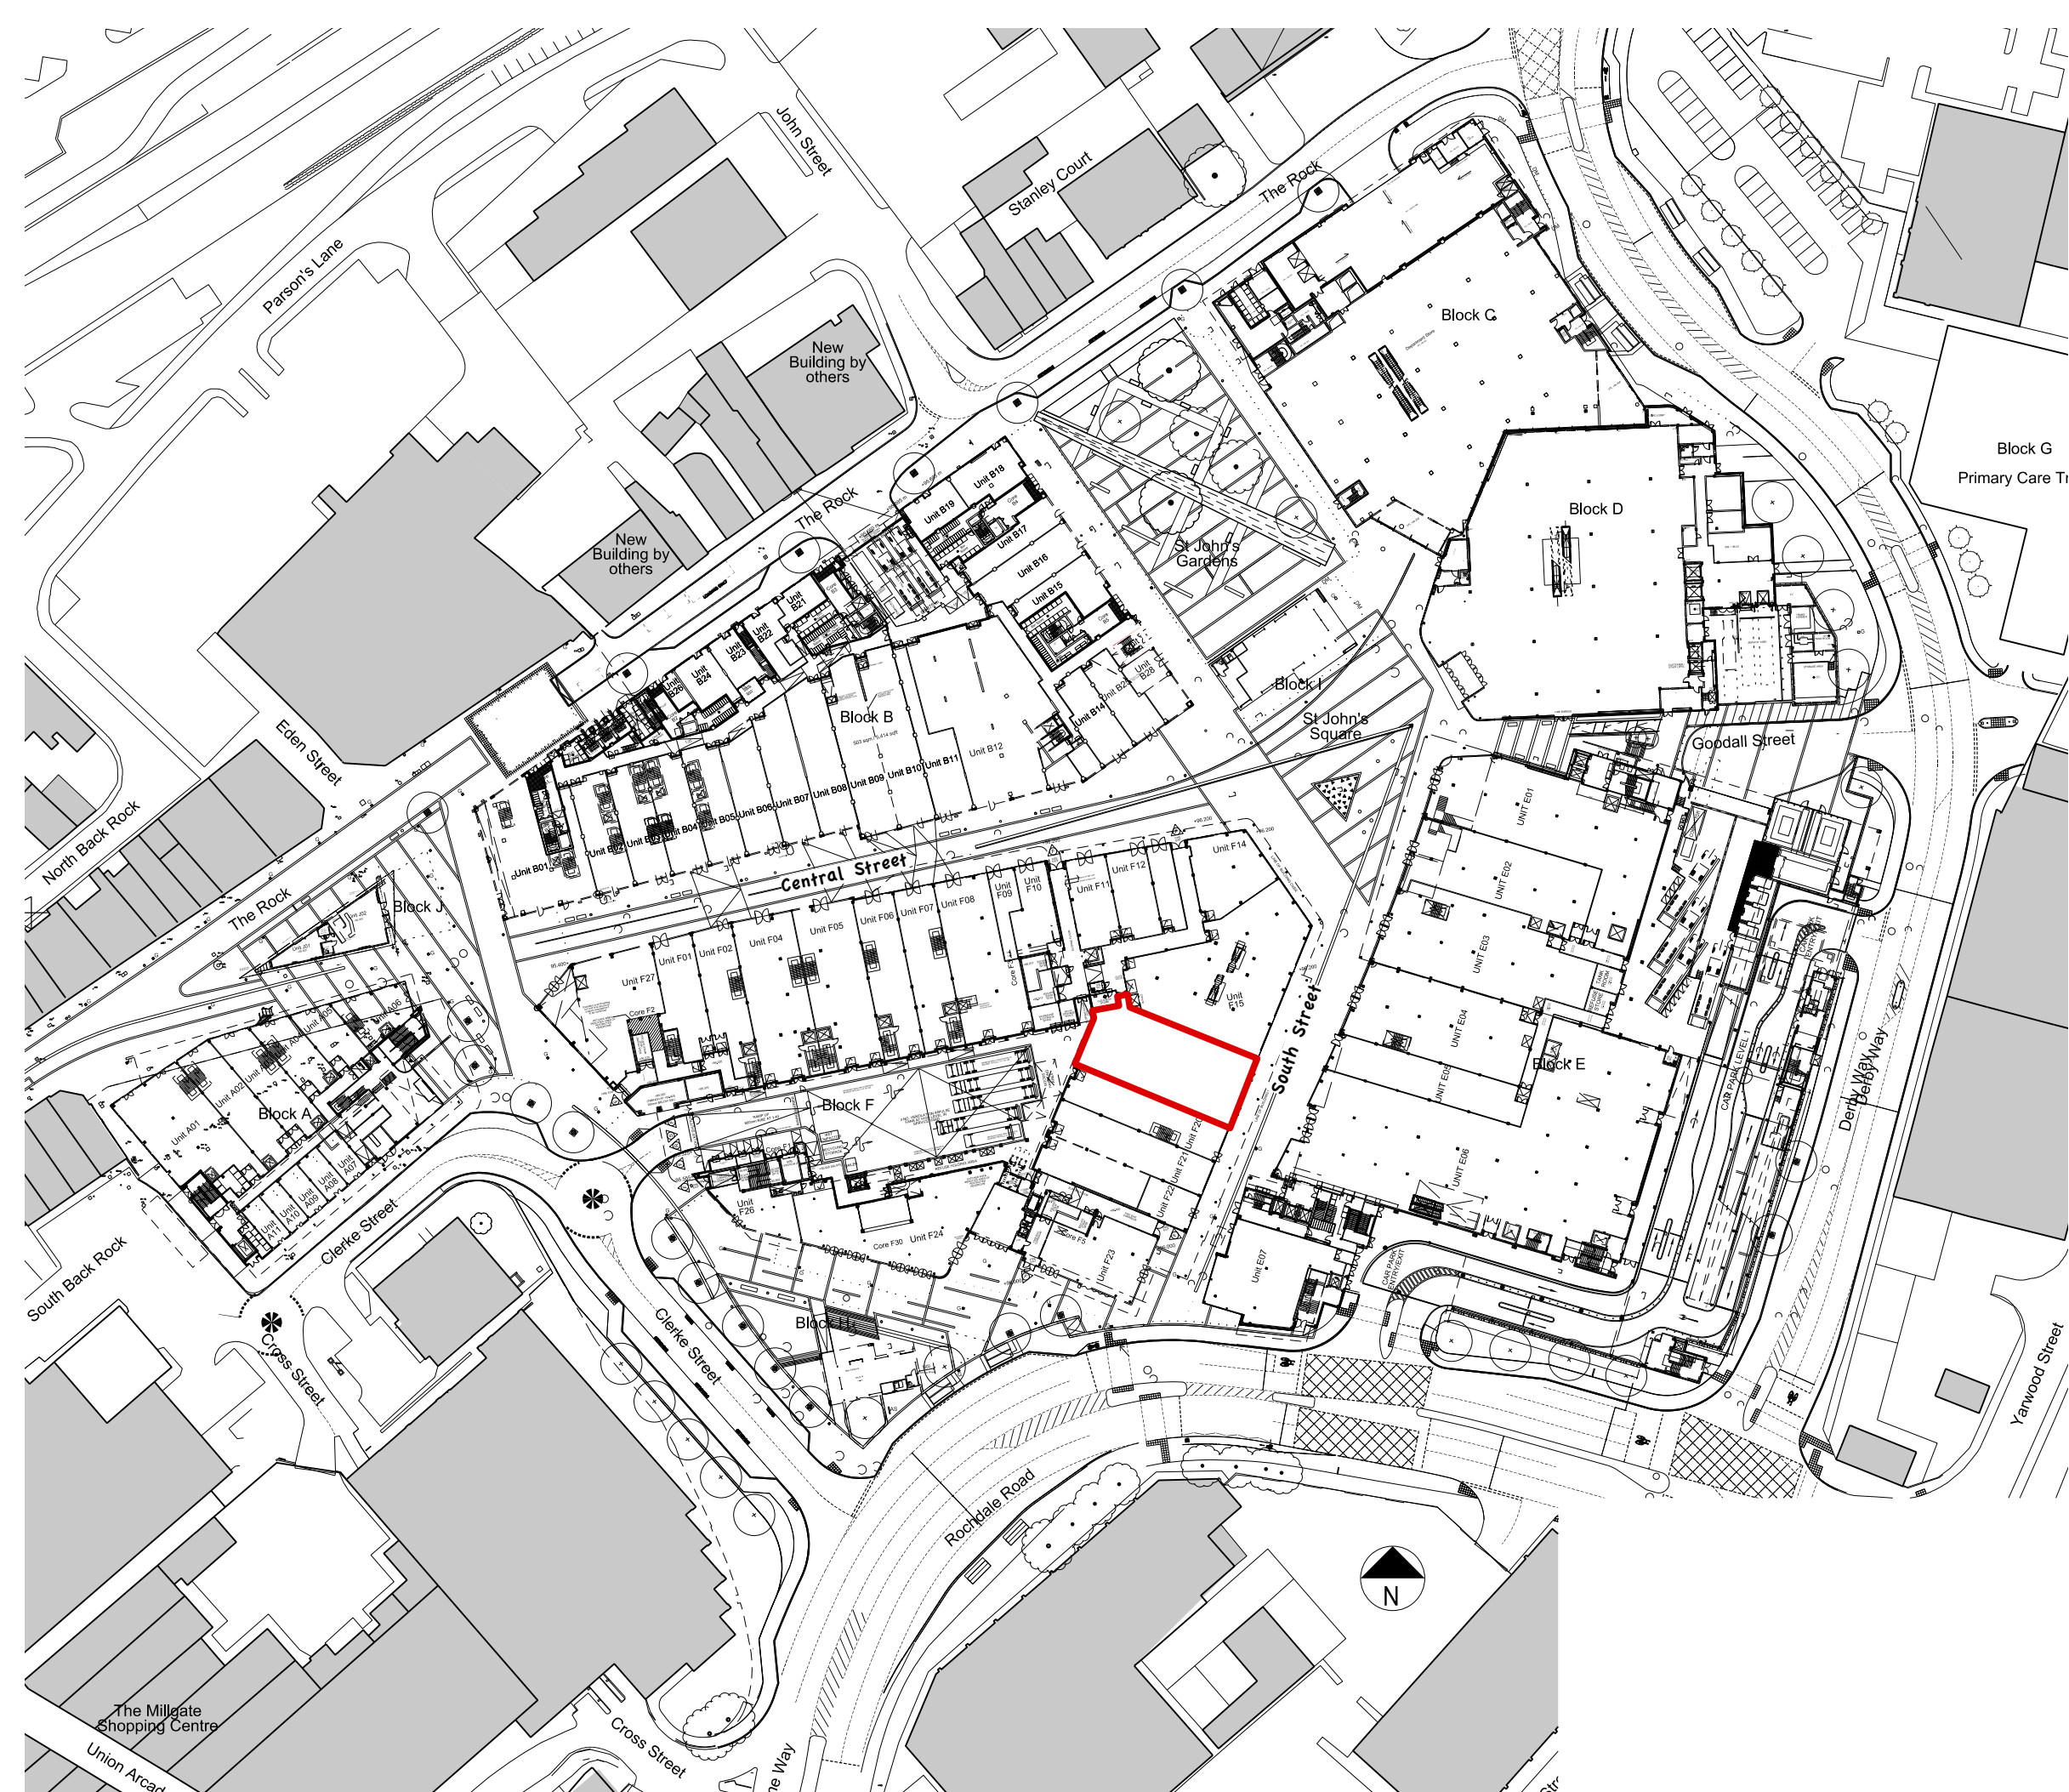

project			
Unit F18, The Rock, Bury			
drawing			
Location Plan			
dwg no.		scale	
444.LP		1:1250@A3	
date		drawn by	
Oct 24		Noel	
preliminary	approval	planning	X
tender	construction	as built	
PETER LITTLEWOOD ASSOCIATES LTD 1 Brock Drive, Cheadle Hulme, Cheadle, Cheshire, SK8 6LP			
T 0161 485 4964 E peter@peterlittlewood.com			

under the BIAAT conditions of engagement the copyright in all drawings specifications and documents prepared by the designer and in the work executed form them shall remain the property of the designer unless otherwise agreed. Do not scale from the drawing. Work to figured dimensions. Check all dimensions on site. In event of any discrepancy, refer to the designer.