

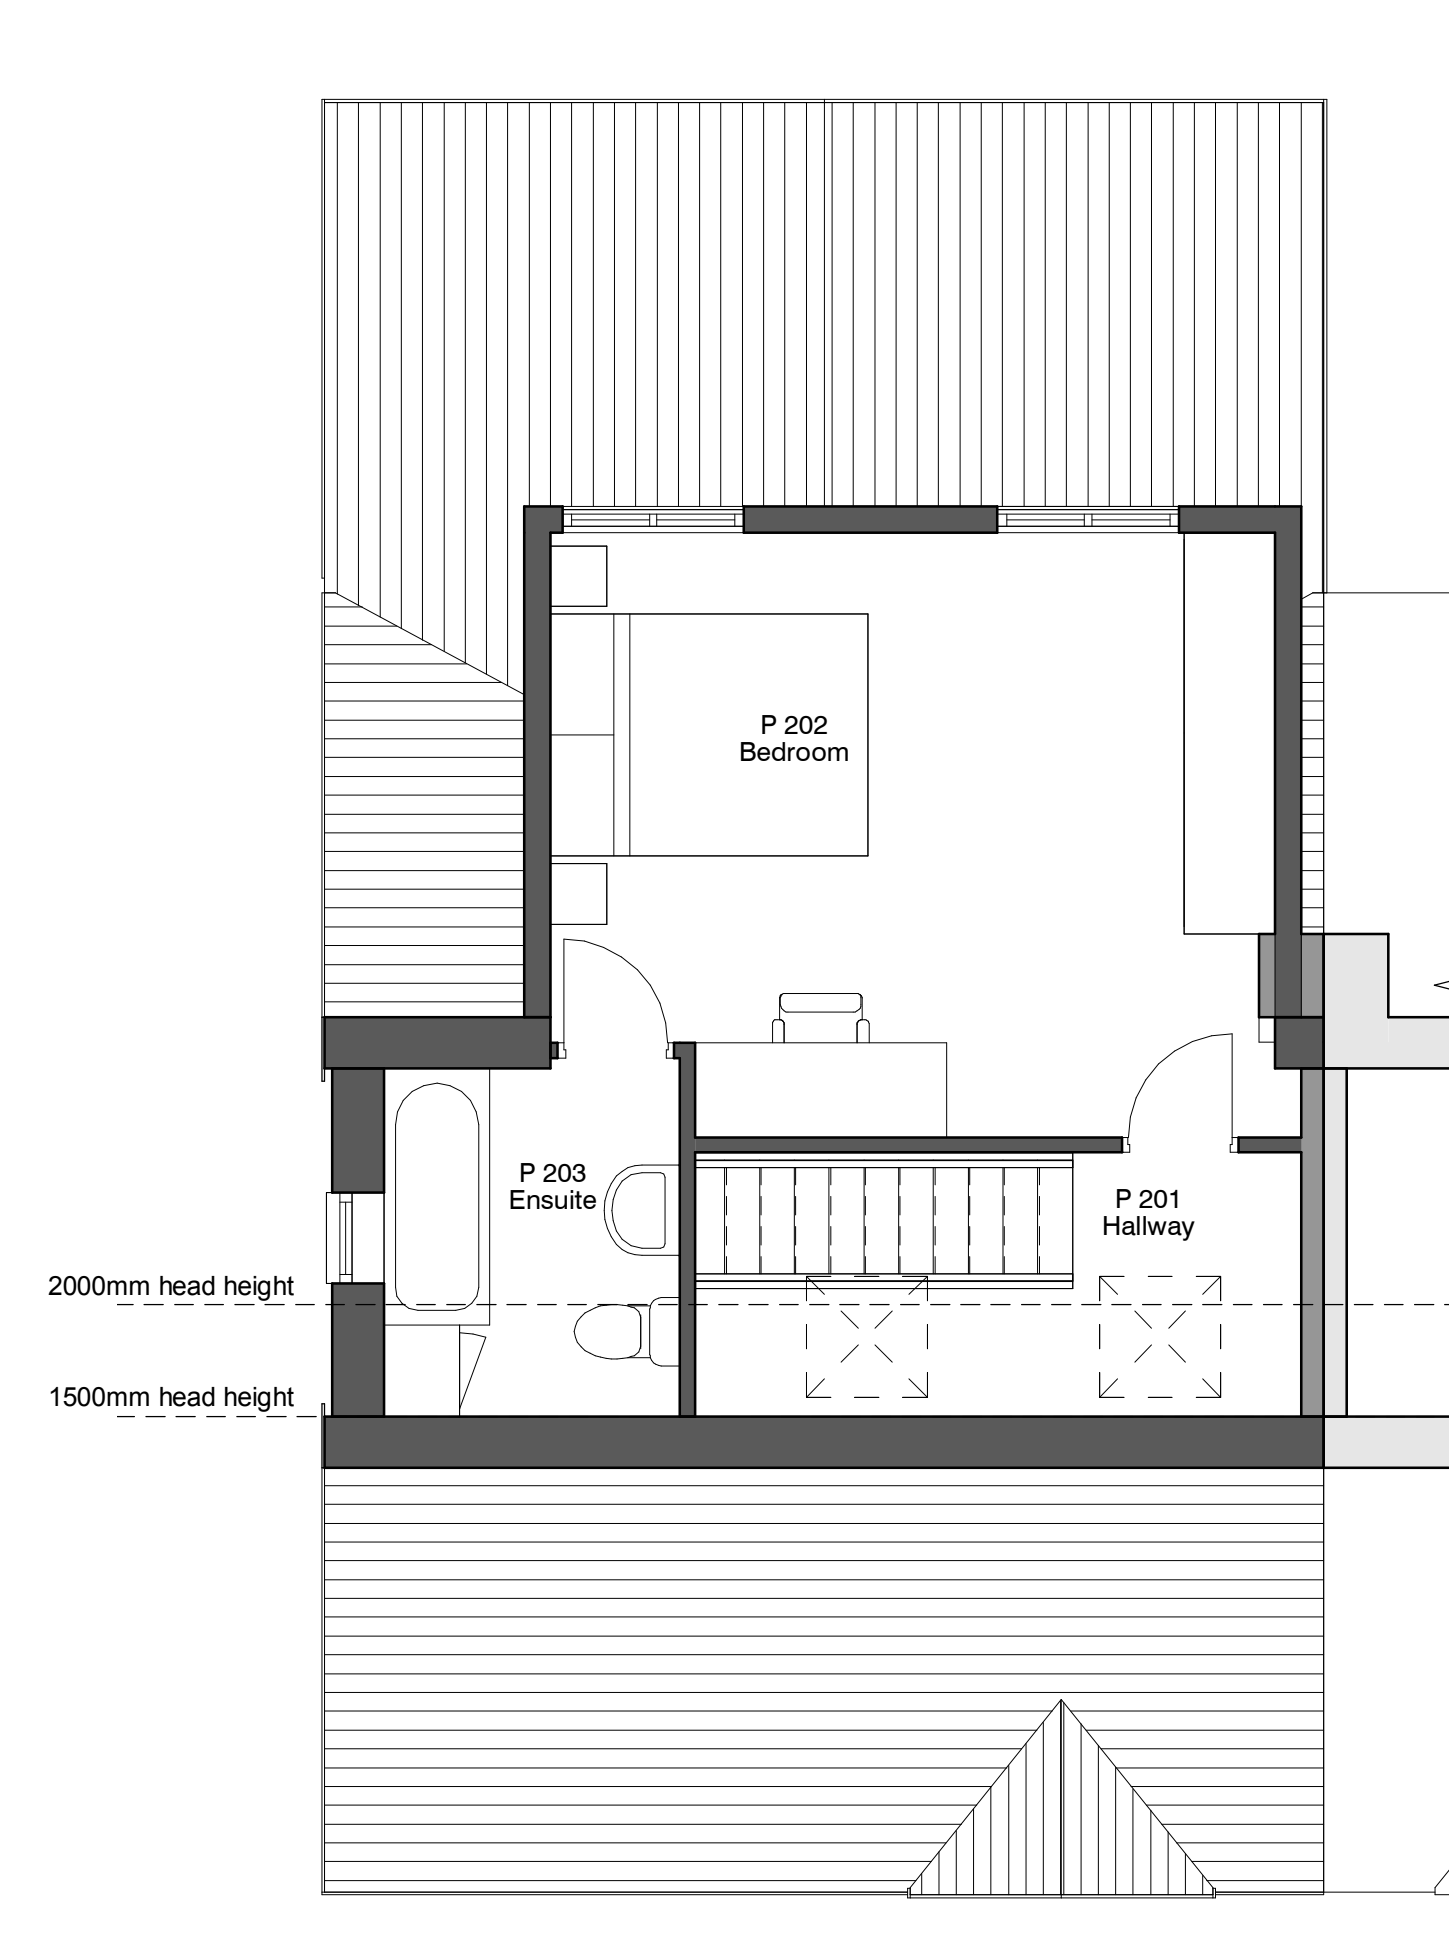
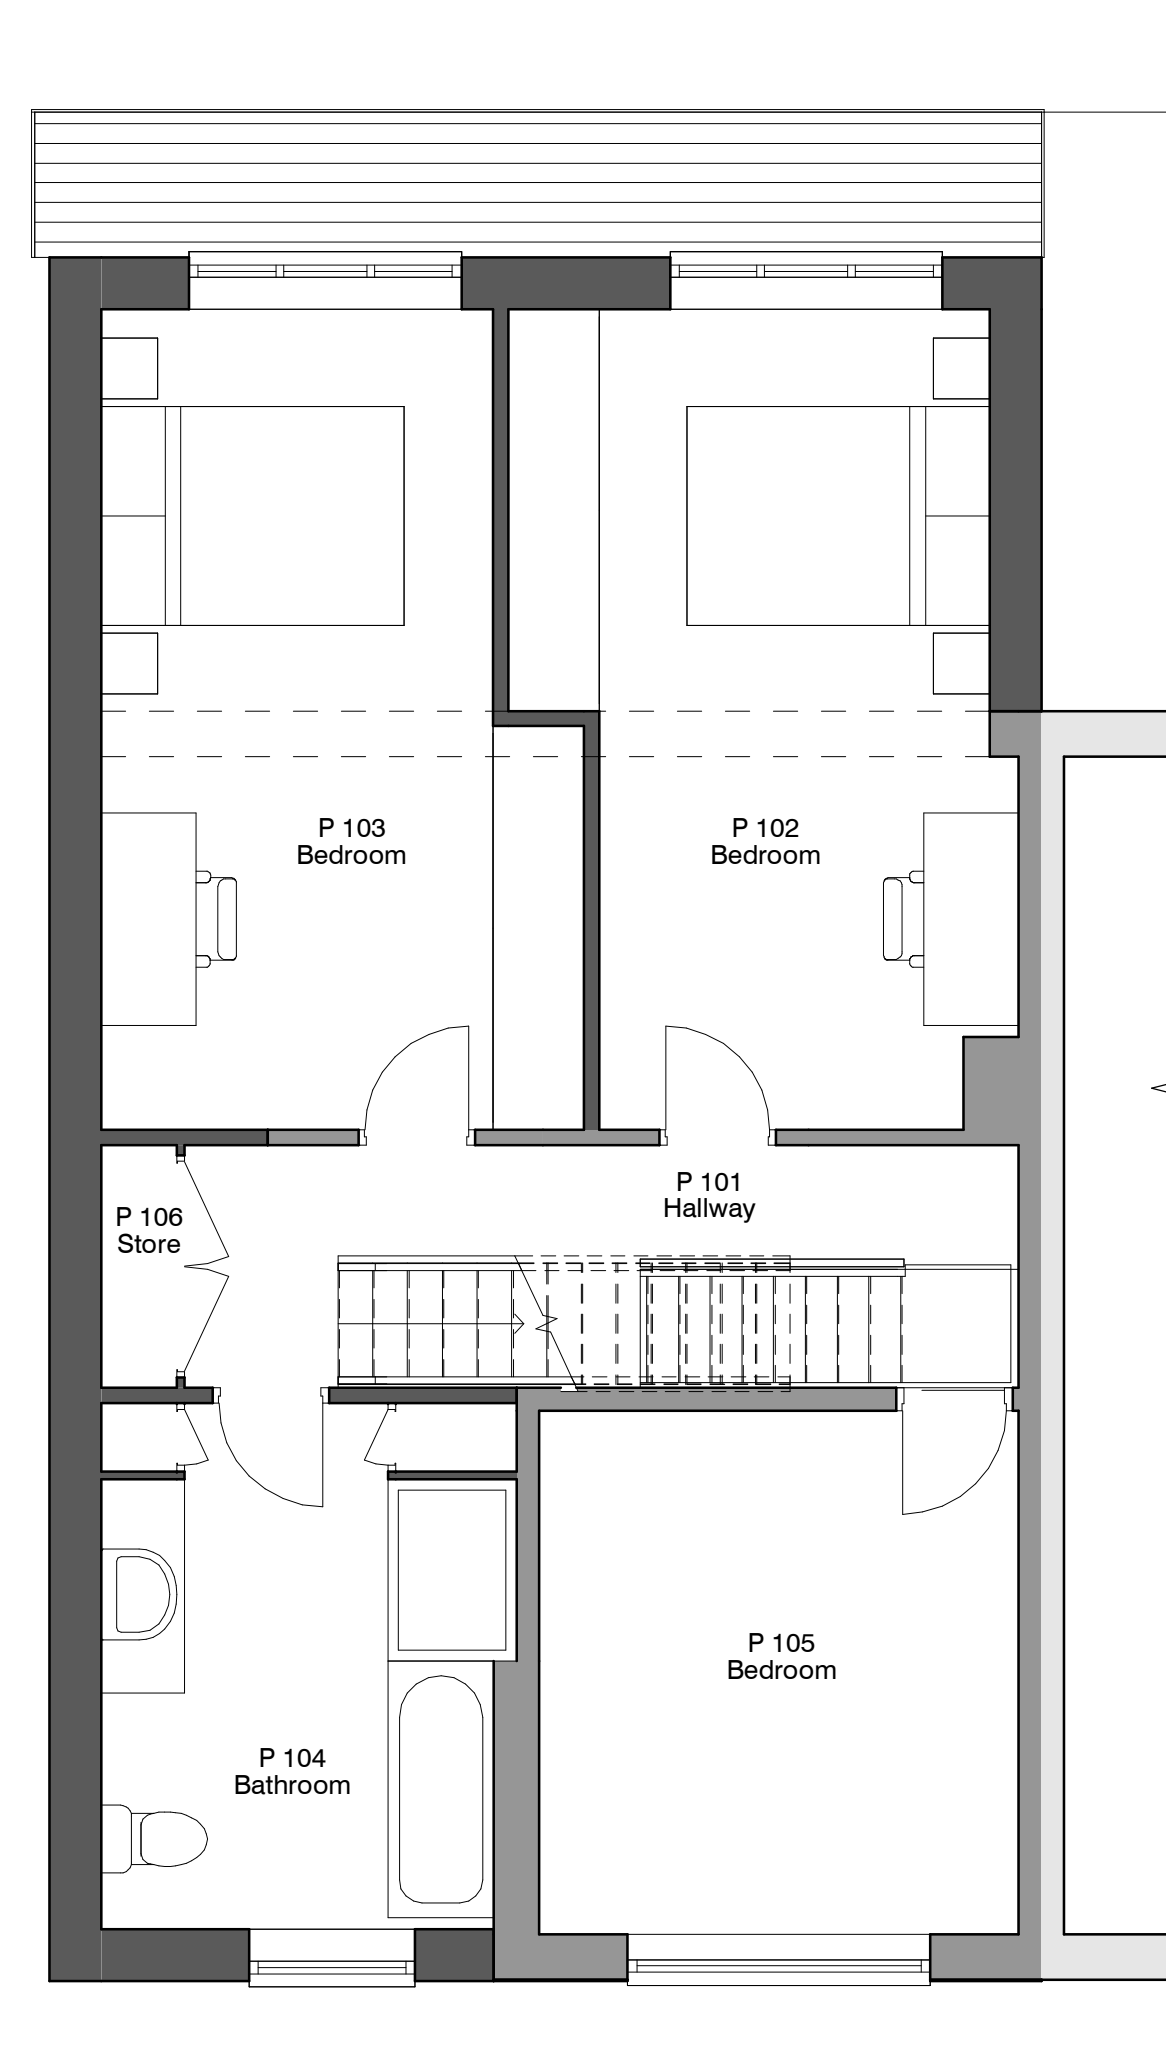


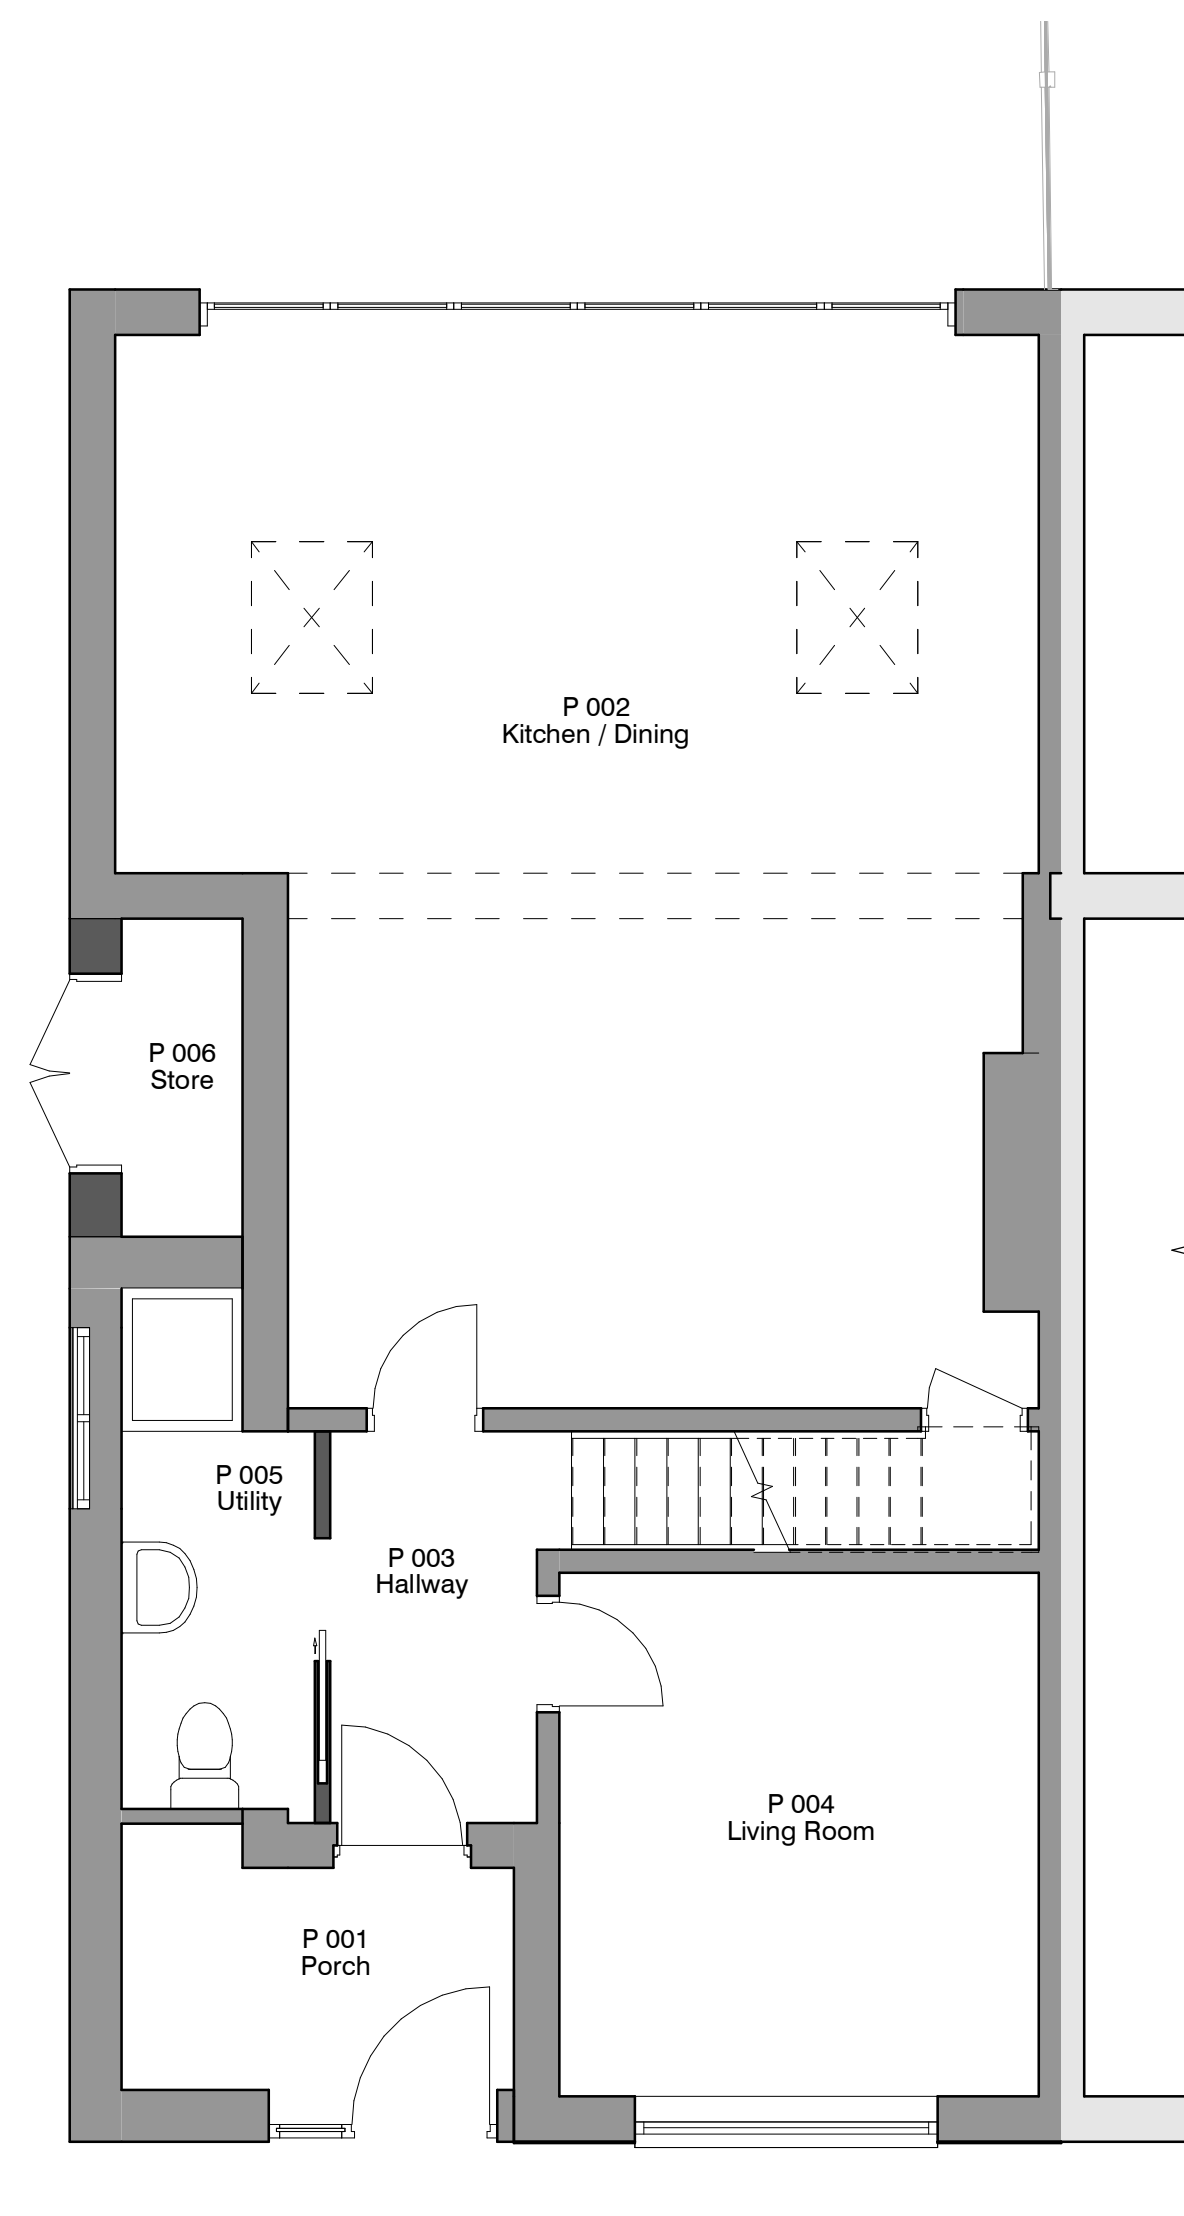

REV	PLAN REVISIONS LAST AMENDED	BY	DATE
 RADNOR ARCHITECTURE PLANNING & DESIGN office@radnorarchitecture.co.uk 36 Meade Hill Road			
PROJECT			
PROJECT NO.	RA24037.		
CLIENT	-		
DATE	17 DEC 2024		
DRAWN BY	ER		
TITLE	Proposed Plans and Elevations		
SHEET NO.	REV.		
003.	2		
SCALE @ A1	As indicated		
NOTES © COPYRIGHT. ALL RIGHTS RESERVED. NO PART OF THIS PUBLICATION MAY BE REPRODUCED, IN ANY FORM OR BY ANY MEANS WITHOUT PRIOR WRITTEN PERMISSION FROM THE DESIGNER. ALL DIMENSIONS AND DETAILING ARE THE DESIGNER'S RESPONSIBILITY. ANY DIMENSIONS OR DETAILING NOT SHOWN ARE TO BE ADHERED TO THE DESIGNER PROVIDED FOR THE COMPLETION OF ANY WORK. ALL DIMENSIONS AND MATERIALS TO BE IN ACCORDANCE WITH CURRENT STANDARDS. ALL DIMENSIONS ON THIS DRAWING ARE IN MILLIMETRES UNLESS STATED OTHERWISE.			

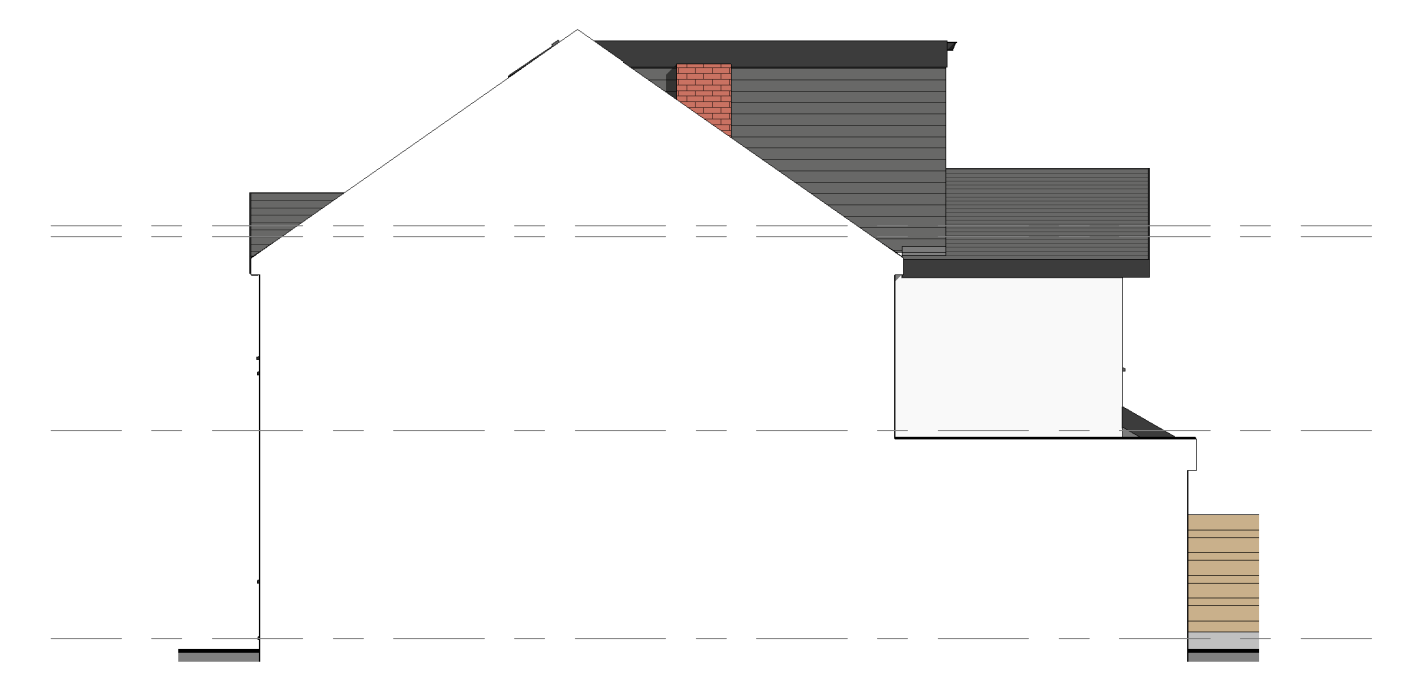