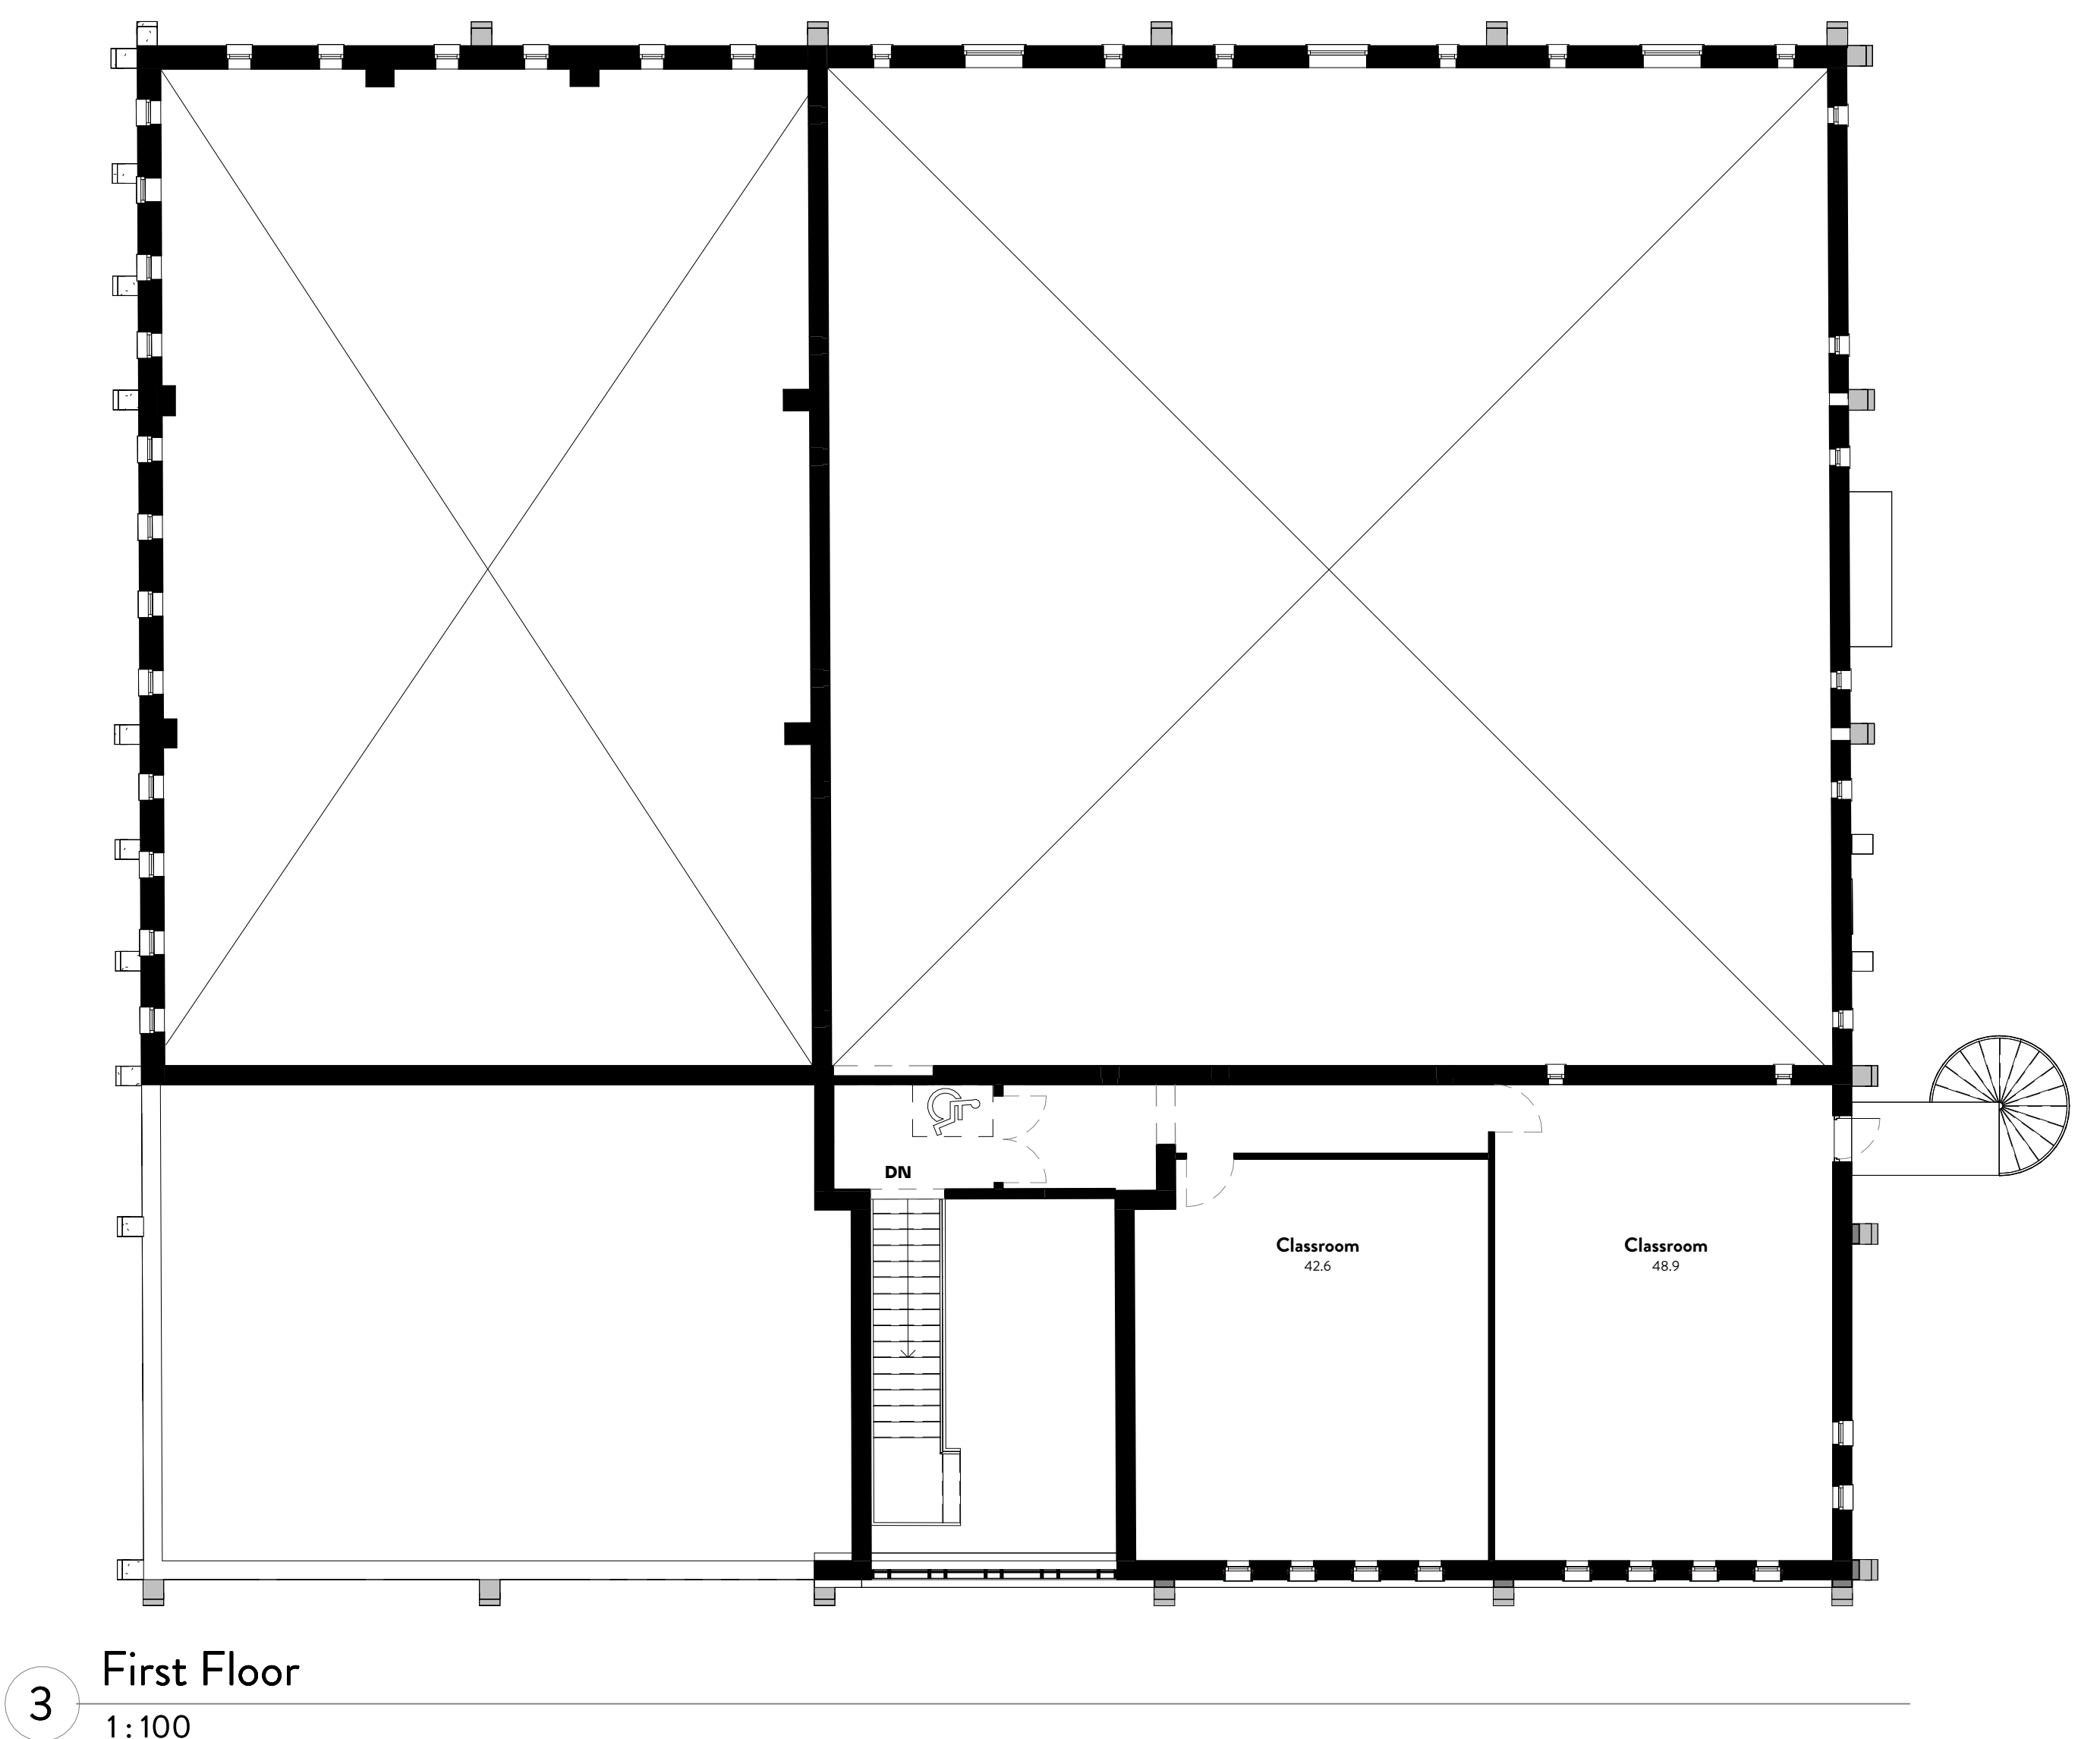
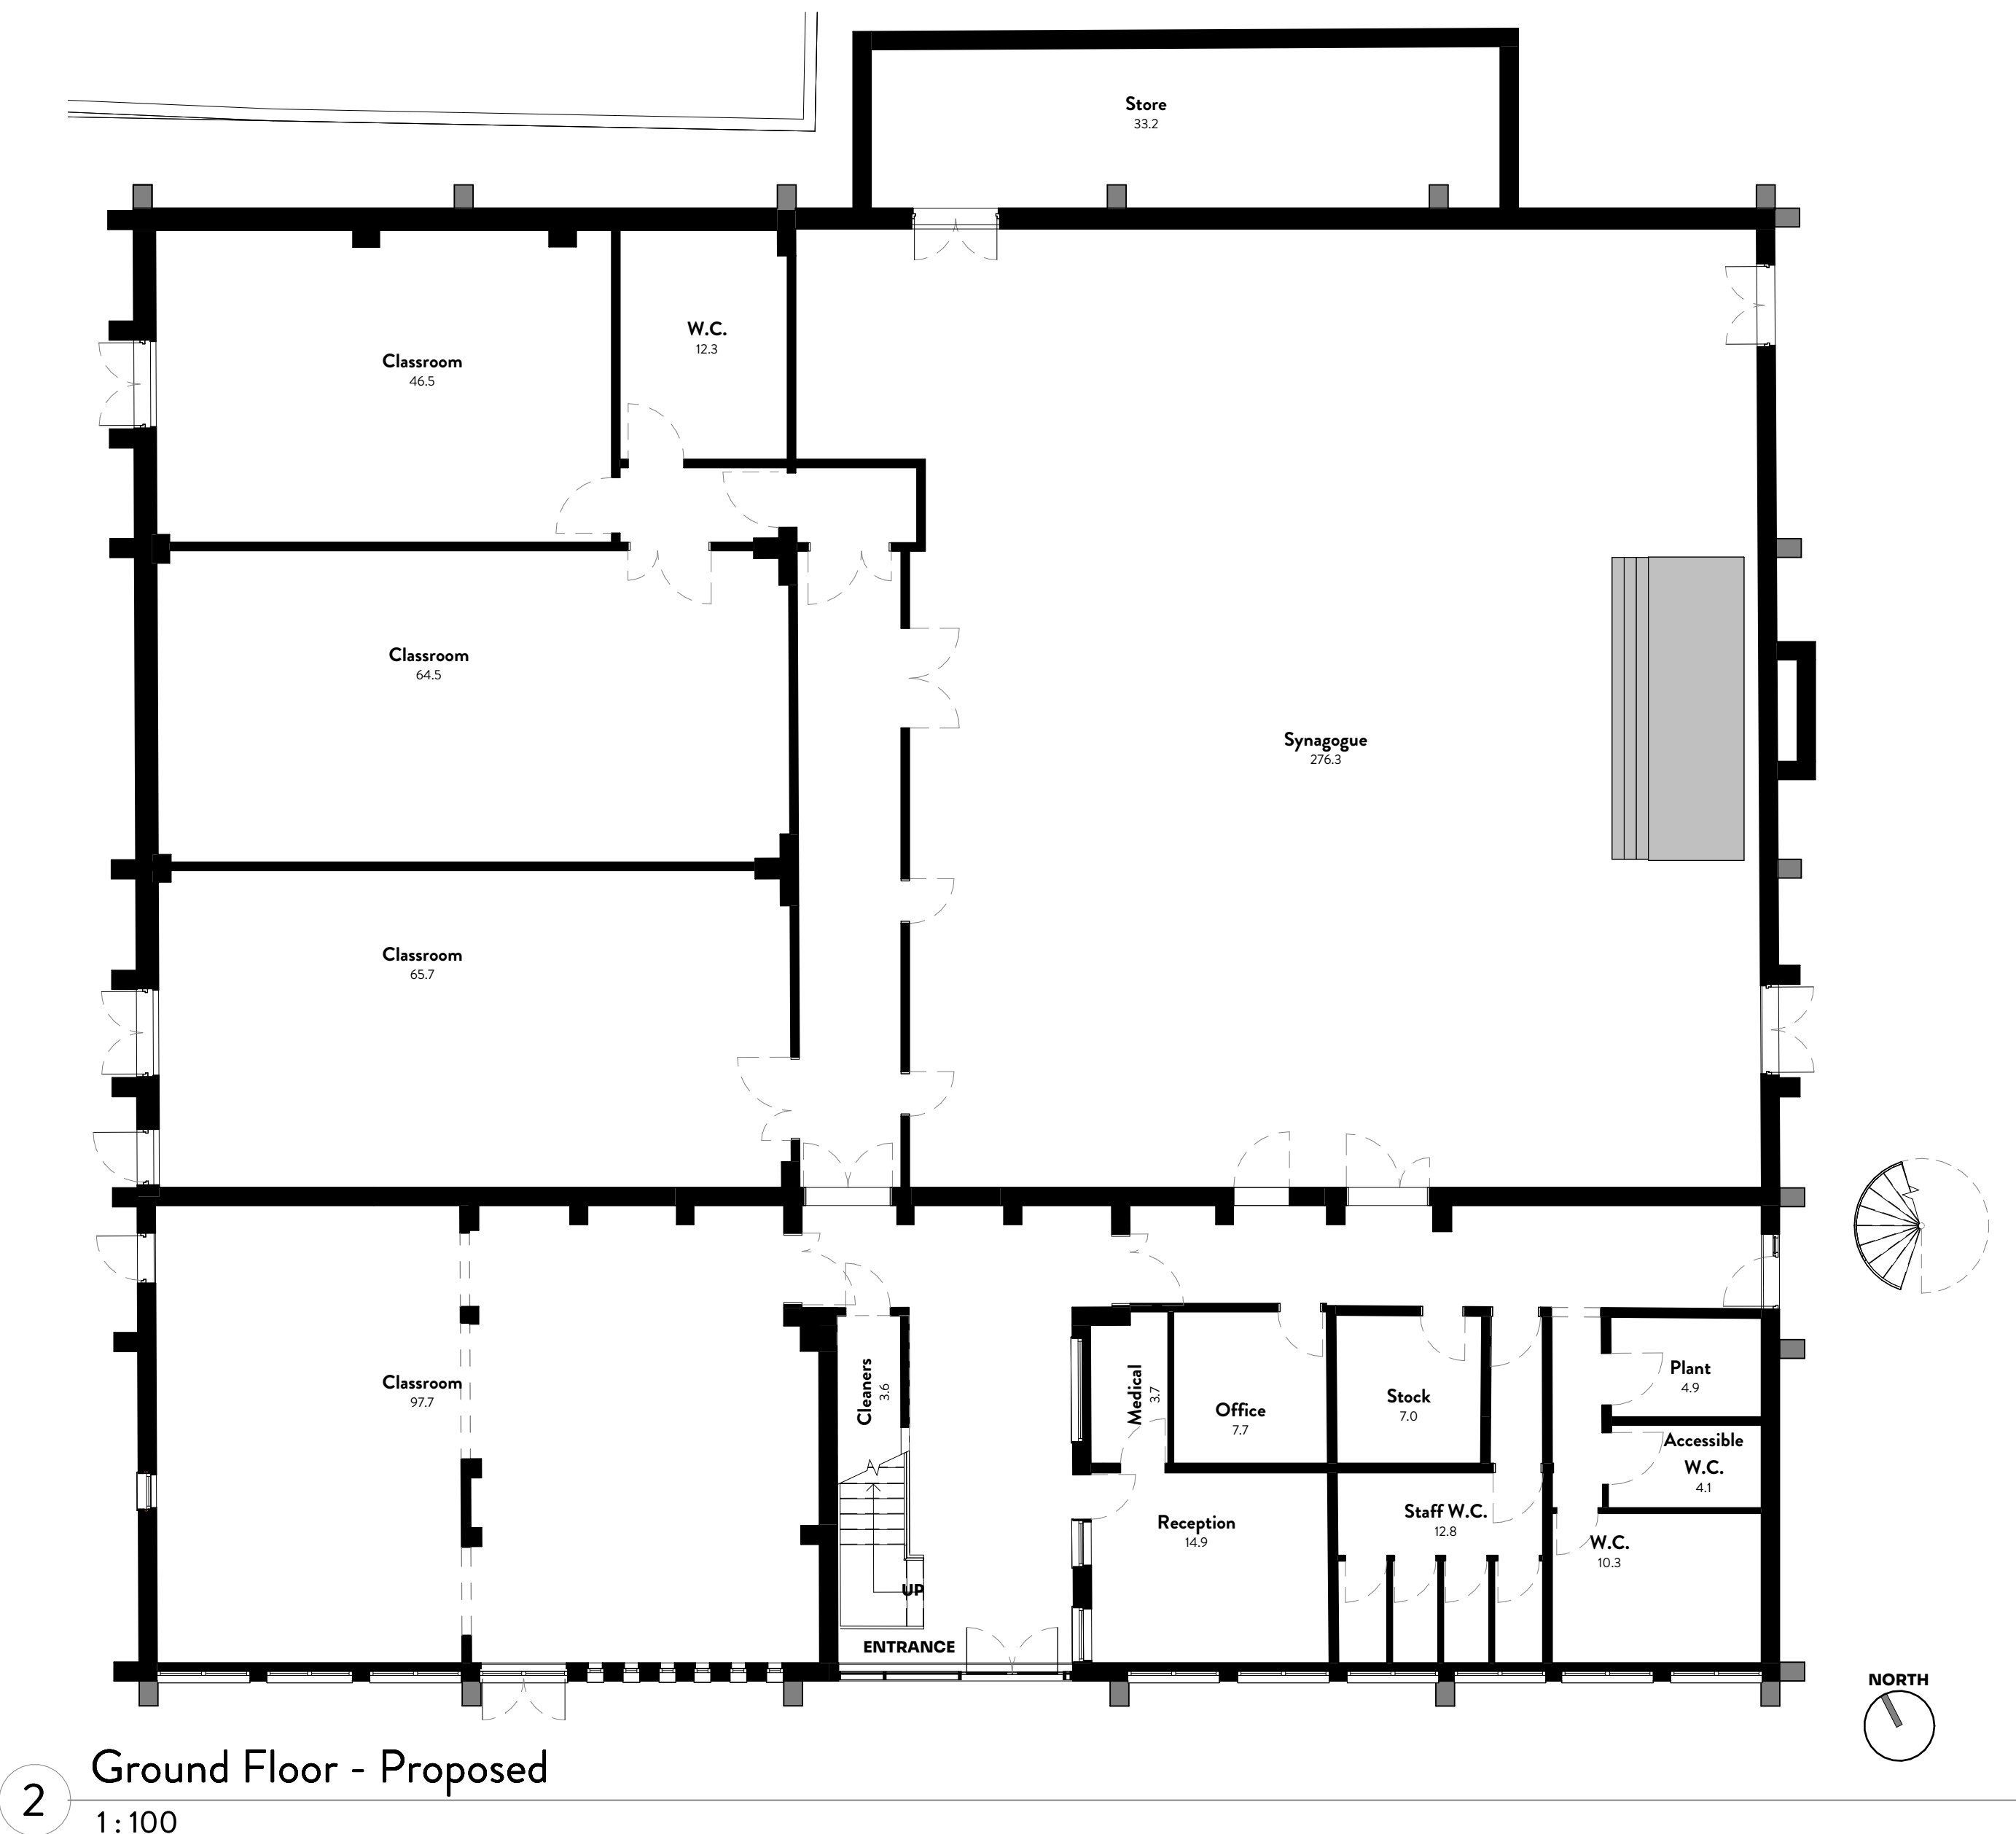
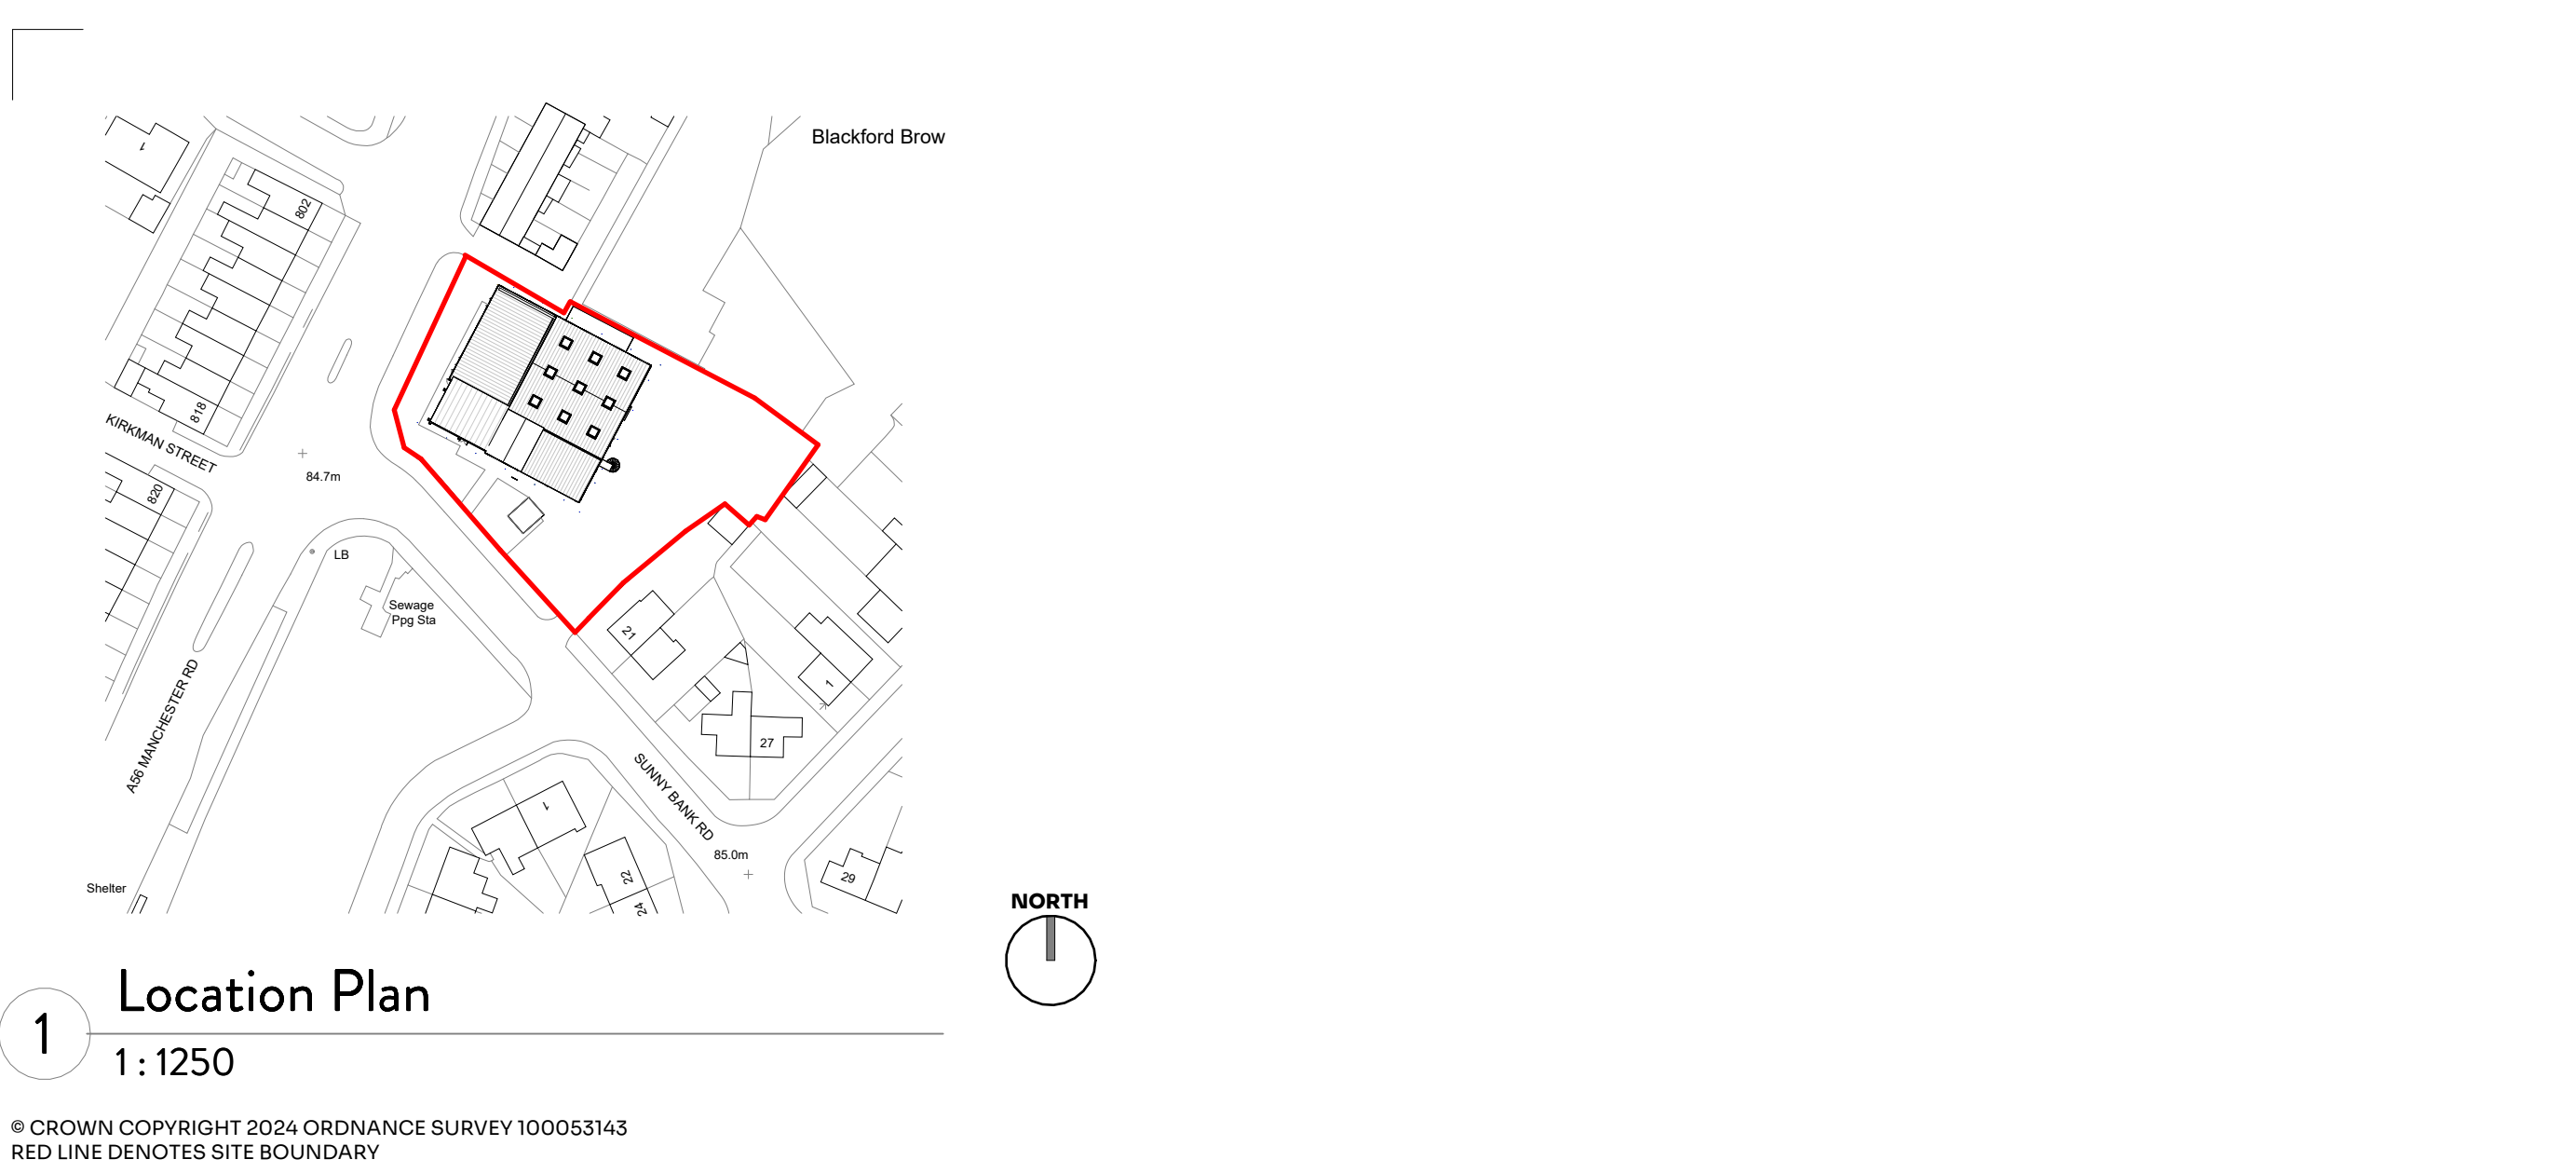


|   |         |   |                   |
|---|---------|---|-------------------|
| PL1 Issued to LPA   |         | JC   | 25 02 25          |
| REV   | Details | By   | Date              |
| Stamp:   |         |   |                   |
| ISSUED FOR PLANNING   |         |   |                   |
|  ARCHITECTURE<br>+ PLANNING   |         |  CIAT<br>PLANNING<br>INSTITUTE |                   |
| studio@jcdesigngroup.co.uk   |         | 0161 698 2954   |                   |
| Project No:<br>JC183   |         |   |                   |
| Project:<br>SUNNYBANK<br>SYNAGOGUE   |         |   |                   |
| Drawing No:<br>A1.2   |         | Revision:<br>PL1   |                   |
| Title:<br>PROPOSED PLANS   |         |   |                   |
| Project Address:<br>Sunny Bank Rd, Uxworth, Bury BL9 6ET   |         |   |                   |
| Scale on A1:<br>As indicated   |         | Drawn by:<br>JC   | Checked by:<br>JC |
| <b>General Notes</b><br>This drawing must be read in conjunction with JCDs specification and all other relevant documentation and drawings.<br>All dimensions are to be checked on site with any discrepancies reported to the designer prior to the work being carried out.<br>JCD accept no liability for any expense, loss or damage of whatsoever nature and however arising from any variation made to this drawing or in the execution of the work in which it relates which has not been referred to them and their approval obtained.<br>This drawing is copyright and is sent to you in confidence. It must not be copied, used or disclosed in whole or in part to third parties without our written permission. It remains the property of JCD and must be returned on request. |         |   |                   |
| © JCD Design Group Ltd   |         |   |                   |