


PROPOSAL BASED UPON SURVEY PROVIDED BY AG DESIGN


- EXISTING
- PROPOSED
- REMOVED

rl= rooflight

2m = headroom

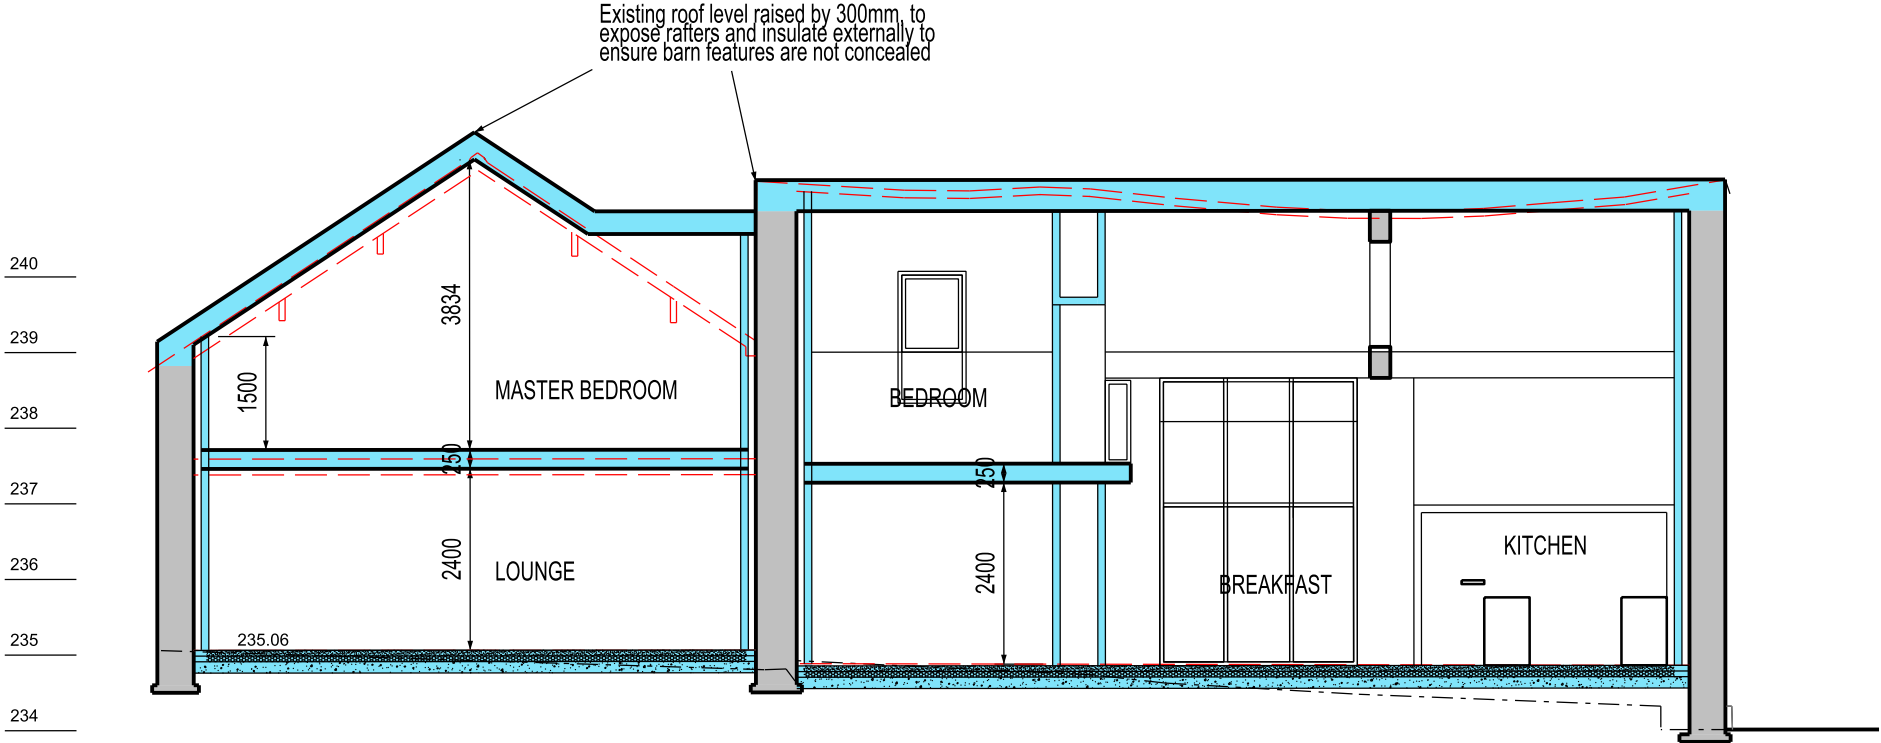

SOUTH SECTIONAL ELEVATION

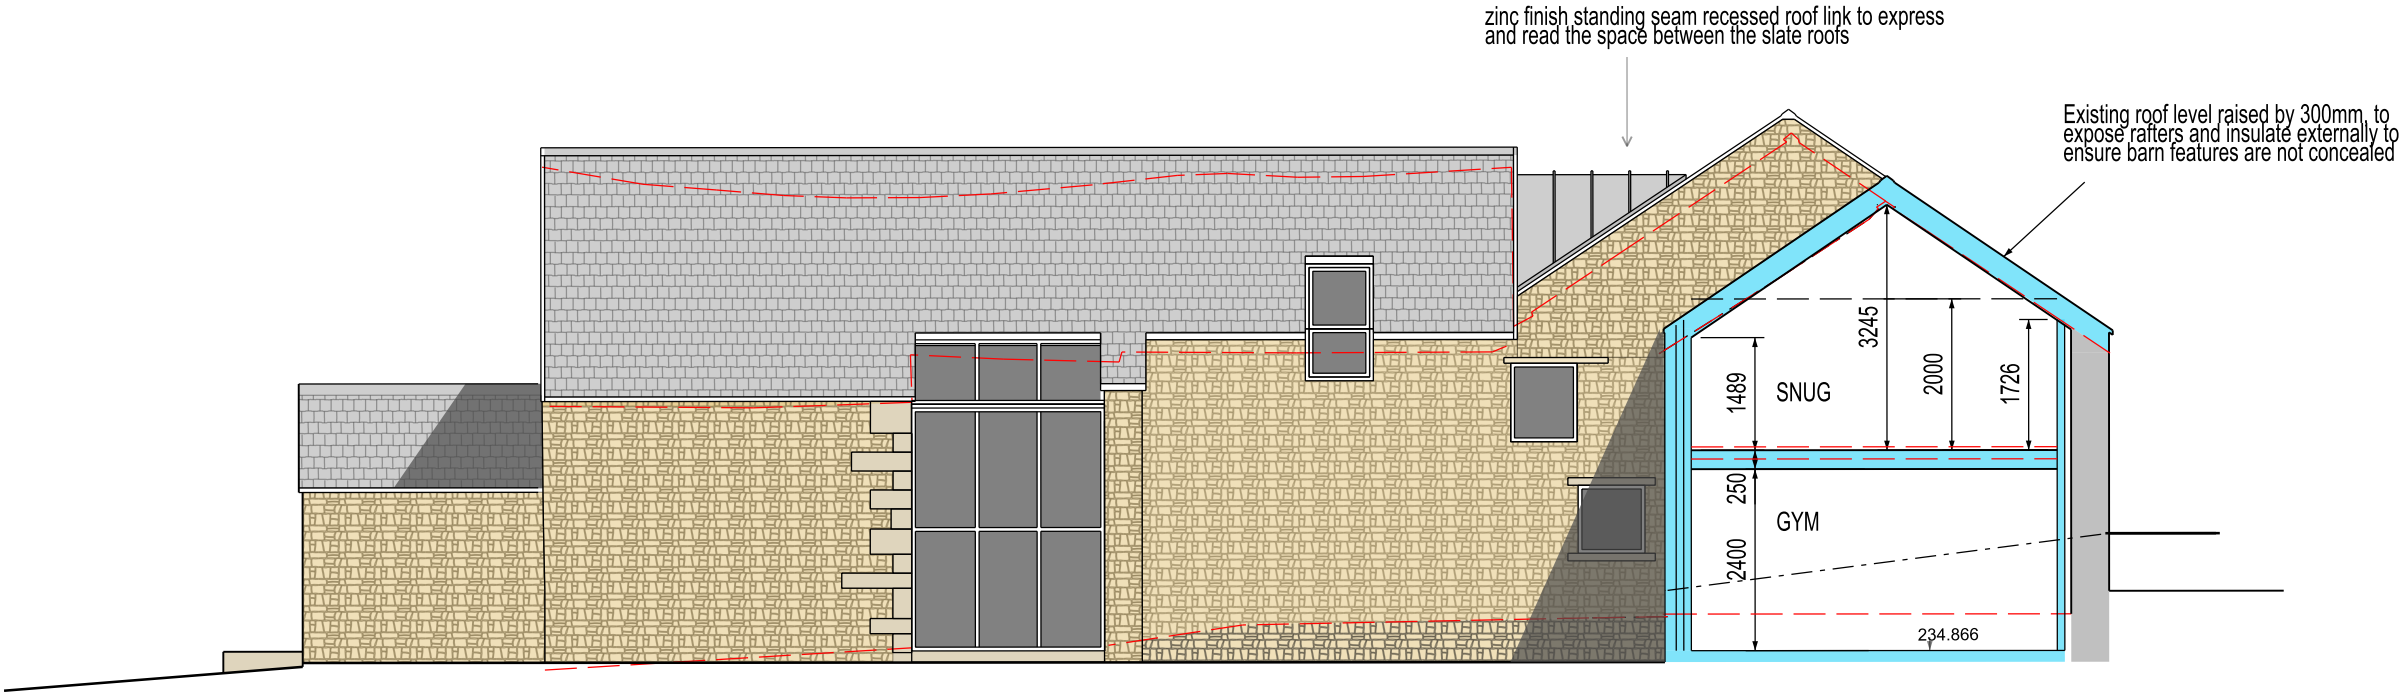

NORTH SECTIONAL ELEVATION

REV.A 200919	UPDATED TO CLIENT COMMENTS
REV. DATE	NOTES

CLIENT / PROJECT
MR & MRS J. PACKUN
HIGHER ASH BARN
HAWKSHAW

DRAWING TITLE
PROPOSED SECTIONS 1 OF 2

STATUS PLANNING		
DATE SEPT 20		SCALE @ A3 1:100
PROJECT DRAWING NO. NUMBER	JP-PROP-010	REVISION A