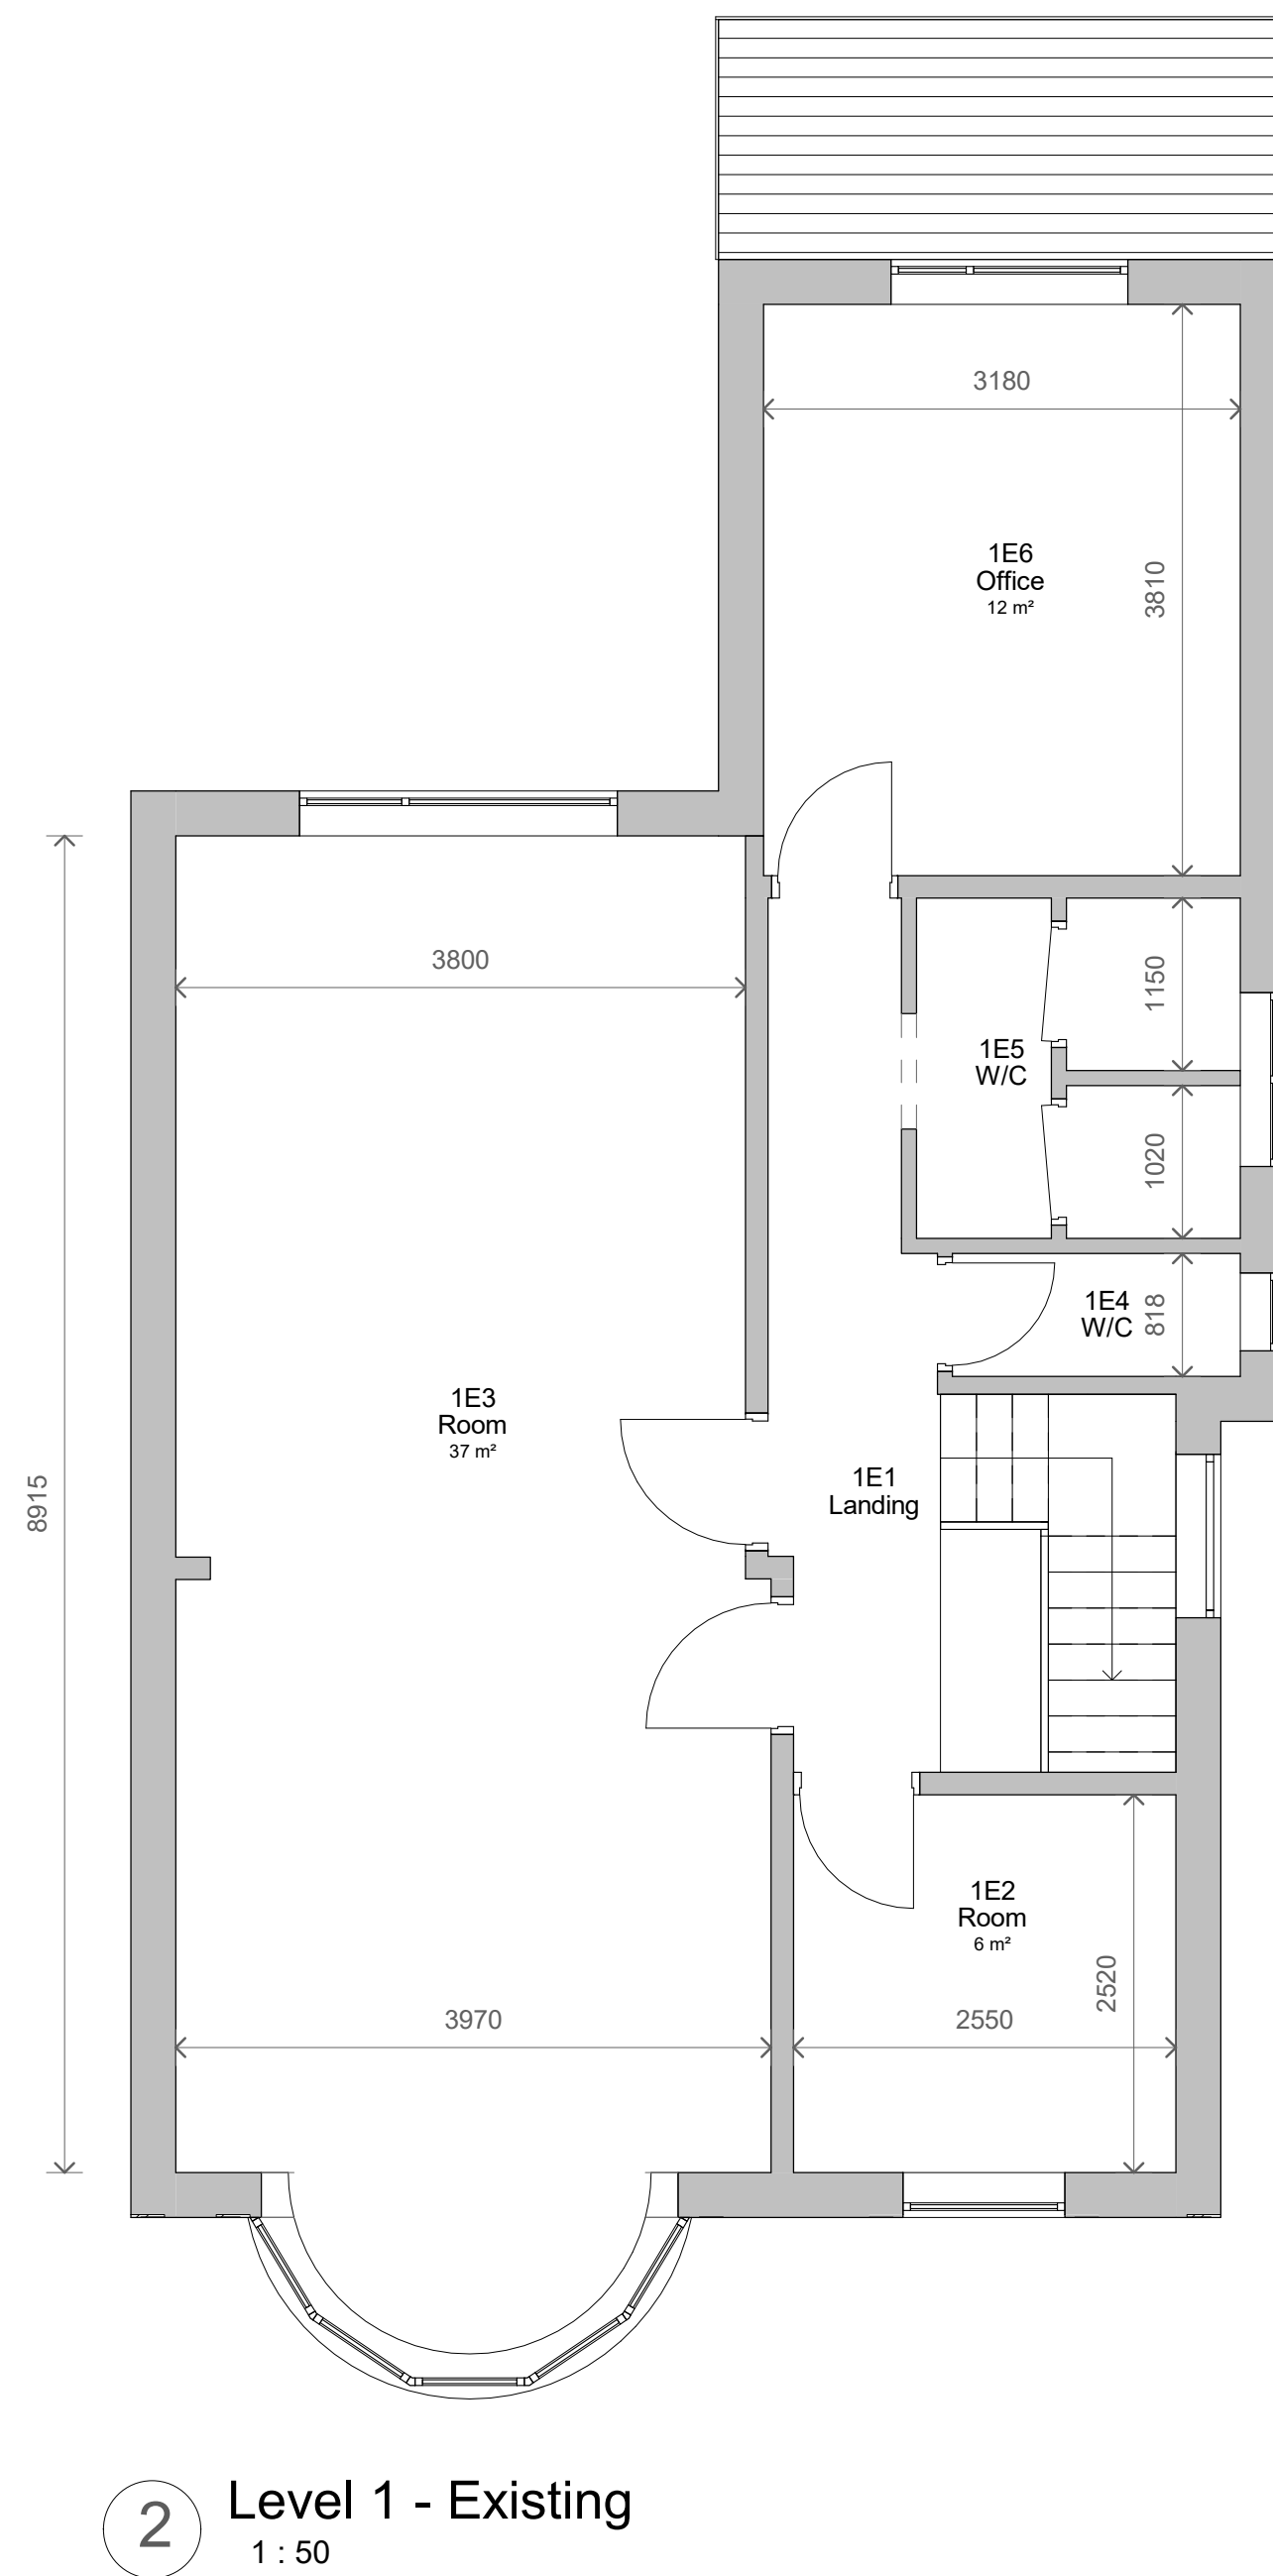
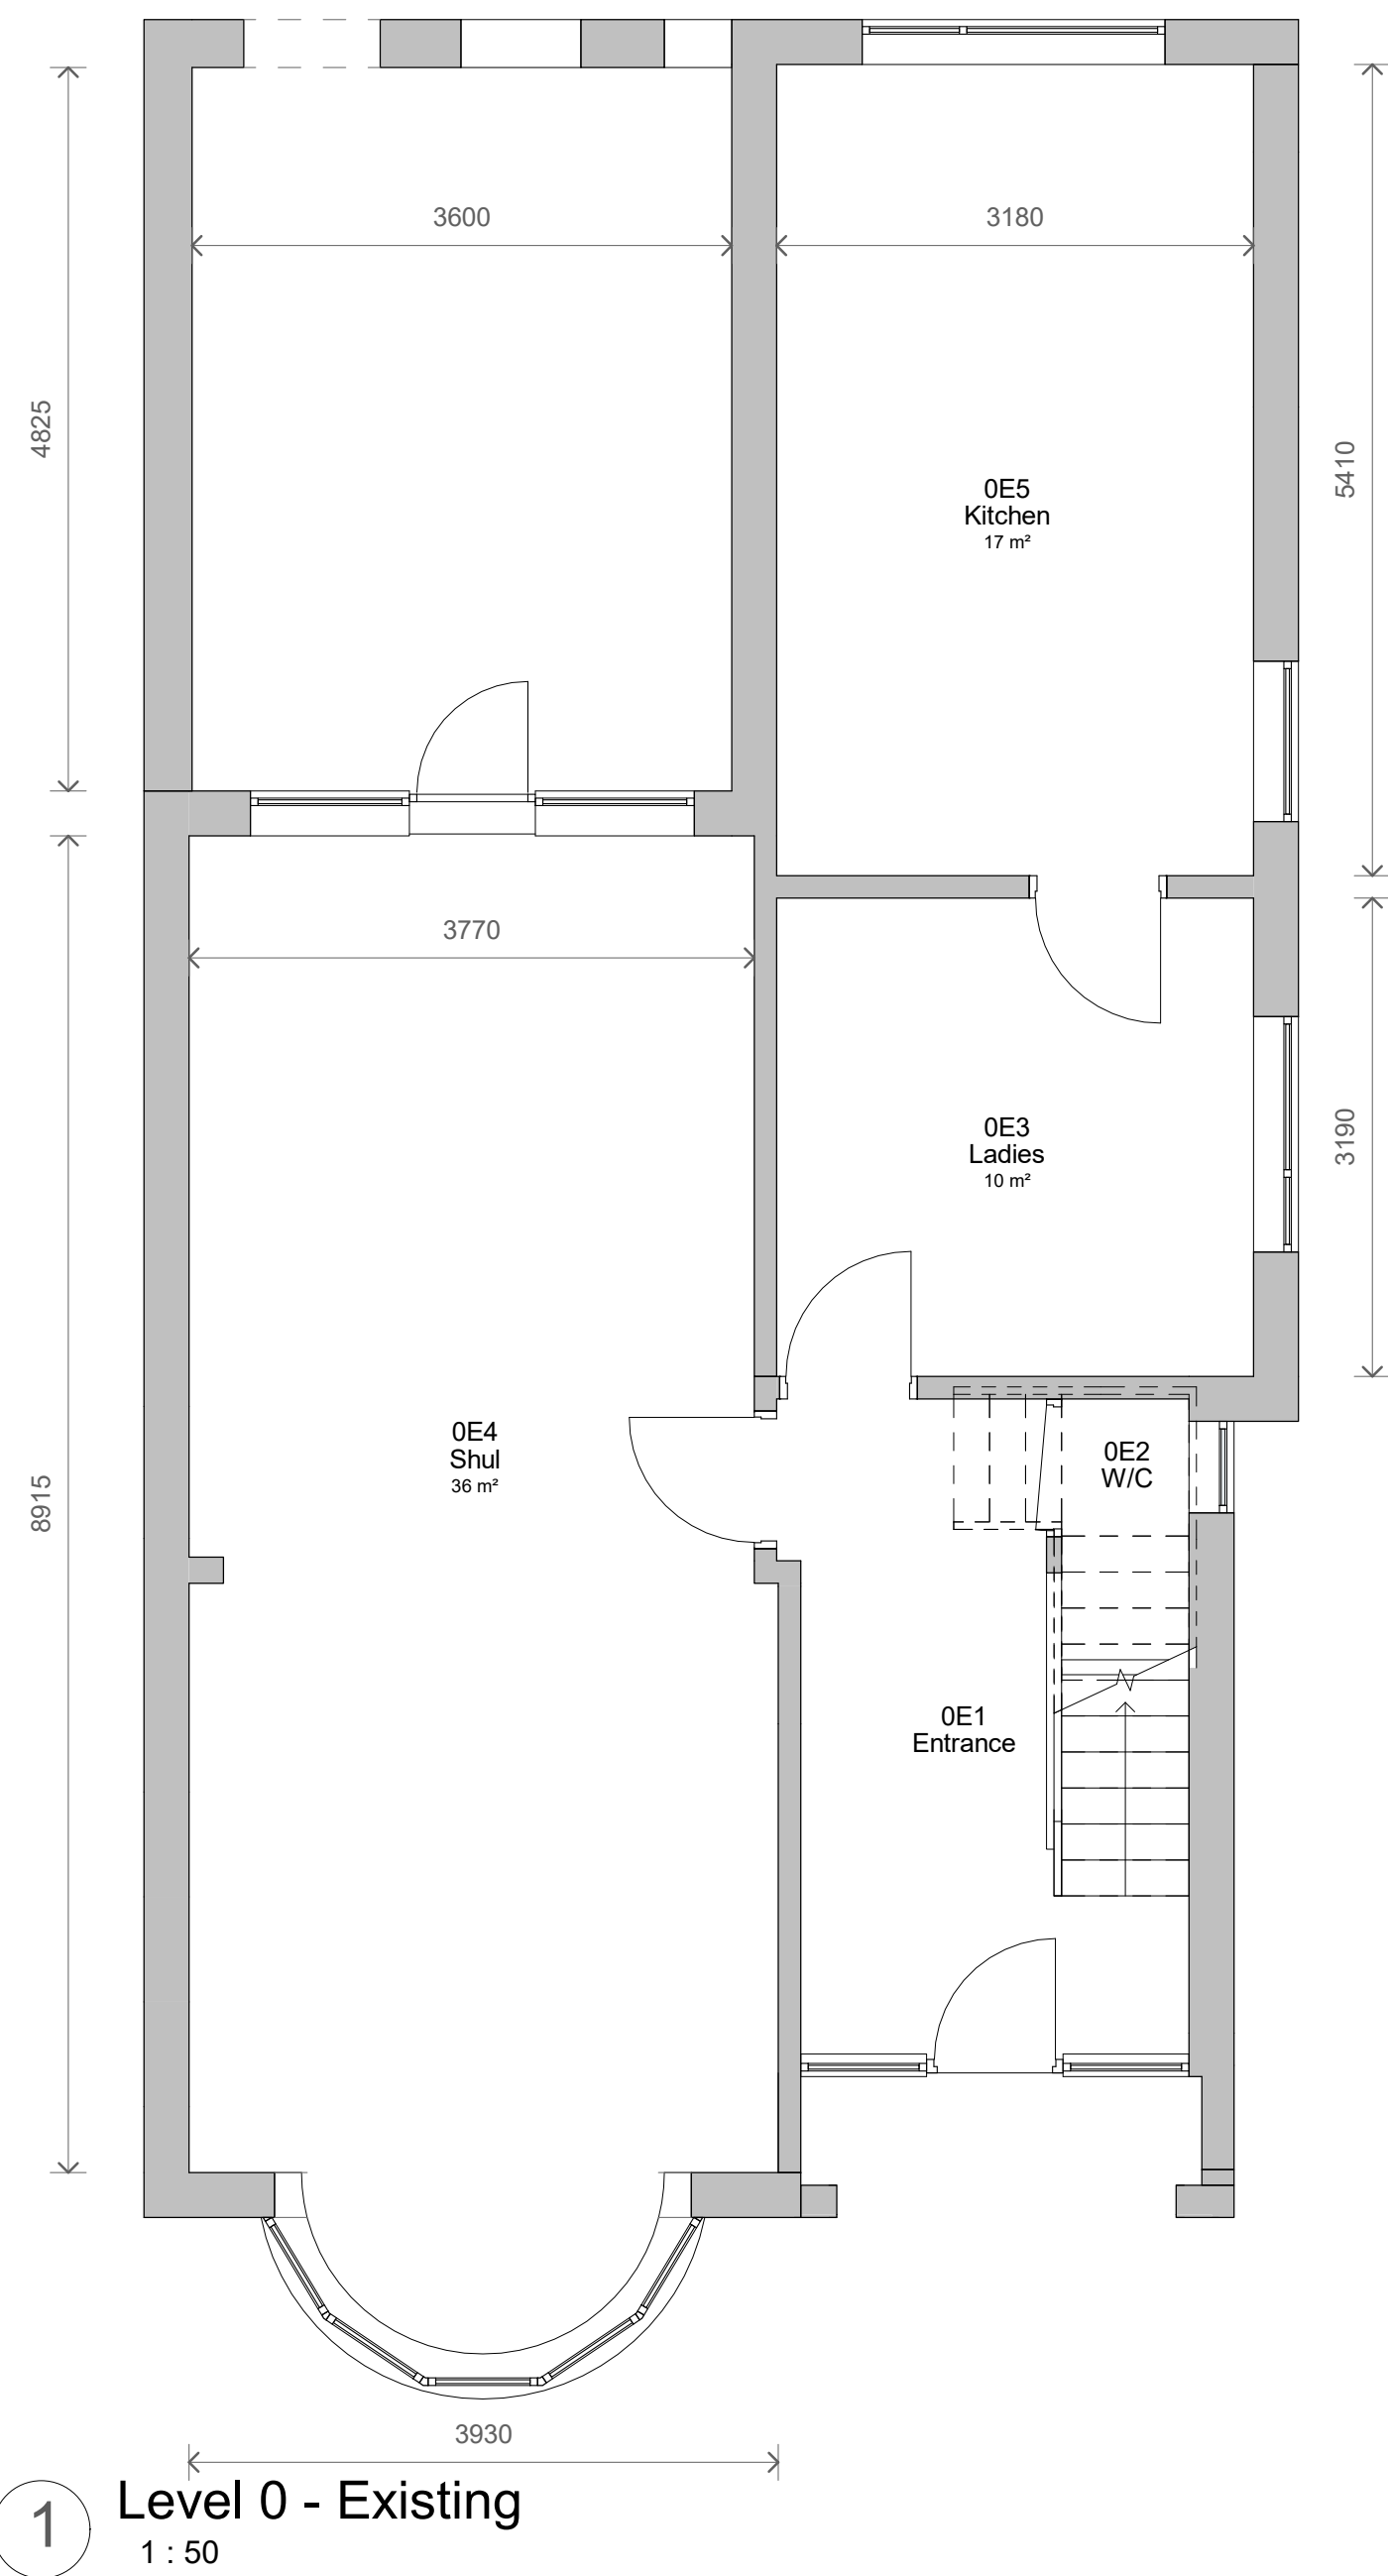
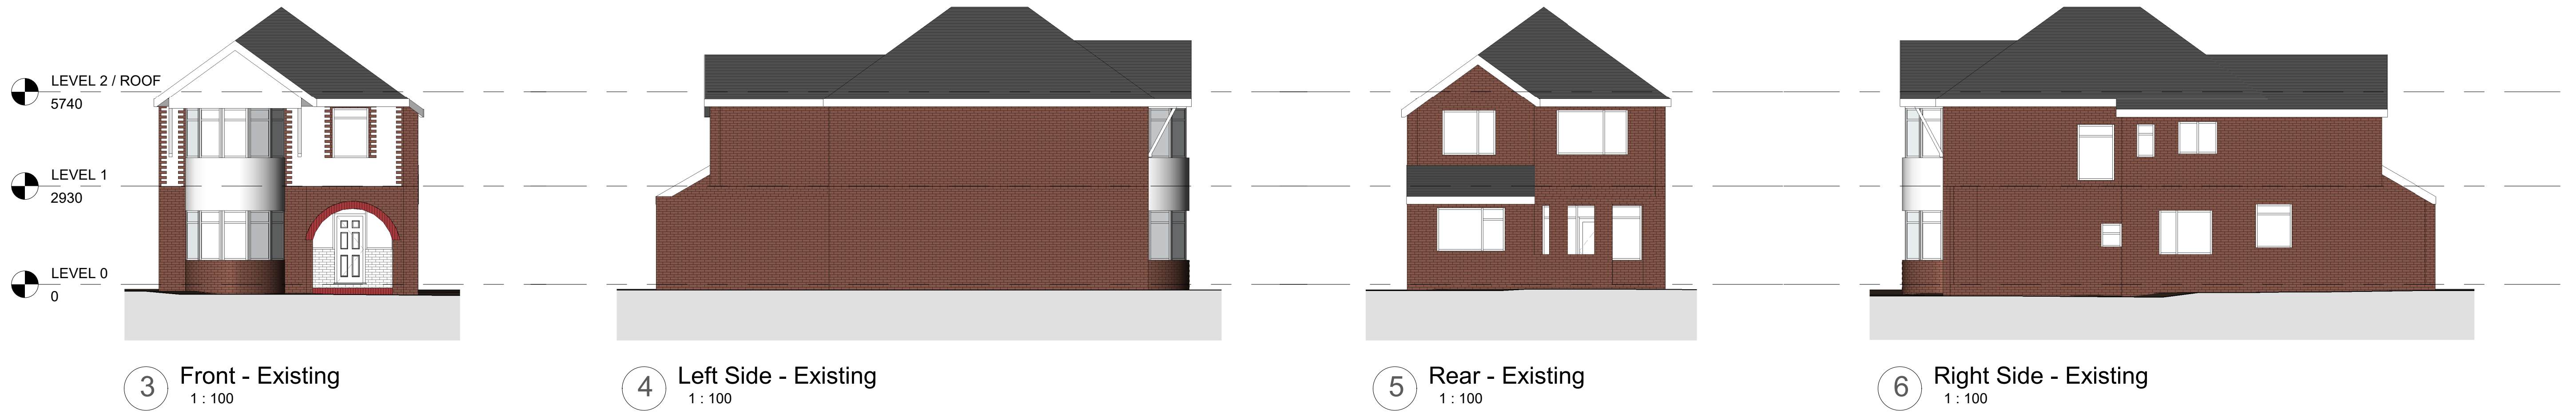


1	Planning	06/01/2022
No.	Description	Date
PROJECT 36 Bury Old Road		
TITLE Existing Plans and Elevations		
CLIENT Aish Kodesh		
STATUS PLANNING		
DRAWN BY TP	DATE 26/03/2021	SCALE (@ A1) As indicated
PROJECT NUMBER GSS21016.4	DRAWING NUMBER 002	REV 1
GOLD SKETCH S T U D I O S www.goldsketch.co.uk info@goldsketch.co.uk 0161 792 9595		
NOTES © COPYRIGHT. ALL RIGHTS RESERVED. NOT BEING REPRODUCED WITHOUT WRITTEN CONSENT. DRAWING TO BE USED FOR THE SITE AS INDICATED ONLY. ALL DIMENSIONS AND SETTING OUT SHALL BE CHECKED AND CONFIRMED ON SITE. ANY DISCREPANCIES TO BE REPORTED TO THE CLIENT IMMEDIATELY. LEGISLATION AND LATEST CODES OF PRACTICE AND BRITISH STANDARDS. ALL DIMENSIONS ON THIS DRAWING ARE IN MILLIMETRES (UNLESS OTHERWISE STATED).		