


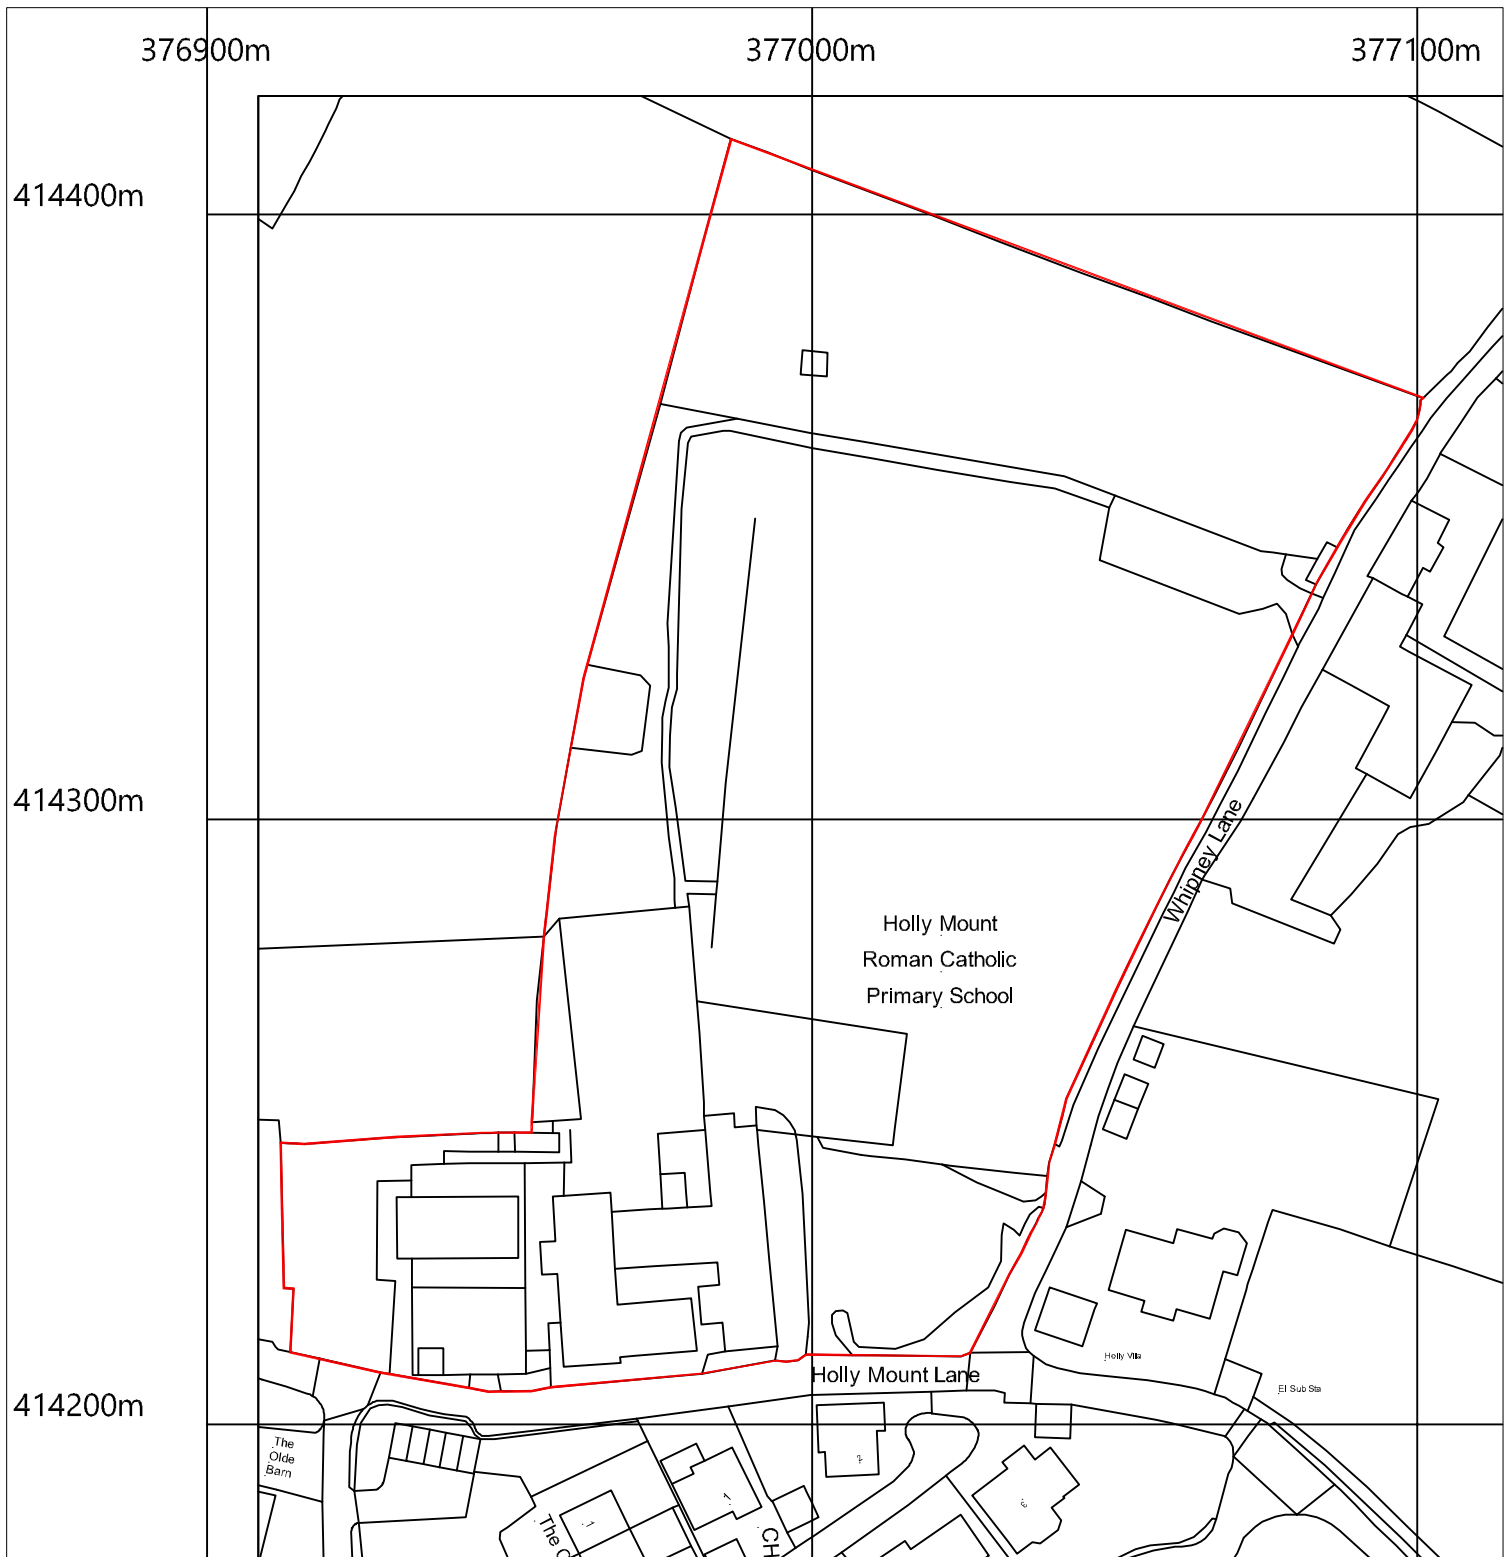

- status Existing
- project Proposed New Fence
Holly Mount R.C. Primary School
Holly Mount Lane
Greenmount
Bury
BL8 4HS
- client Holly Mount R.C. Primary School
Holly Mount Lane
Greenmount
Bury
BL8 4HS
- drawing title Location Plan
- drawing no 1.057 DWG 1
- revisions B
- scale A4 1:1250
- date Aug23