



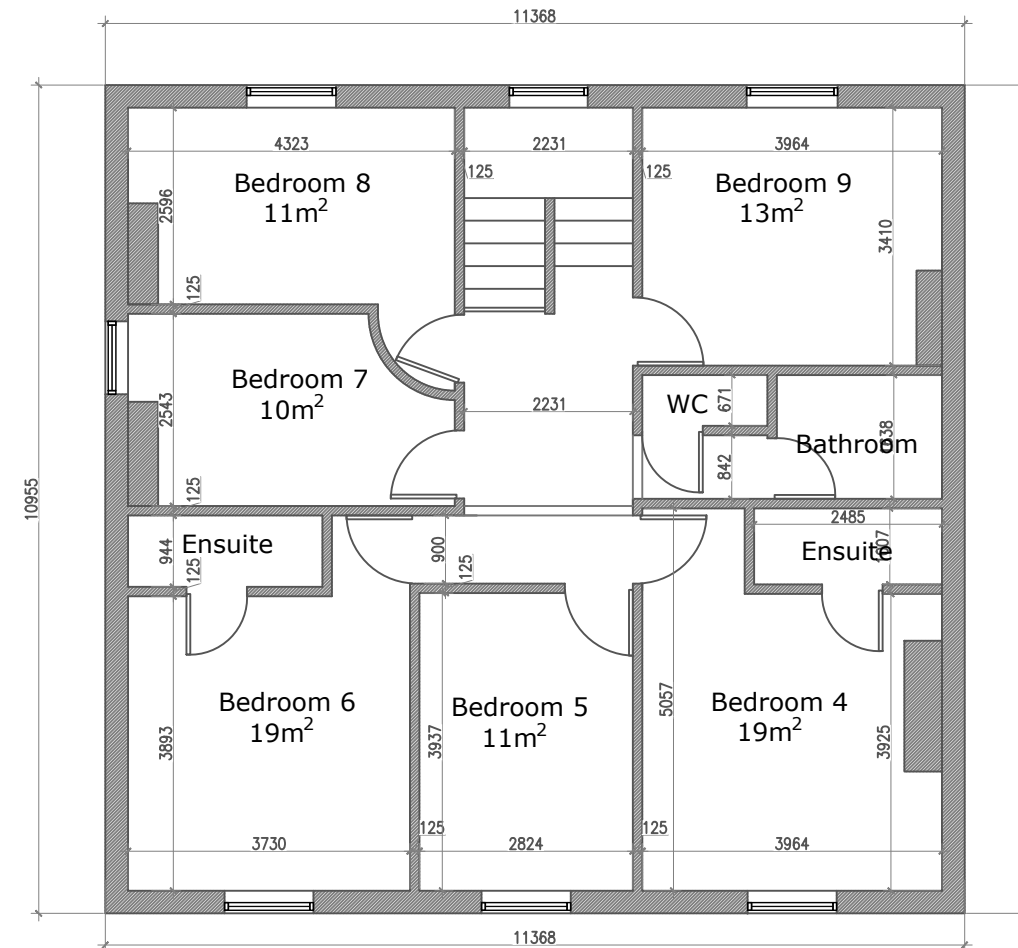

General Notes

R2		
No.	Revision/Issue	Date

Firm Name and Address

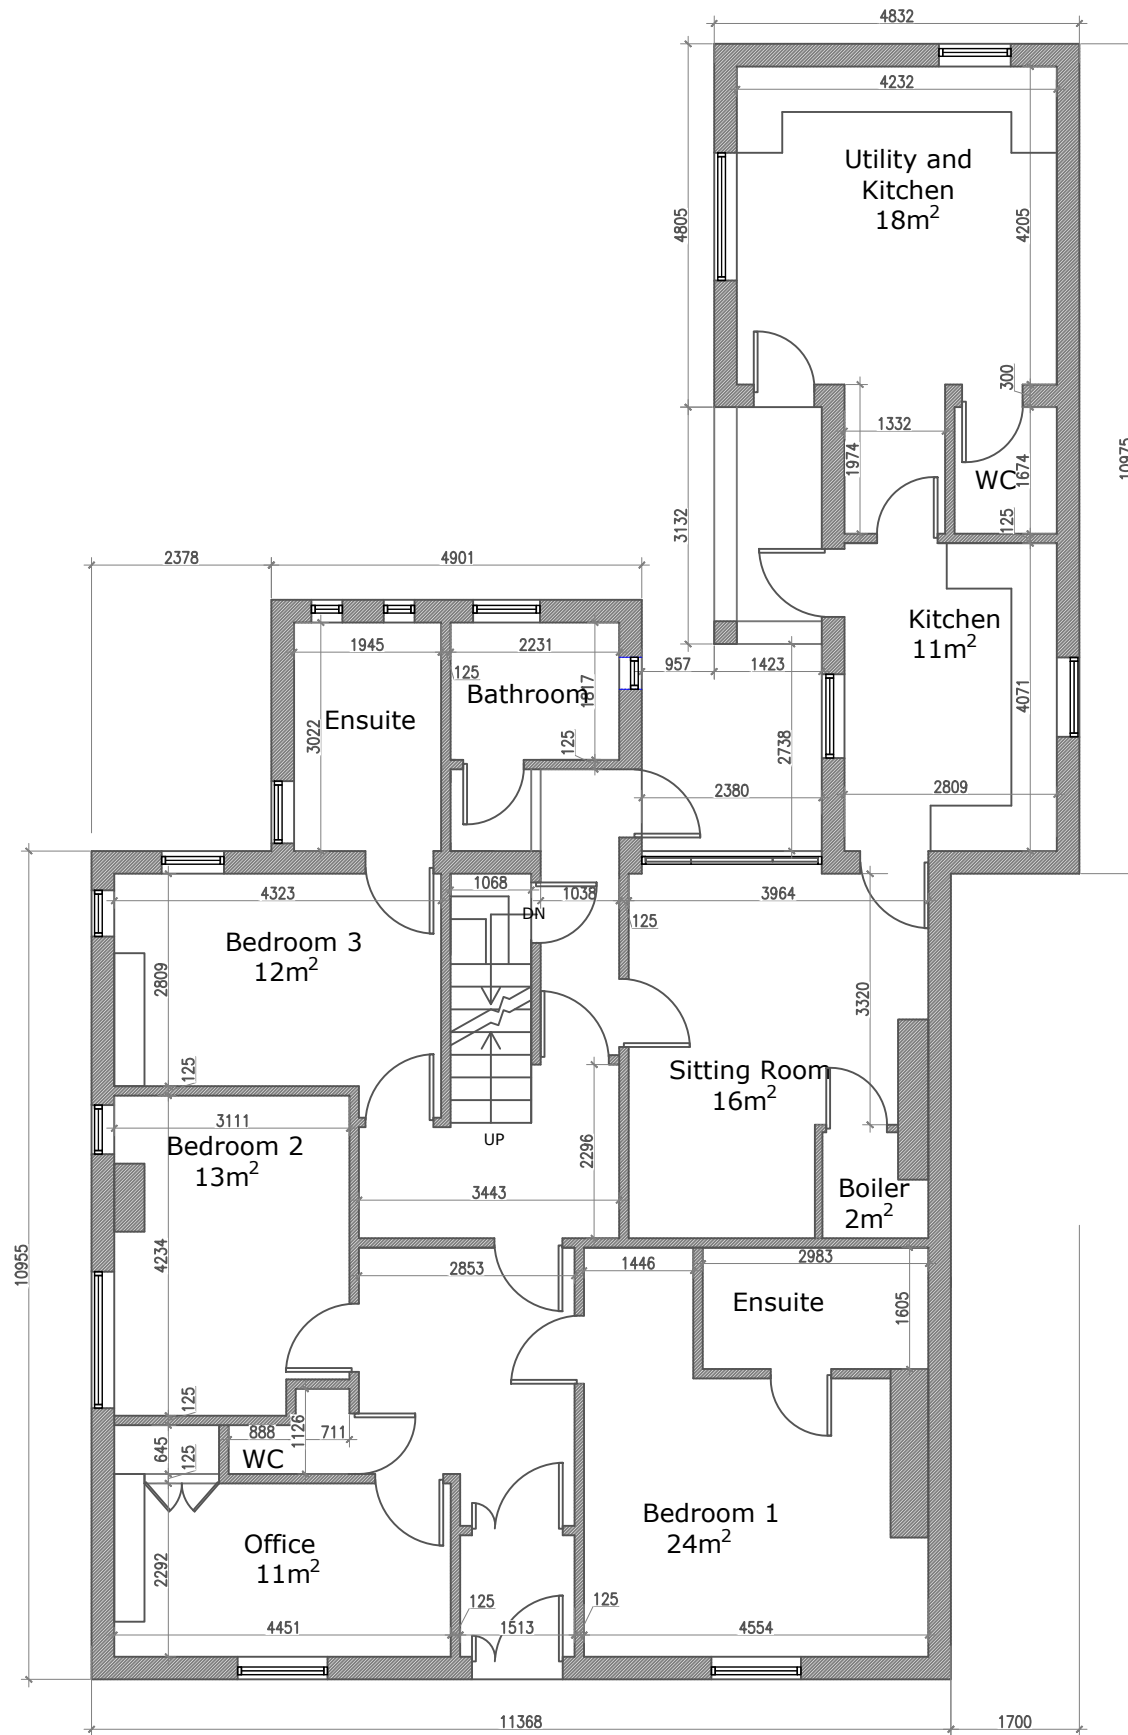

Mason and Marlowe Ltd.
Project Managers and Quantity Surveyors
5 Picadilly Place
Manchester, M1 3BR

Project Name and Address

53 Bury Street,
Radcliffe, Manchester,
M26 2GB.

Sheet No.

06

Date

10/09/2024

Scale

1/100

Sheet

A3