



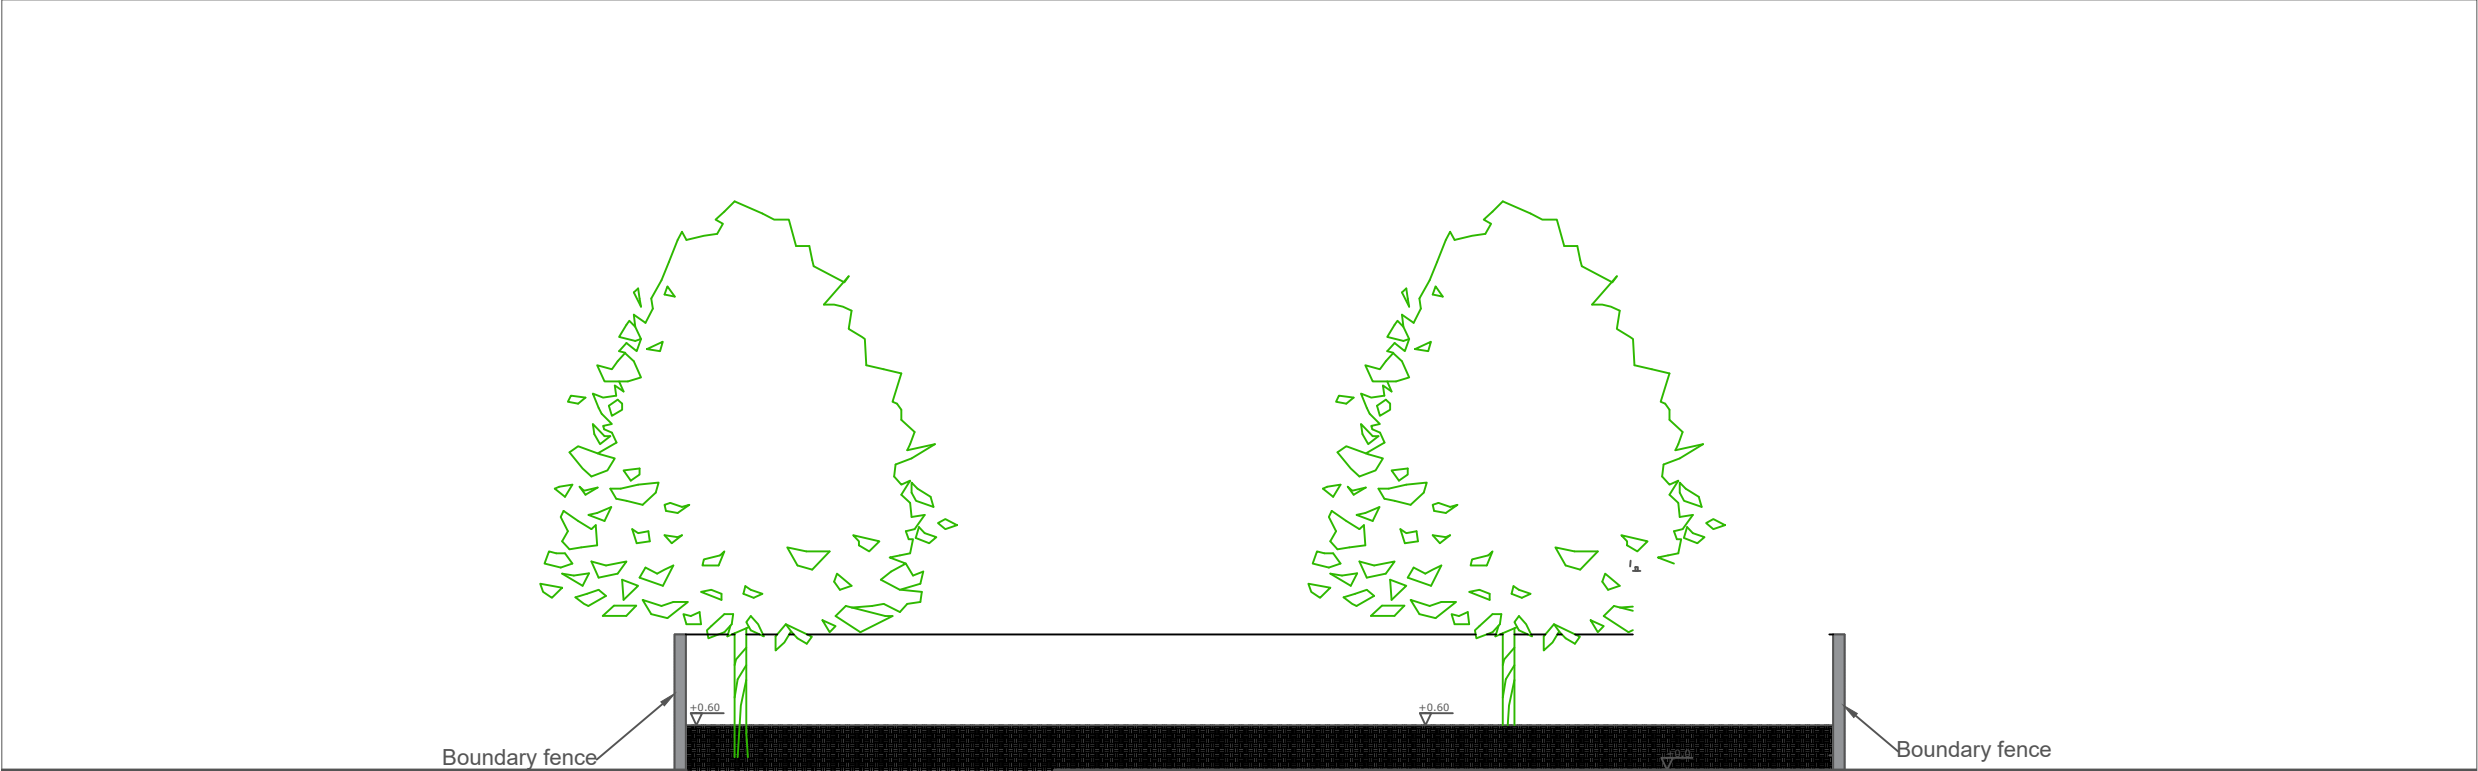

EXISTING SECTION AA

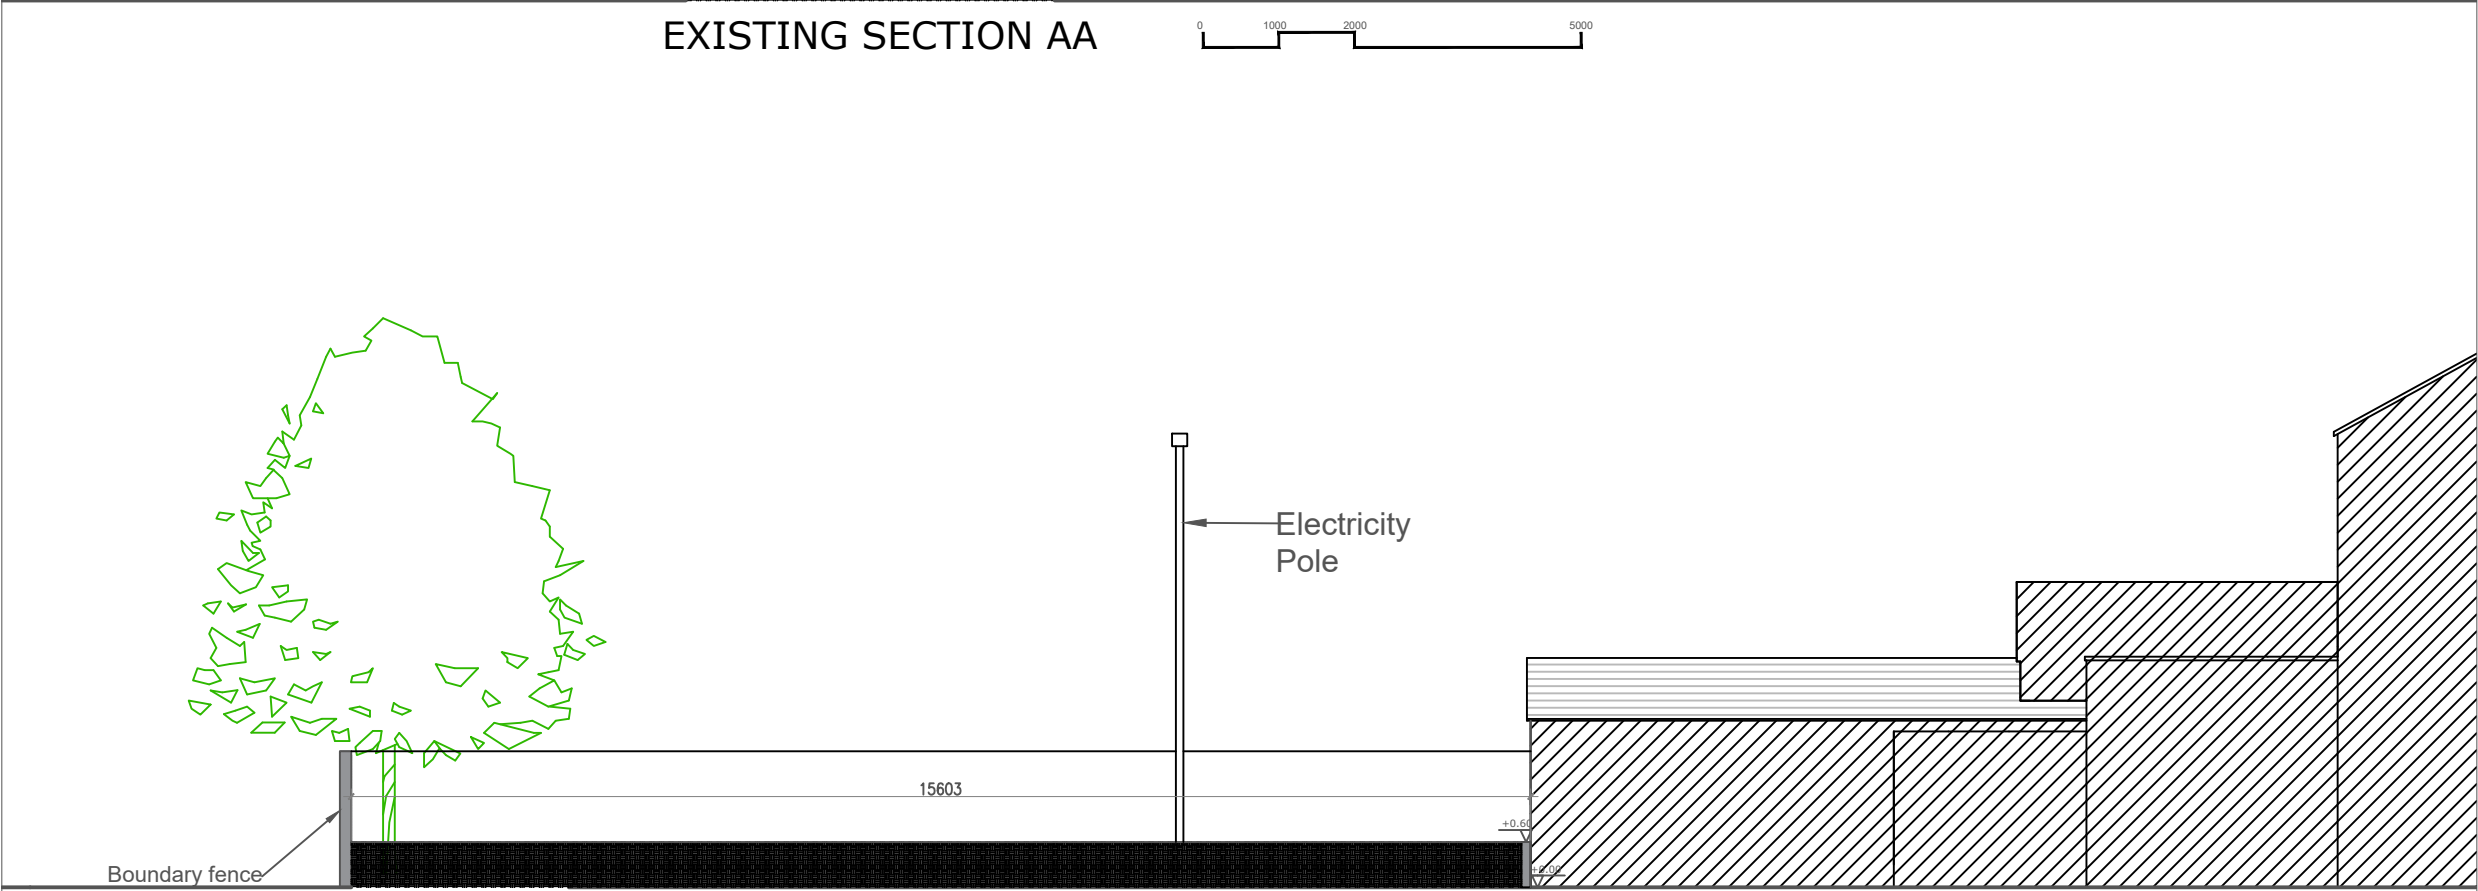

EXISTING SECTION-BB

General Notes		
	R2	
No.	Revision/Issue	Date

Firm Name and Address

 **Mason and Marlowe**
Mason and Marlowe Ltd.
Project Managers and Quantity Surveyors
5 Picadilly Place
Manchester, M1 3BR

Project Name and Address

53 Bury Street,
Radcliffe, Manchester,
M26 2GB.

Sheet No. 10	A3
Date 31/03/2025	
Scale 1/100	